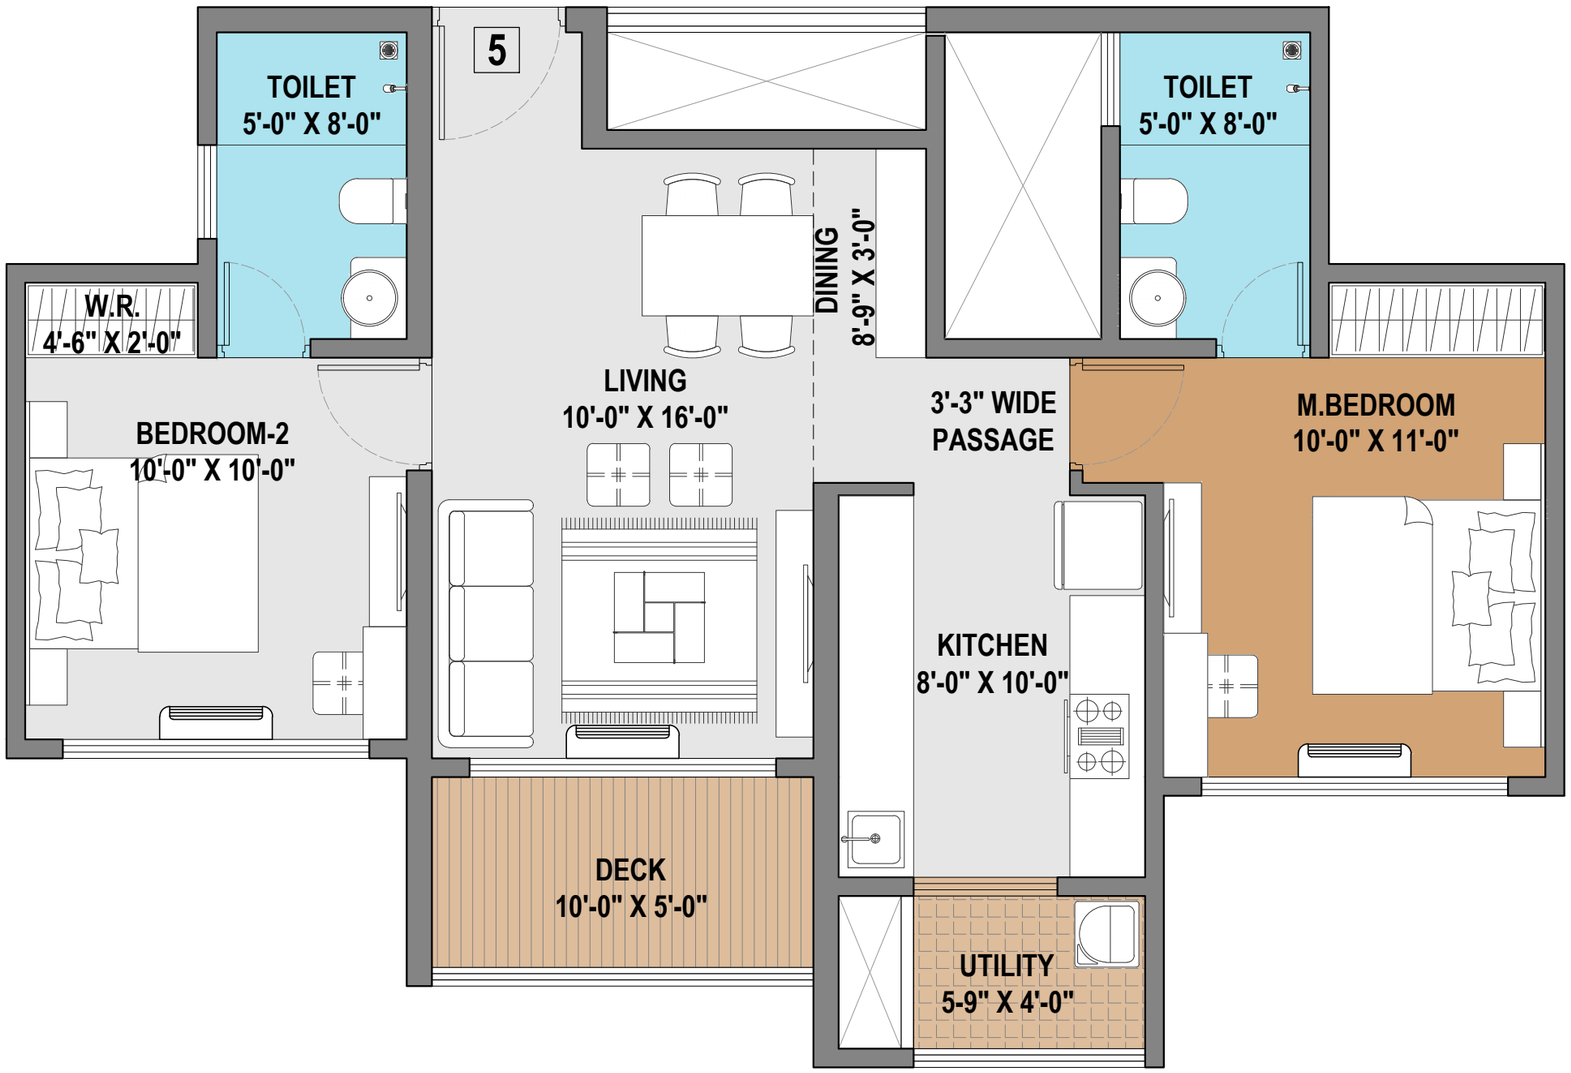


2 BHK

RERA C.A. = 727 SQ.FT.

TARGET AREA 700 SQFT

PROJECT:

PROPOSED RESIDENTIAL COMPLEX ACME OZONE_PLOT A,
AT GHODBANDAR ROAD, THANE.

SKETCH NO.
SK-03

DATE:
15-06-2021

NORTH

ARCHITECT:
MQA

Turf Estate 9&10, Off Dr. E. Moses Road, Shakti Mill Compound
Lane, Mahalakshimi (w), Mumbai-400011. Tel.- 4933535 / 46 / 52.