
TOWER 1 (G+34)
TYPICAL FLOOR PLAN

3BHK
NET CA = 1098sqft
(Target = 1100-1200 sqft)

3BHK
NET CA = 1098sqft
(Target = 1100-1200 sqft)

3BHK
NET CA = 1098sqft
(Target = 1100-1200 sqft)

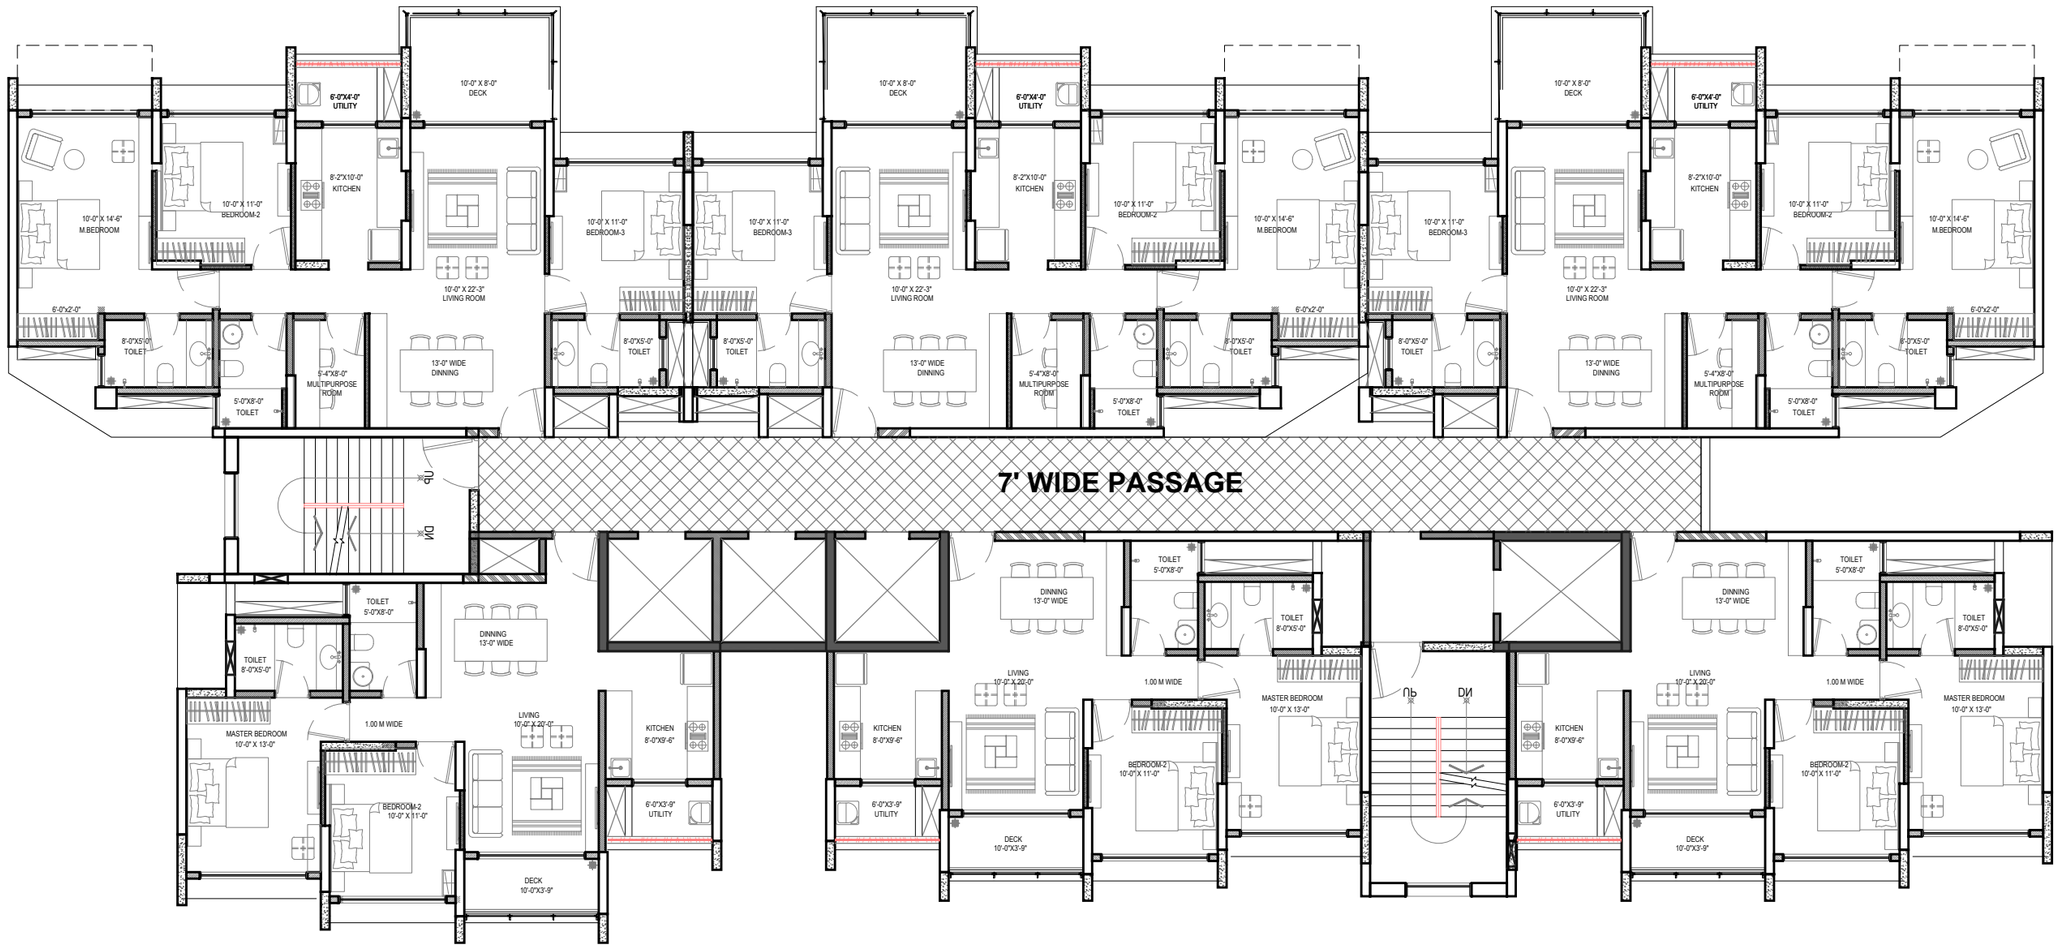

2BHK
NET CA = 760sqft
(Target = 750-780 sqft)

2BHK
NET CA = 760sqft
(Target = 750-780 sqft)

2BHK
NET CA = 760sqft
(Target = 750-780 sqft)