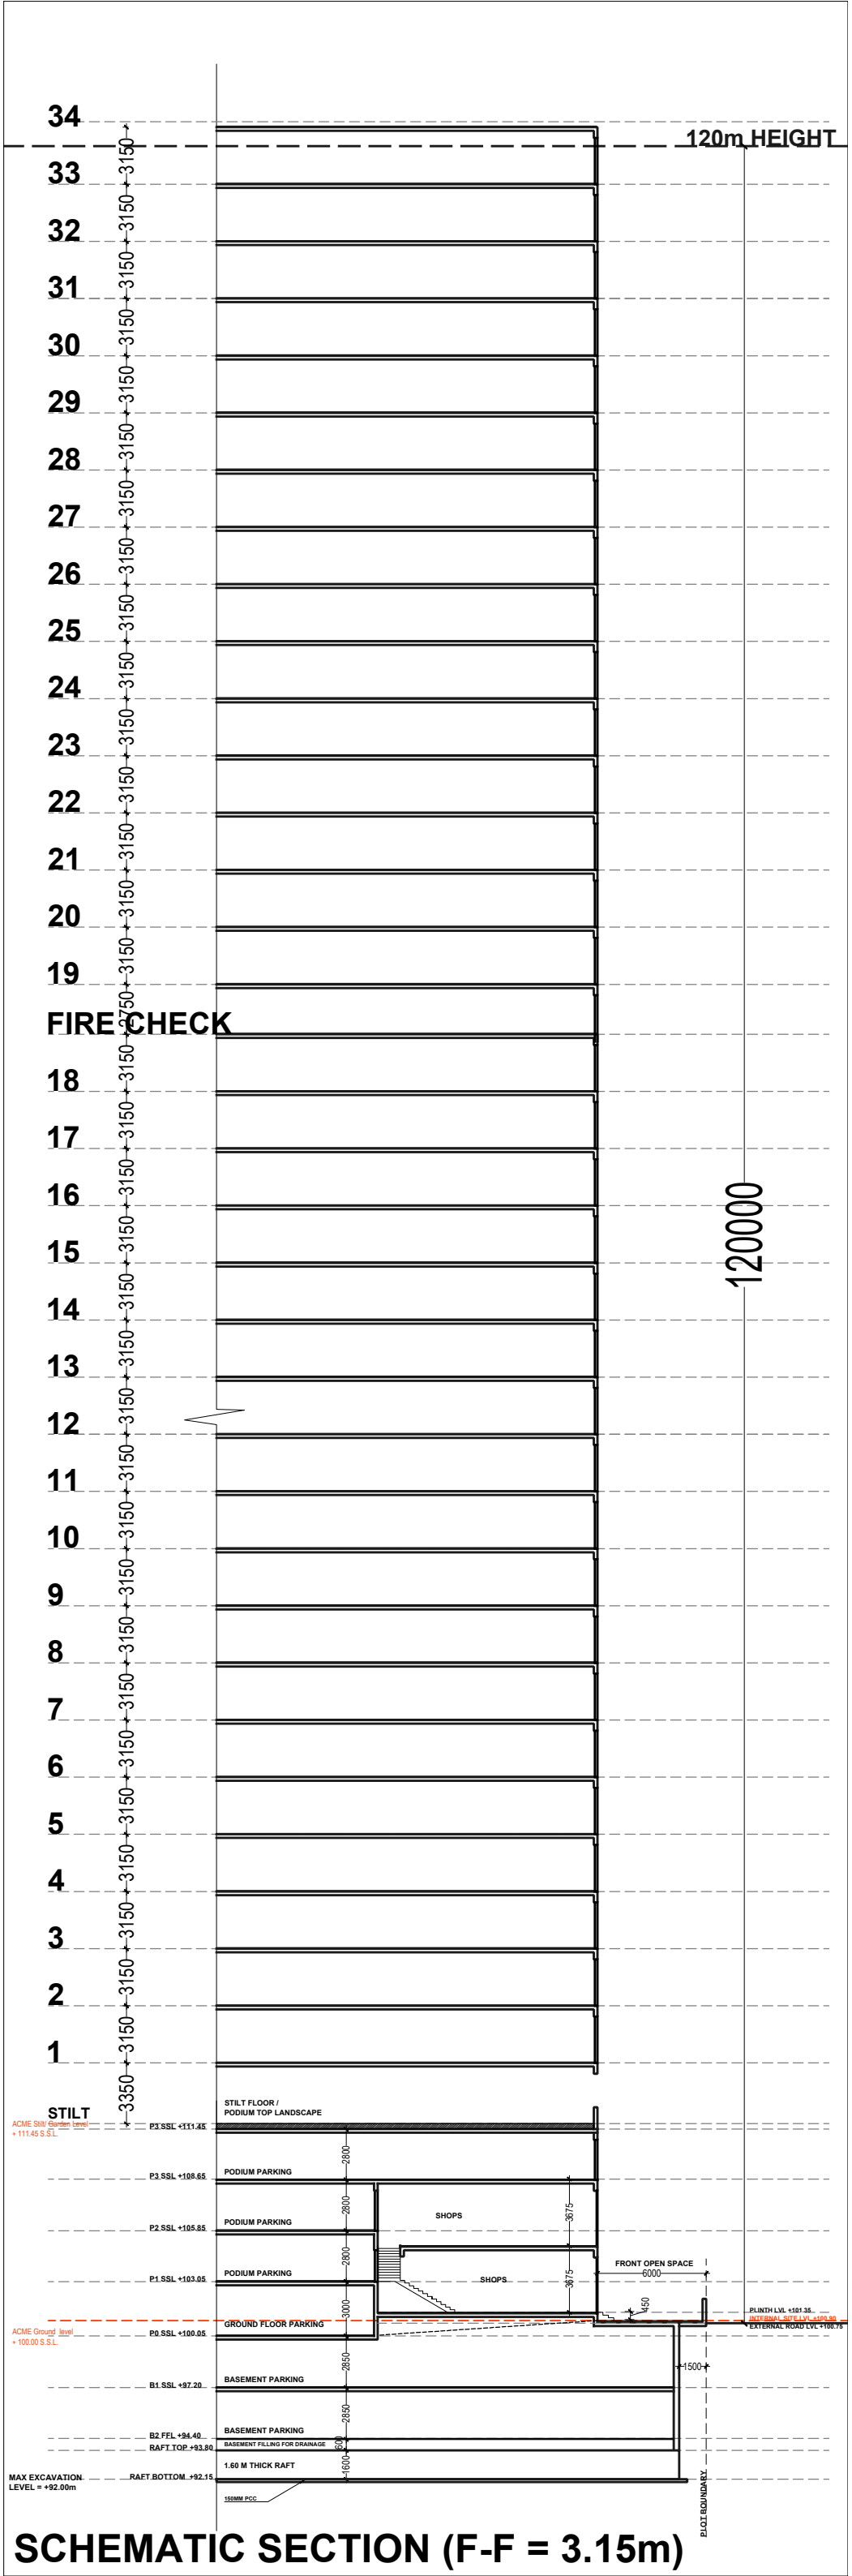


SCHEMATIC SECTION (F-F = 3.15m)