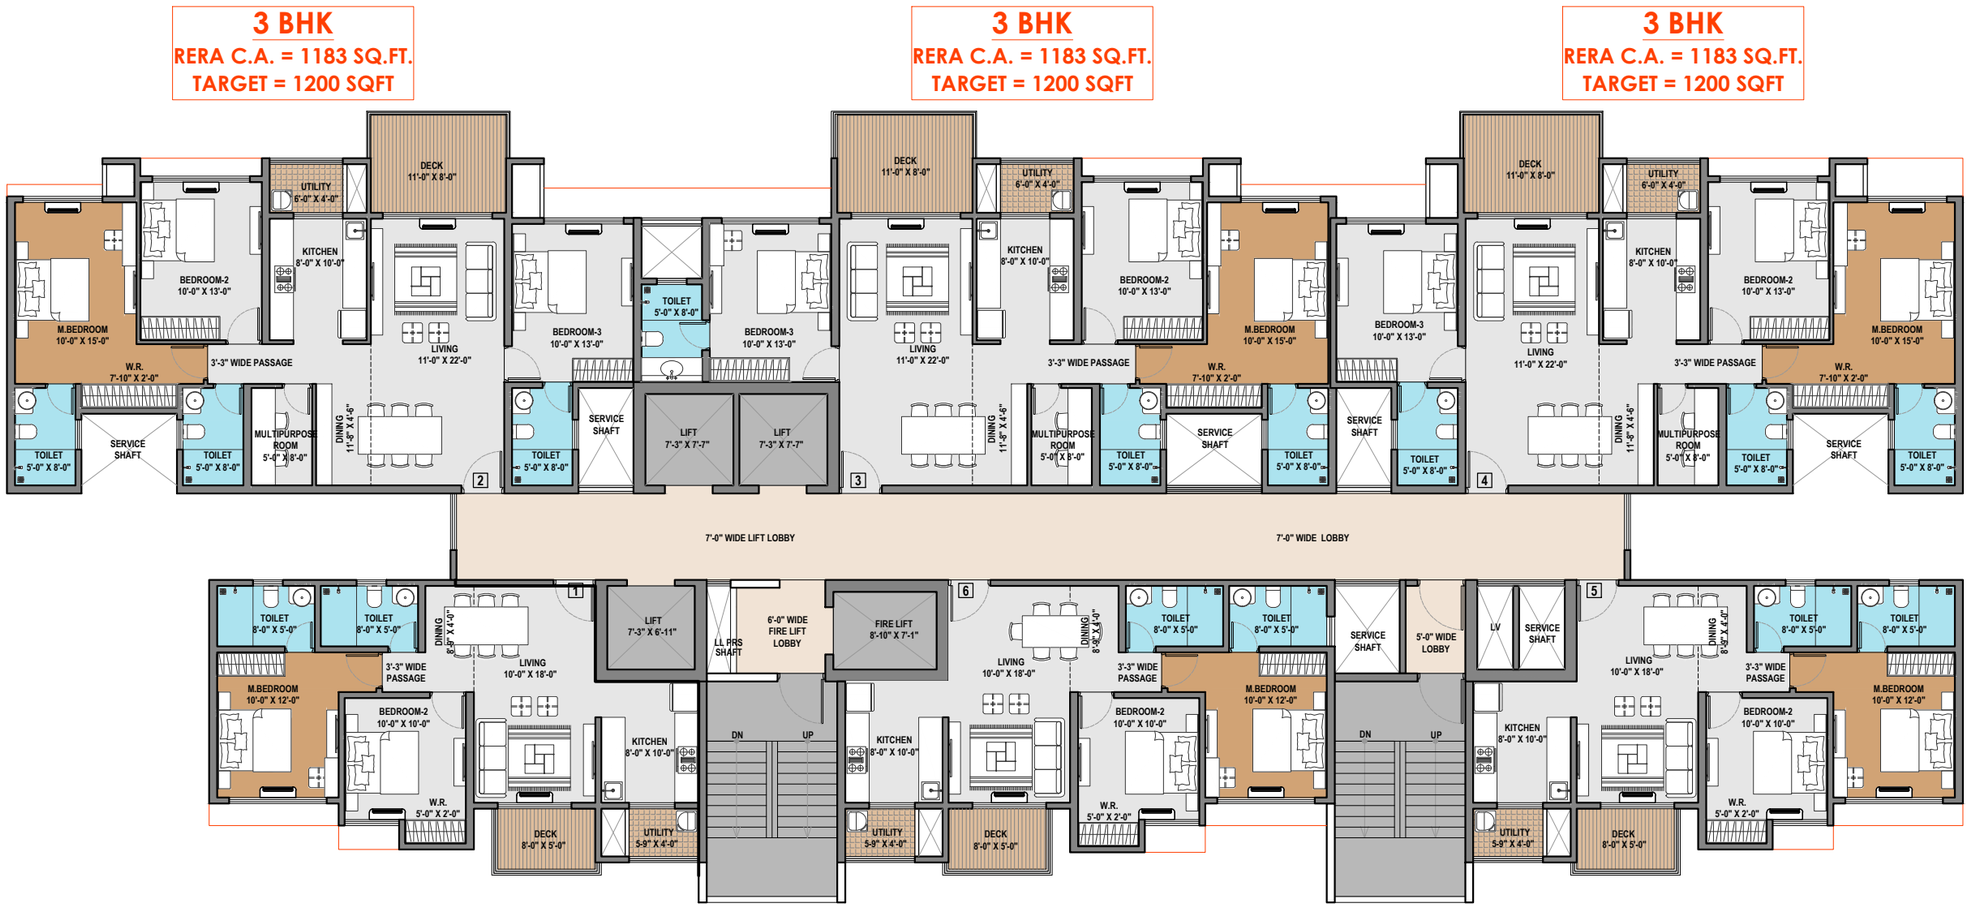


TOWER T1 - TYPICAL FLOOR PLAN

TYPICAL FLOOR INEFFICIENCY
(BUP / CARPET) = 139.87
TARGET <135% / MAXIMUM = 145%