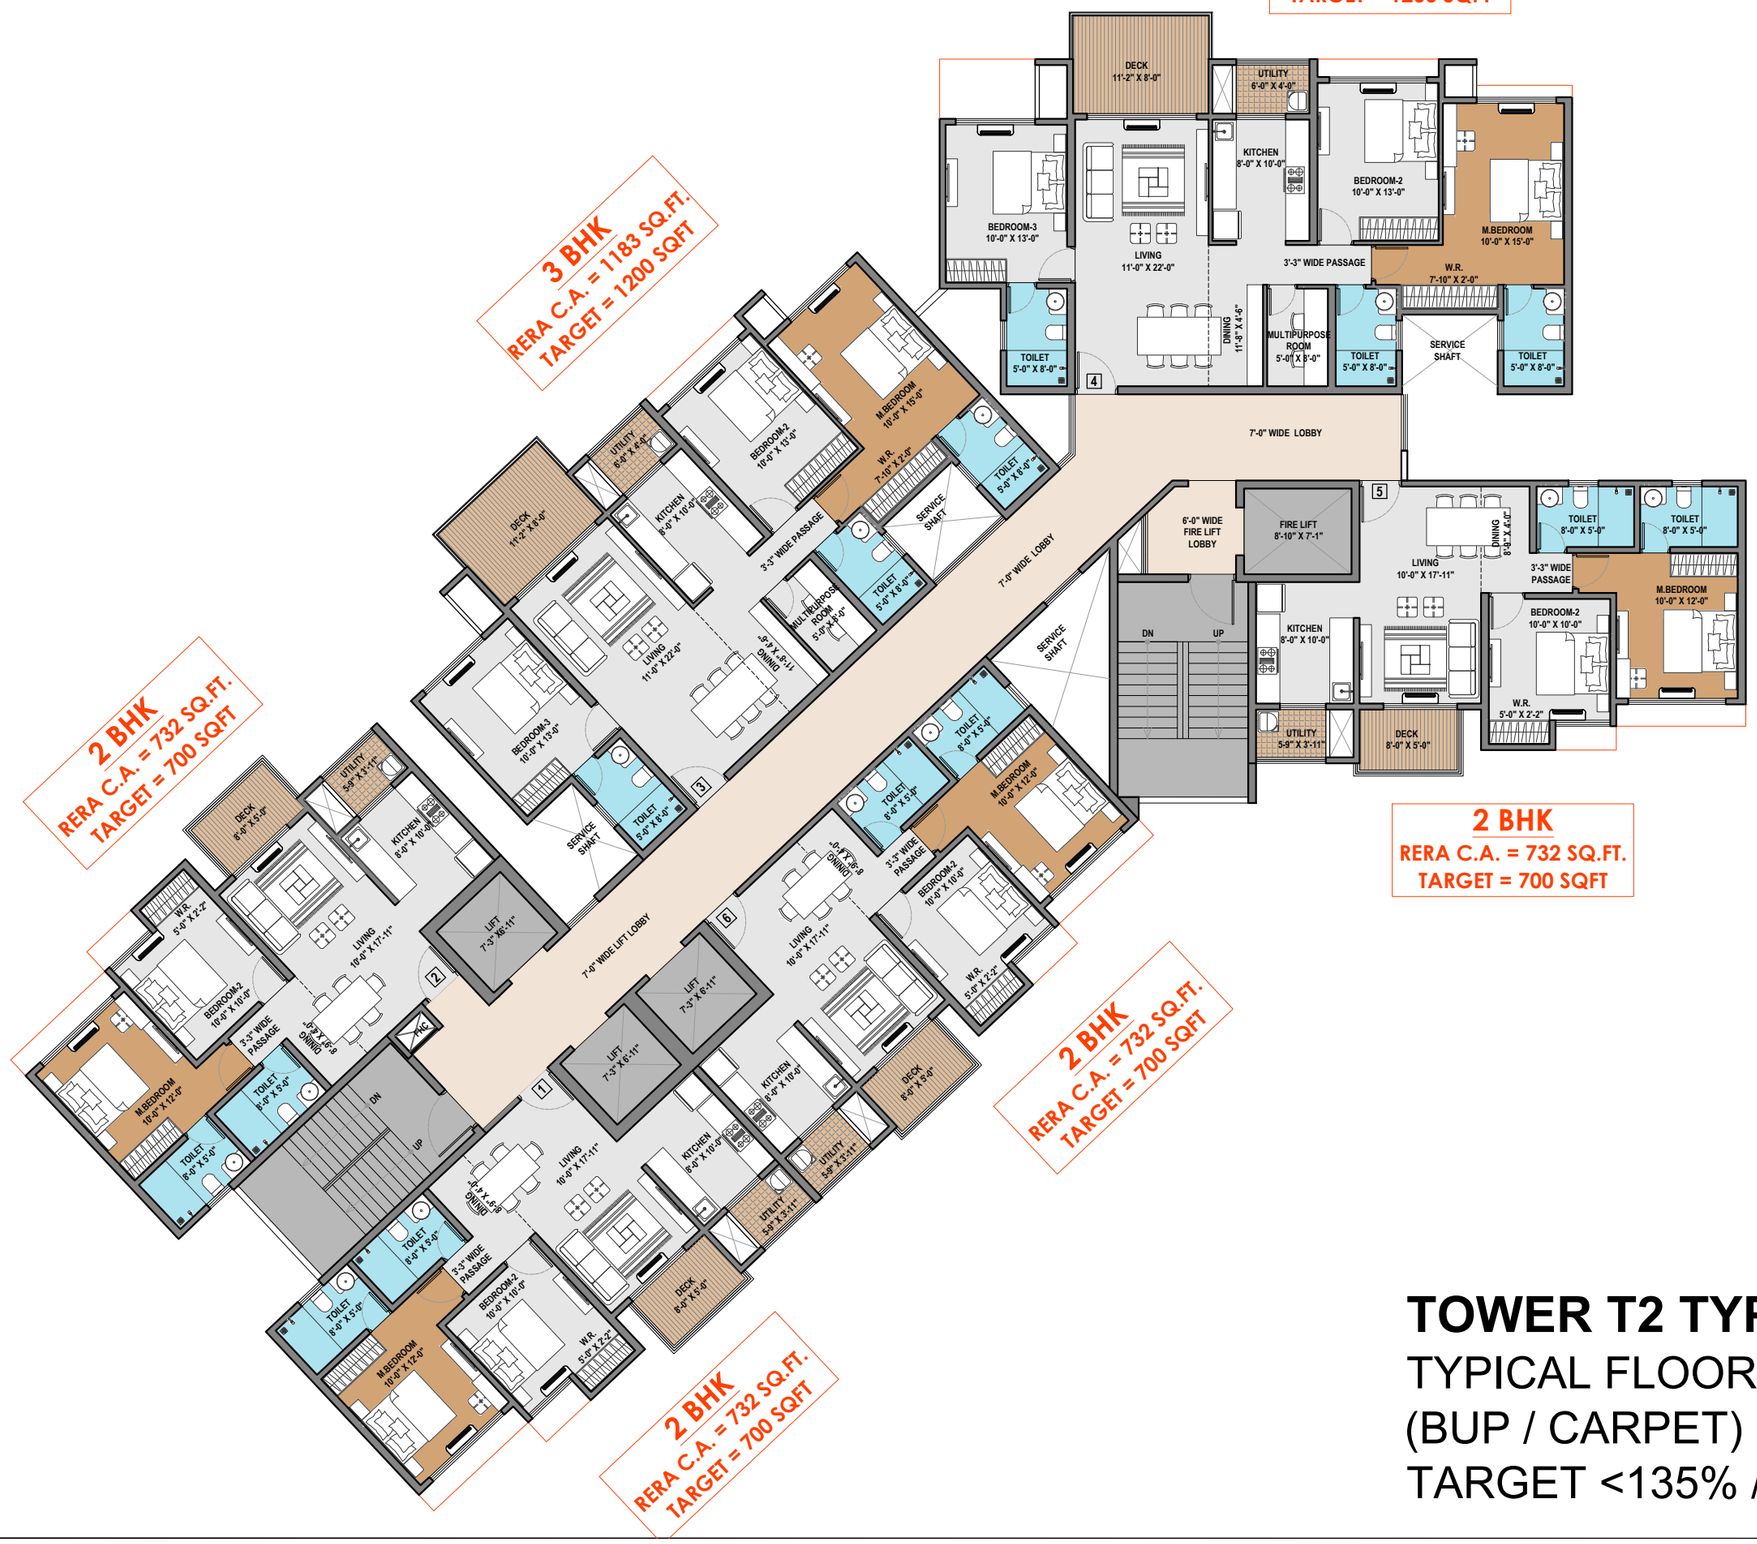


TOWER T2 TYPICAL FLOOR PLAN

TYPICAL FLOOR INEFFICIENCY
(BUP / CARPET) = 139.57
TARGET <135% / MAXIMUM = 145%