
P2 CAR PARKING = 87 CARS
PARKING AREA = 4032 sqm
PARKING EFFICIENCY = 46.34

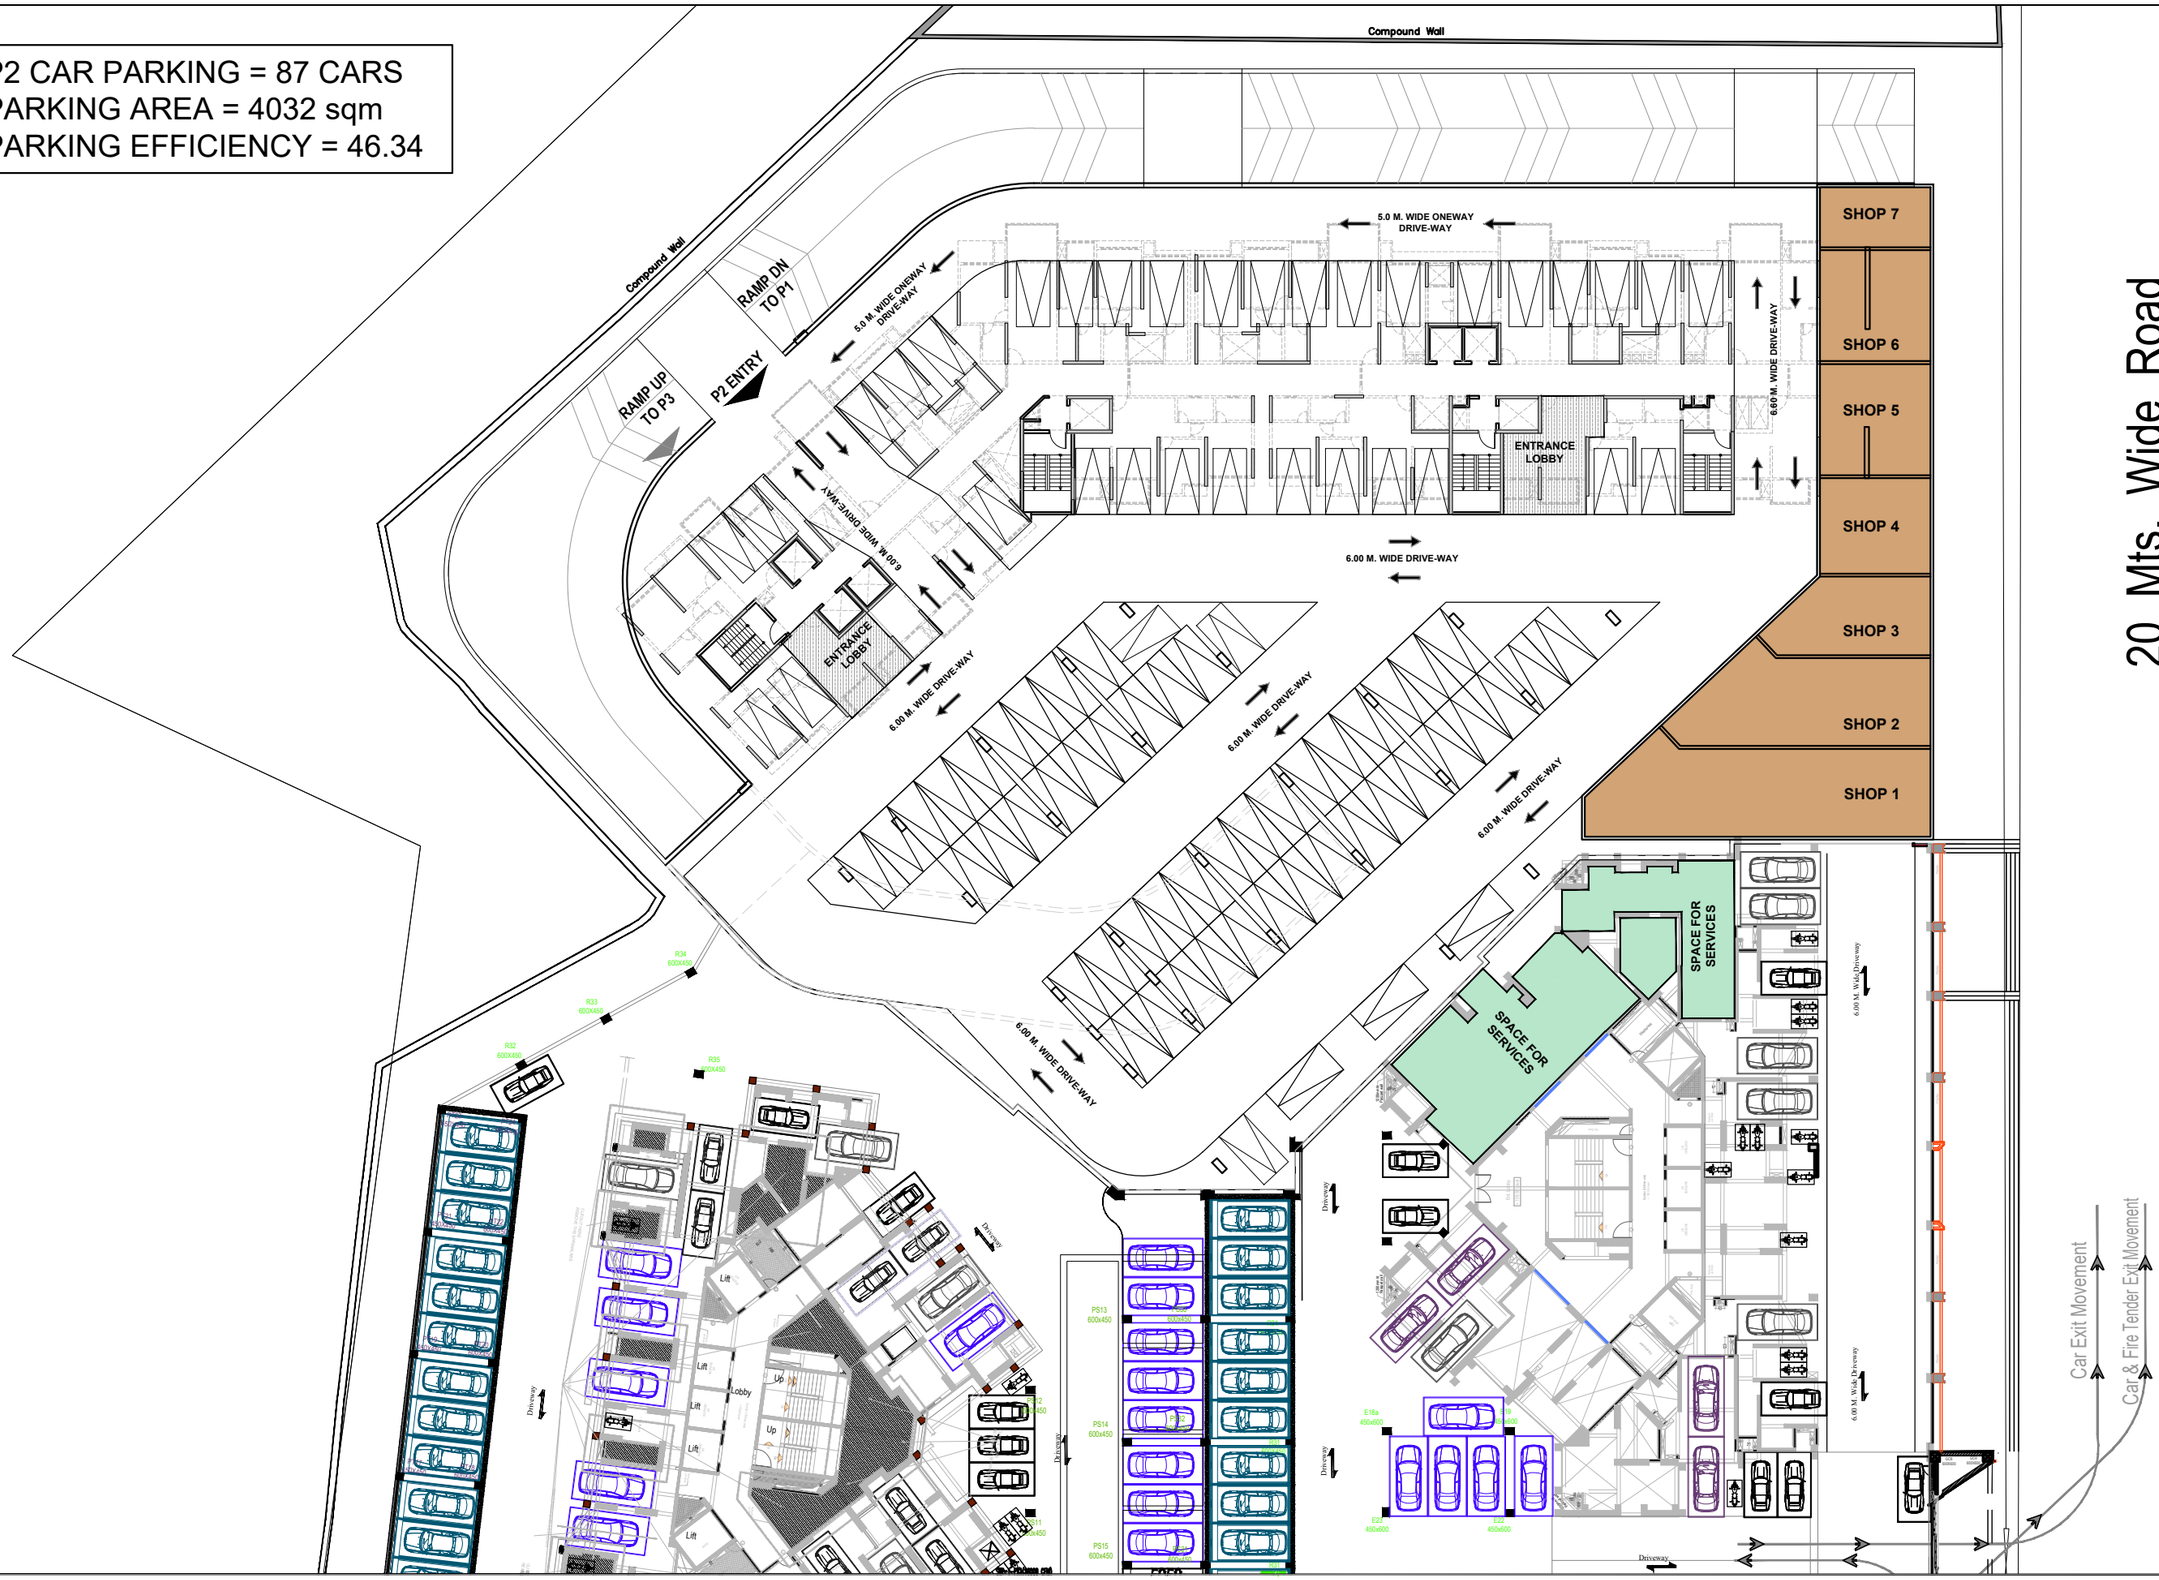

P2 LEVEL LAYOUT