
P3 CAR PARKING = 92 CARS
PARKING AREA = 4148 sqm
PARKING EFFICIENCY = 45.09

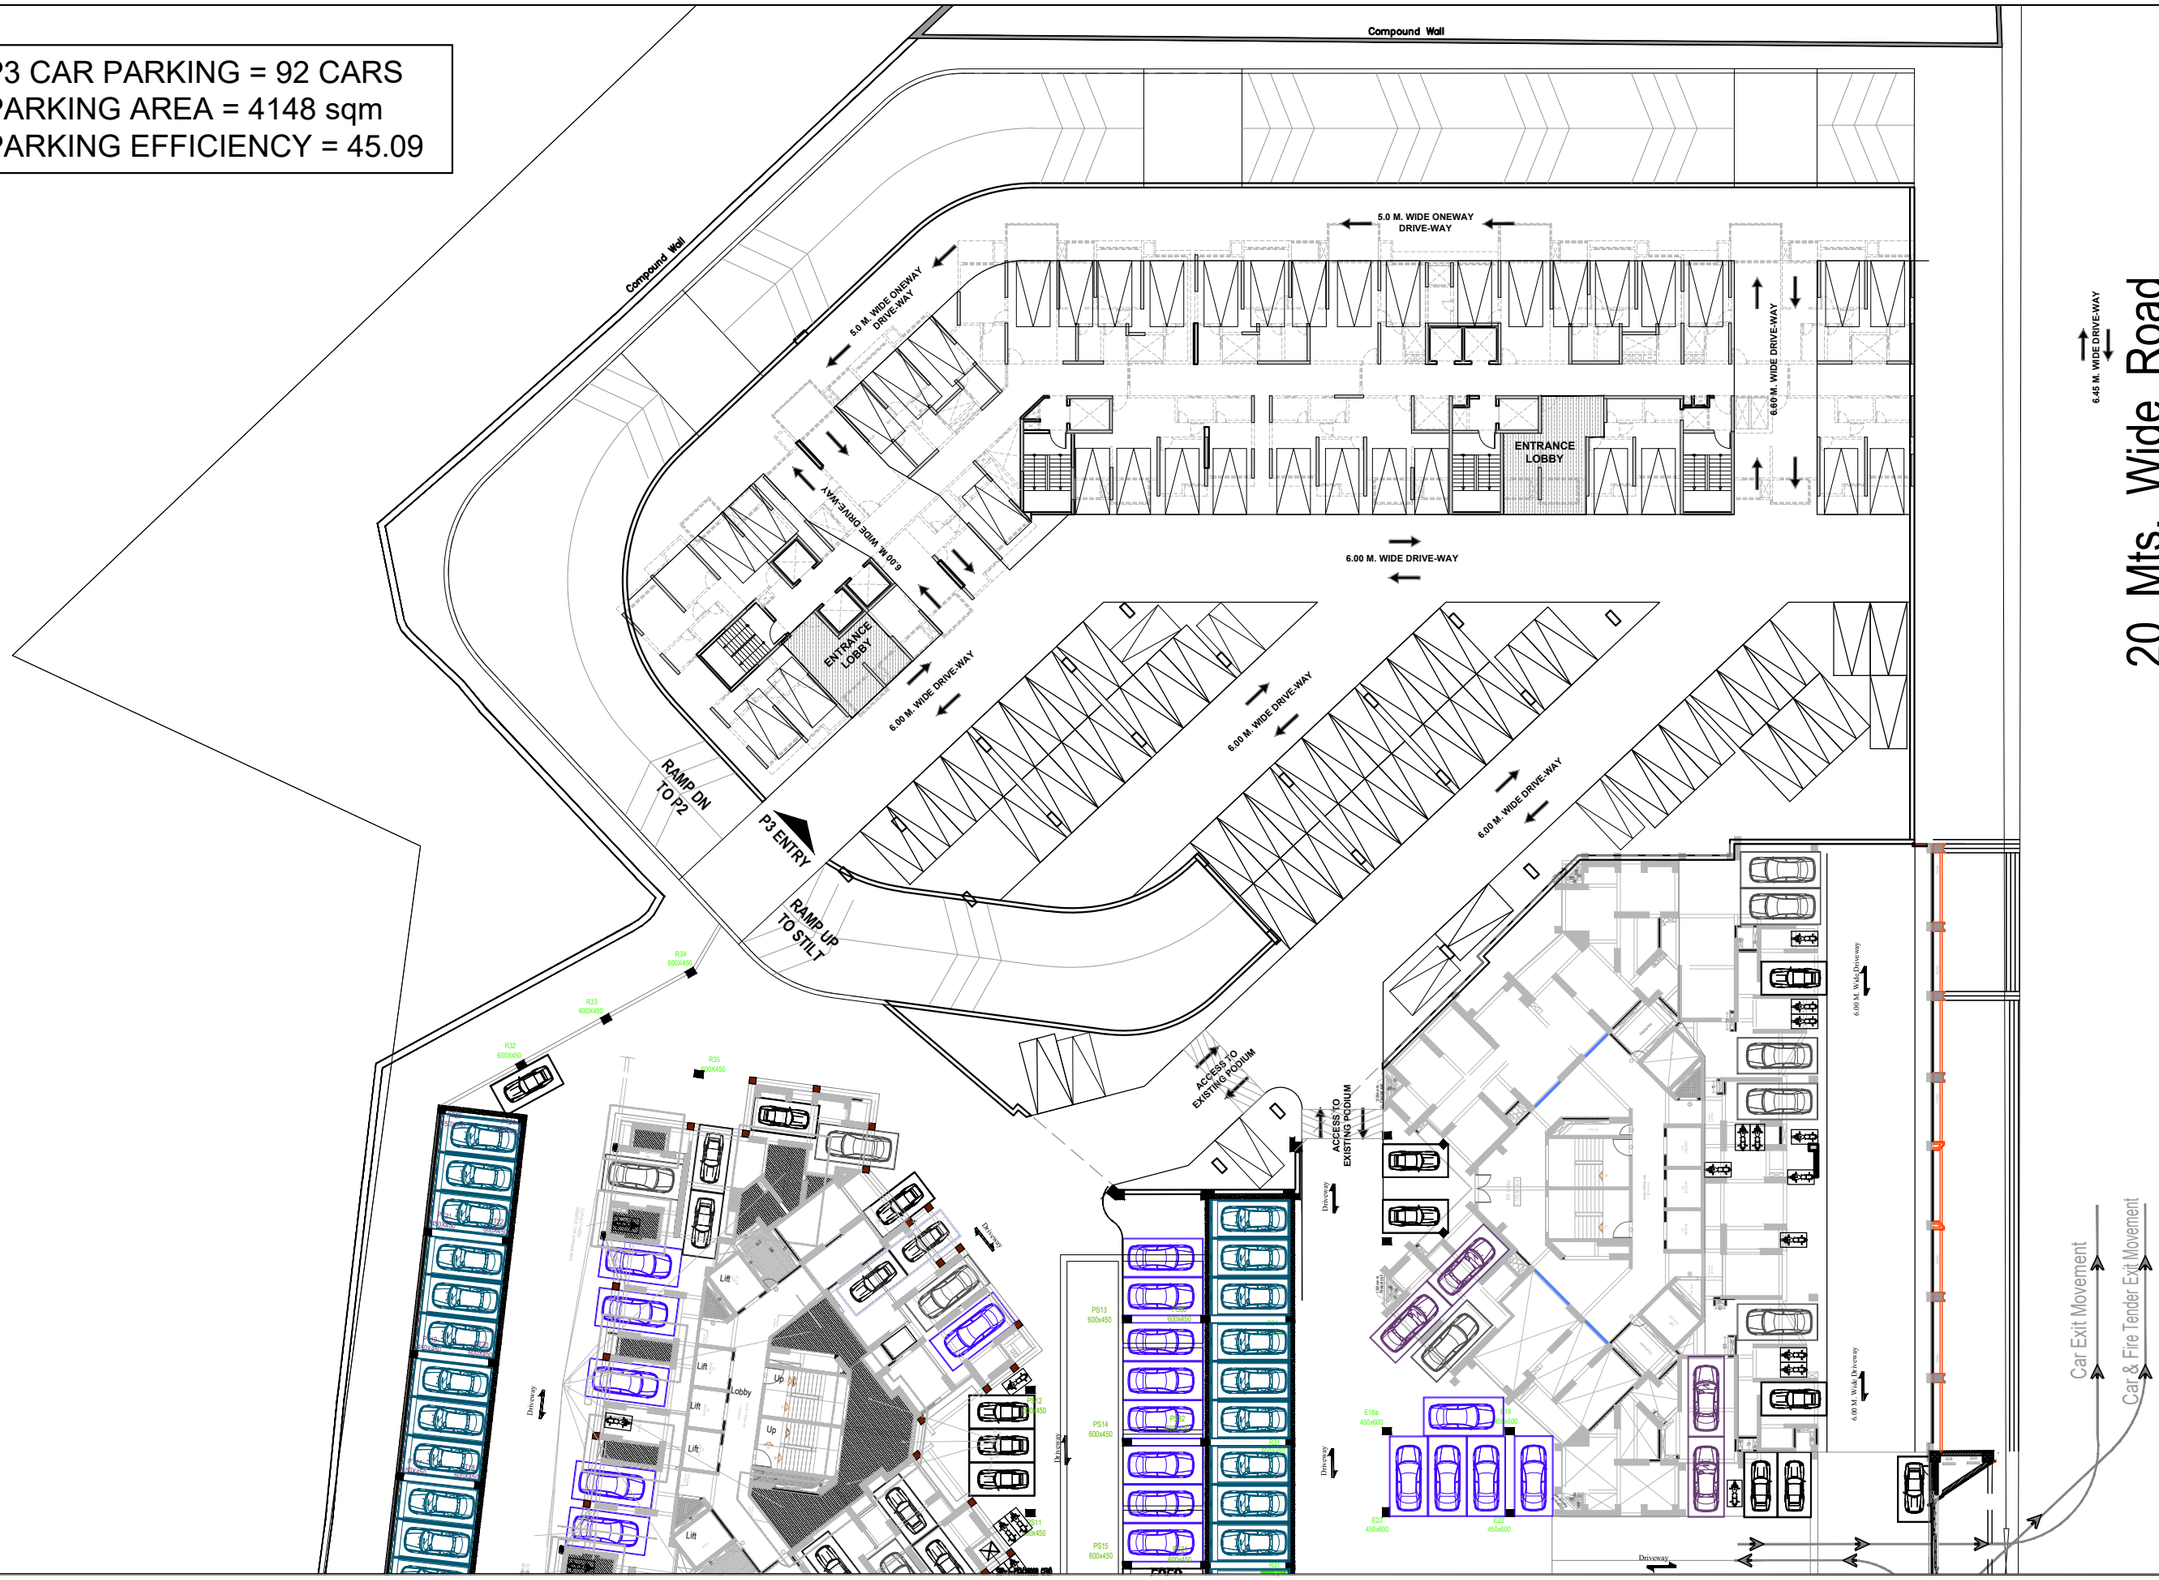

P3 LEVEL LAYOUT