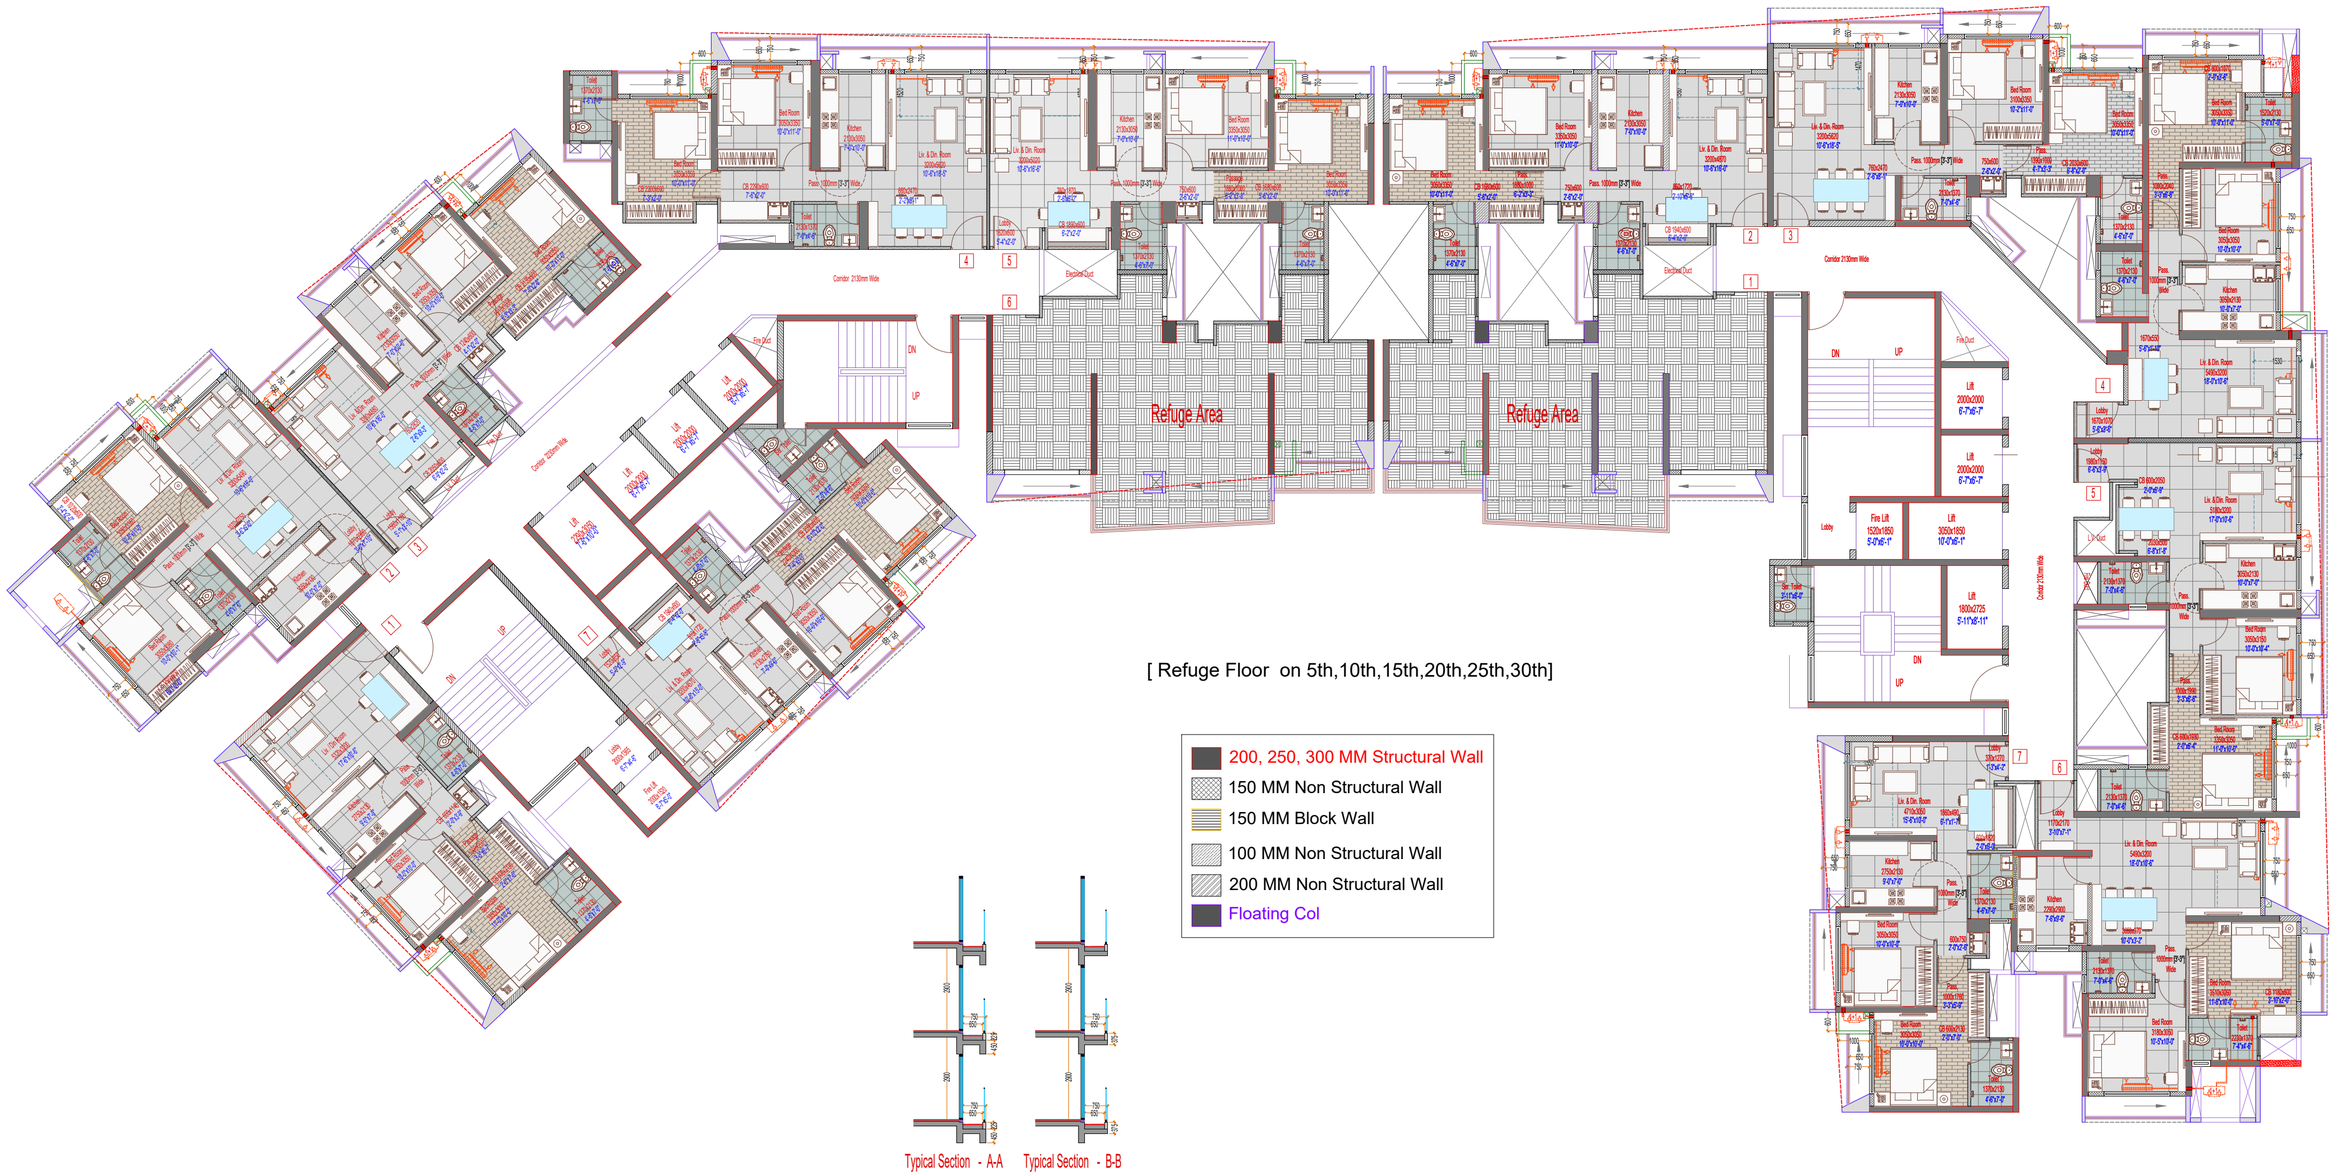


[Refuge Floor on 5th,10th,15th,20th,25th,30th]

- 200, 250, 300 MM Structural Wall
- 150 MM Non Structural Wall
- 150 MM Block Wall
- 100 MM Non Structural Wall
- 200 MM Non Structural Wall
- Floating Col

Typical Section - A-A

Typical Section - B-B

PROPOSED RESIDENTIAL COMPLEX ACME OZONE_PLOT A, AT GHODBANDAR ROAD, THANE.

Date
26-12-2019

DRAWING TITLE :
EUCALYPTIA & FENILIA [Refuge Floor]

ARCHITECT :
MQA
Turf Estate 9&10, Off Dr. E. Moses Road, Shakti Mill Compound Lane, Mahalakshmi (w), Mumbai-400011. Tel:- 49335535 / 46 / 52.