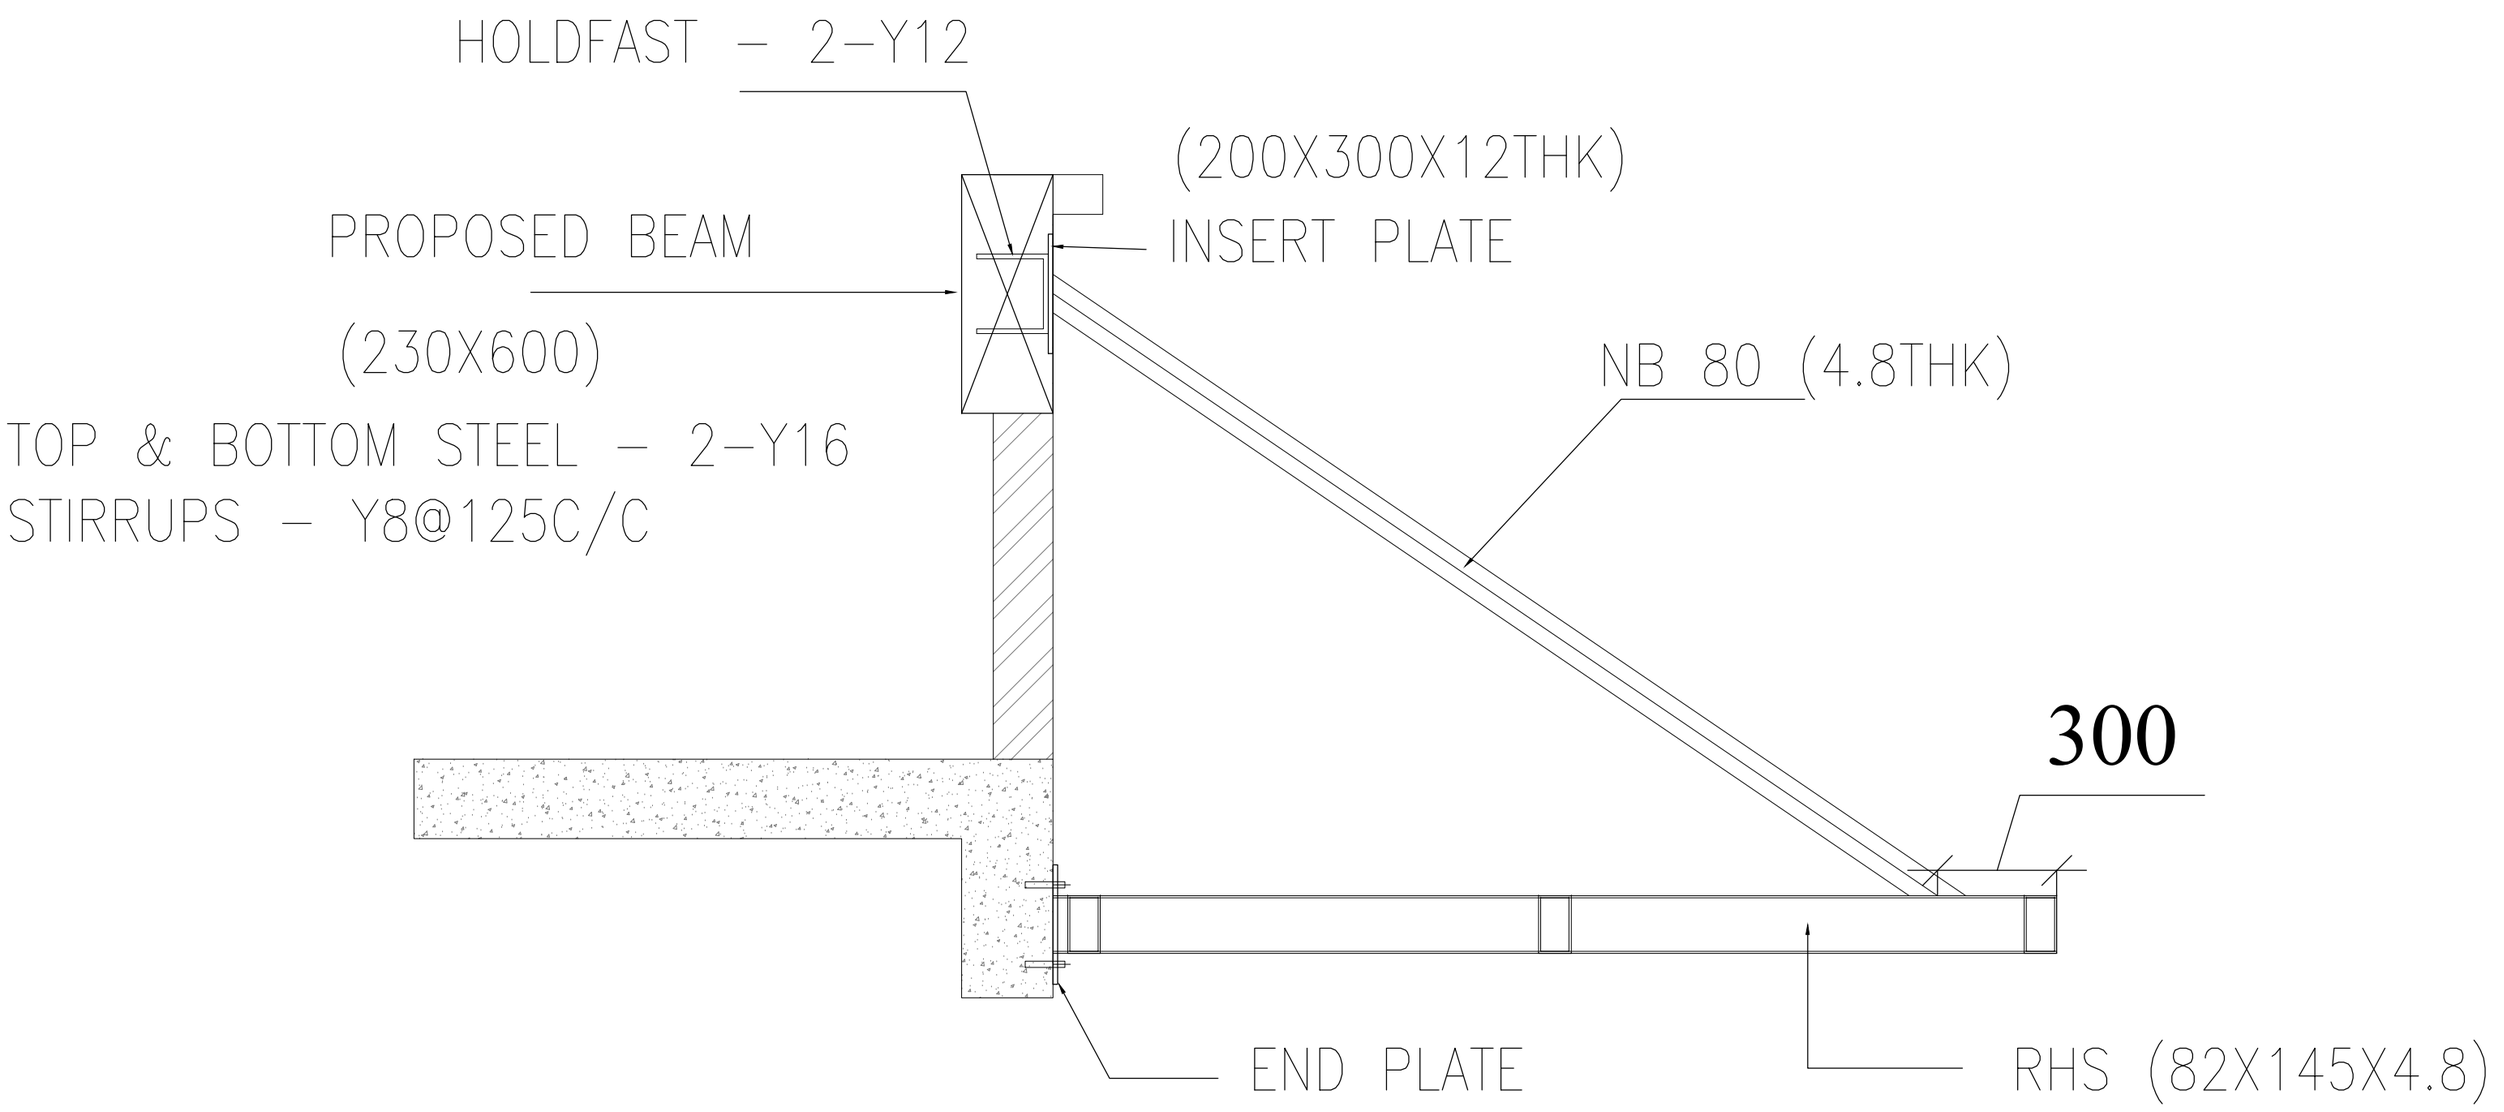

HOLDFAST – 2–Y12
(200X300X12THK)
INSERT PLATE
PROPOSED BEAM
(230X600)
TOP & BOTTOM STEEL – 2–Y16
STIRRUPS – Y8@125C/C
NB 80 (4.8THK)
300
END PLATE
RHS (82X145X4.8)

SECTION P–P