
PRODUCED BY AN AUTODESK STUDENT VERSION

PRODUCED BY AN AUTODESK STUDENT VERSION

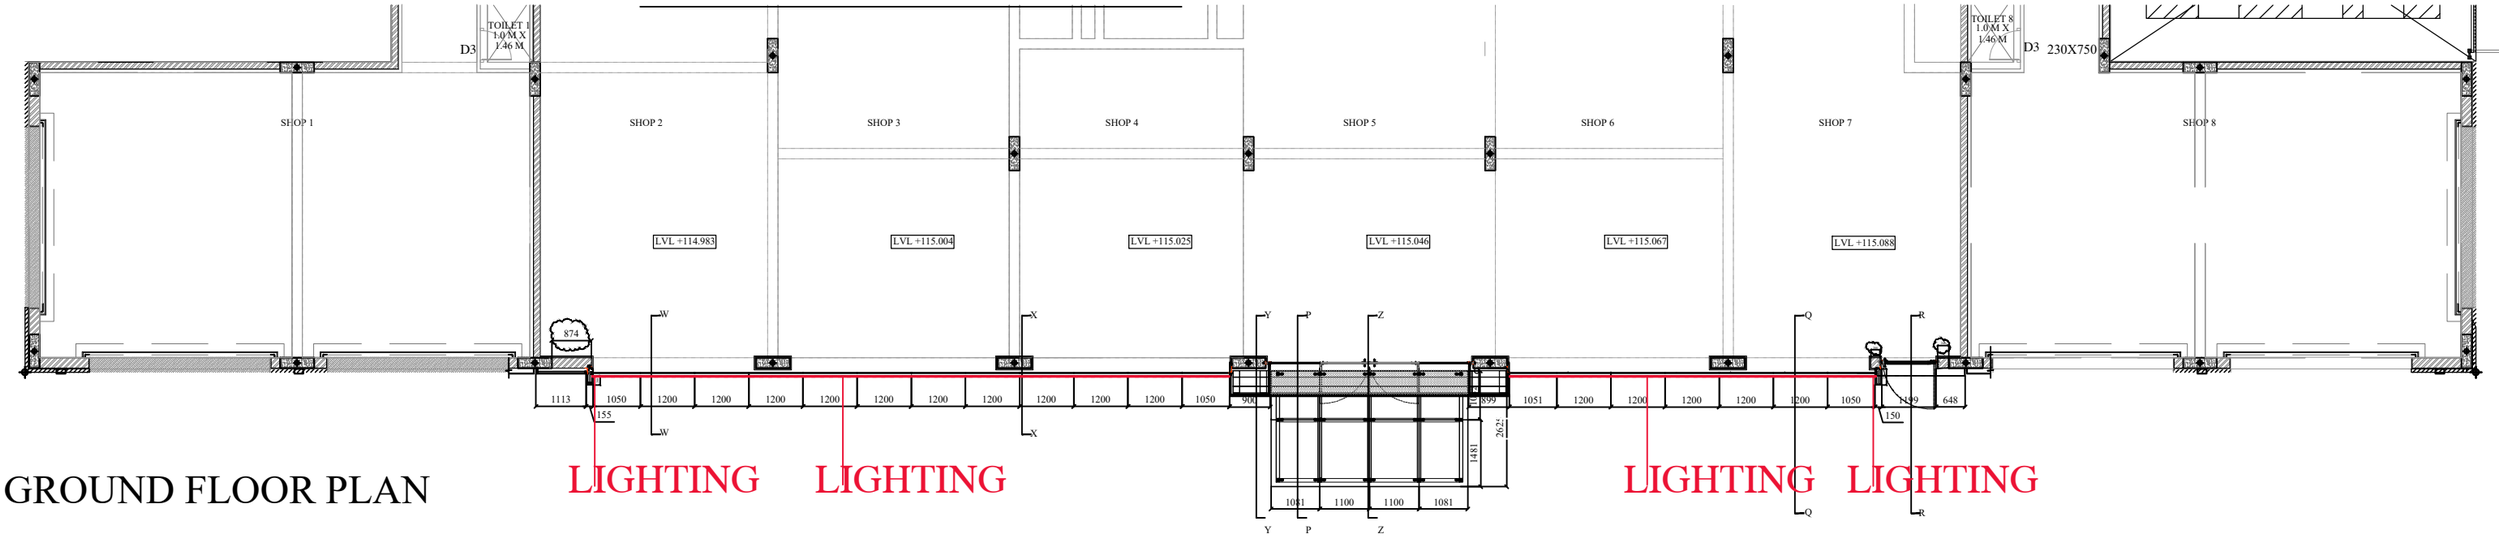

GROUND FLOOR PLAN

PRODUCED BY AN AUTODESK STUDENT VERSION