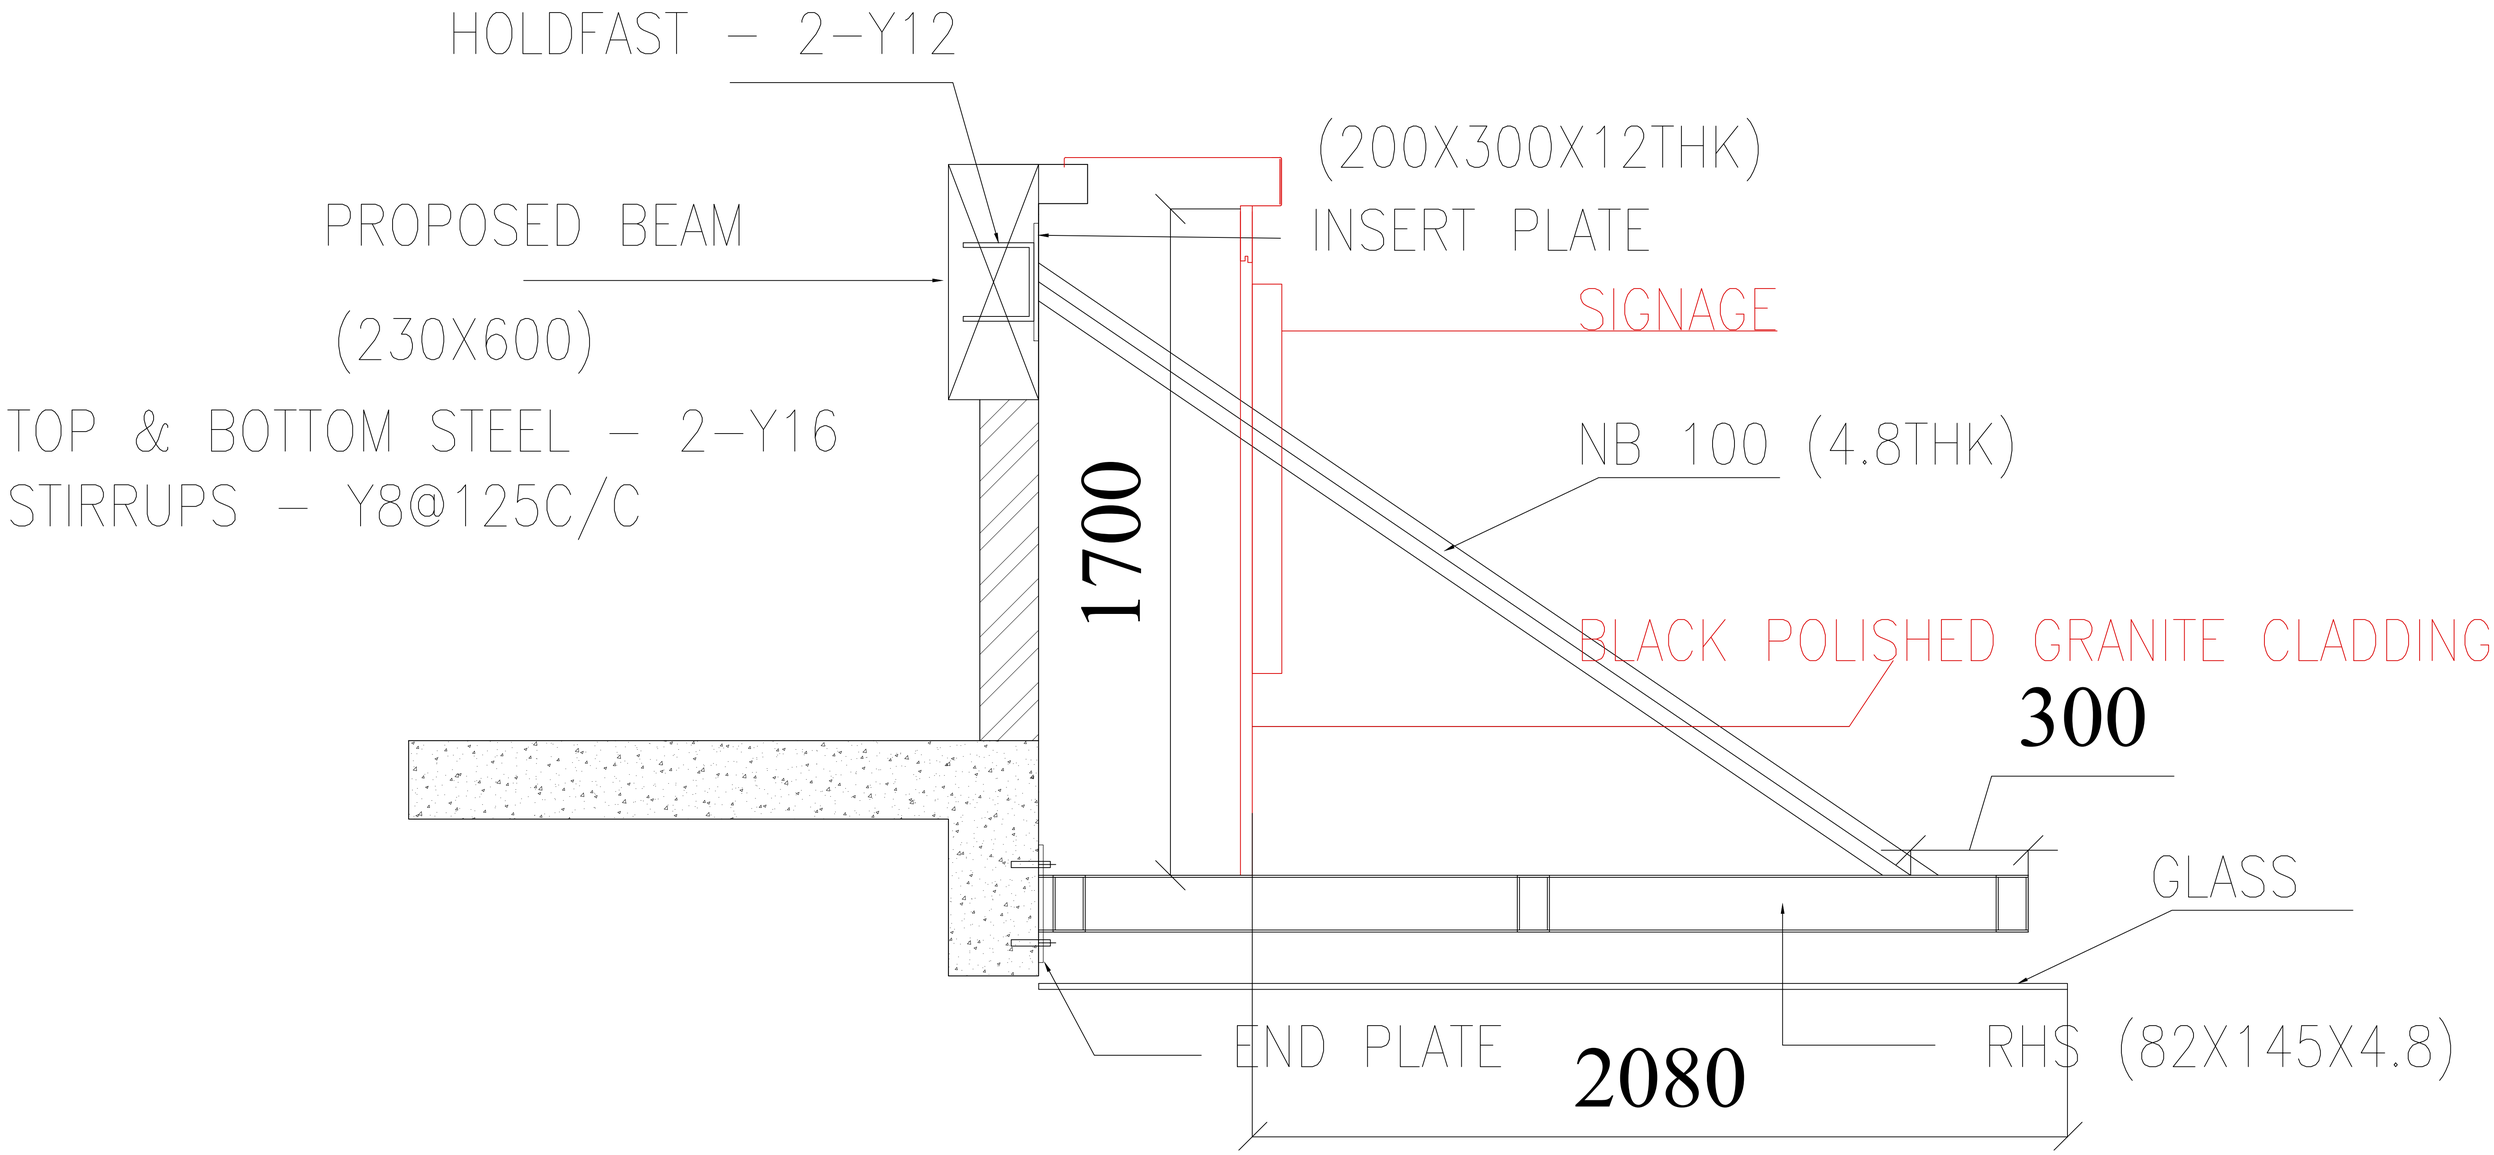

HOLDFAST – 2–Y12
(200X300X12THK)
INSERT PLATE
PROPOSED BEAM
(230X600)
SIGNAGE
TOP & BOTTOM STEEL – 2–Y16
STIRRUPS – Y8@125C/C
NB 100 (4.8THK)
1700
BLACK POLISHED GRANITE CLADDING
300
GLASS
END PLATE
2080
RHS (82X145X4.8)