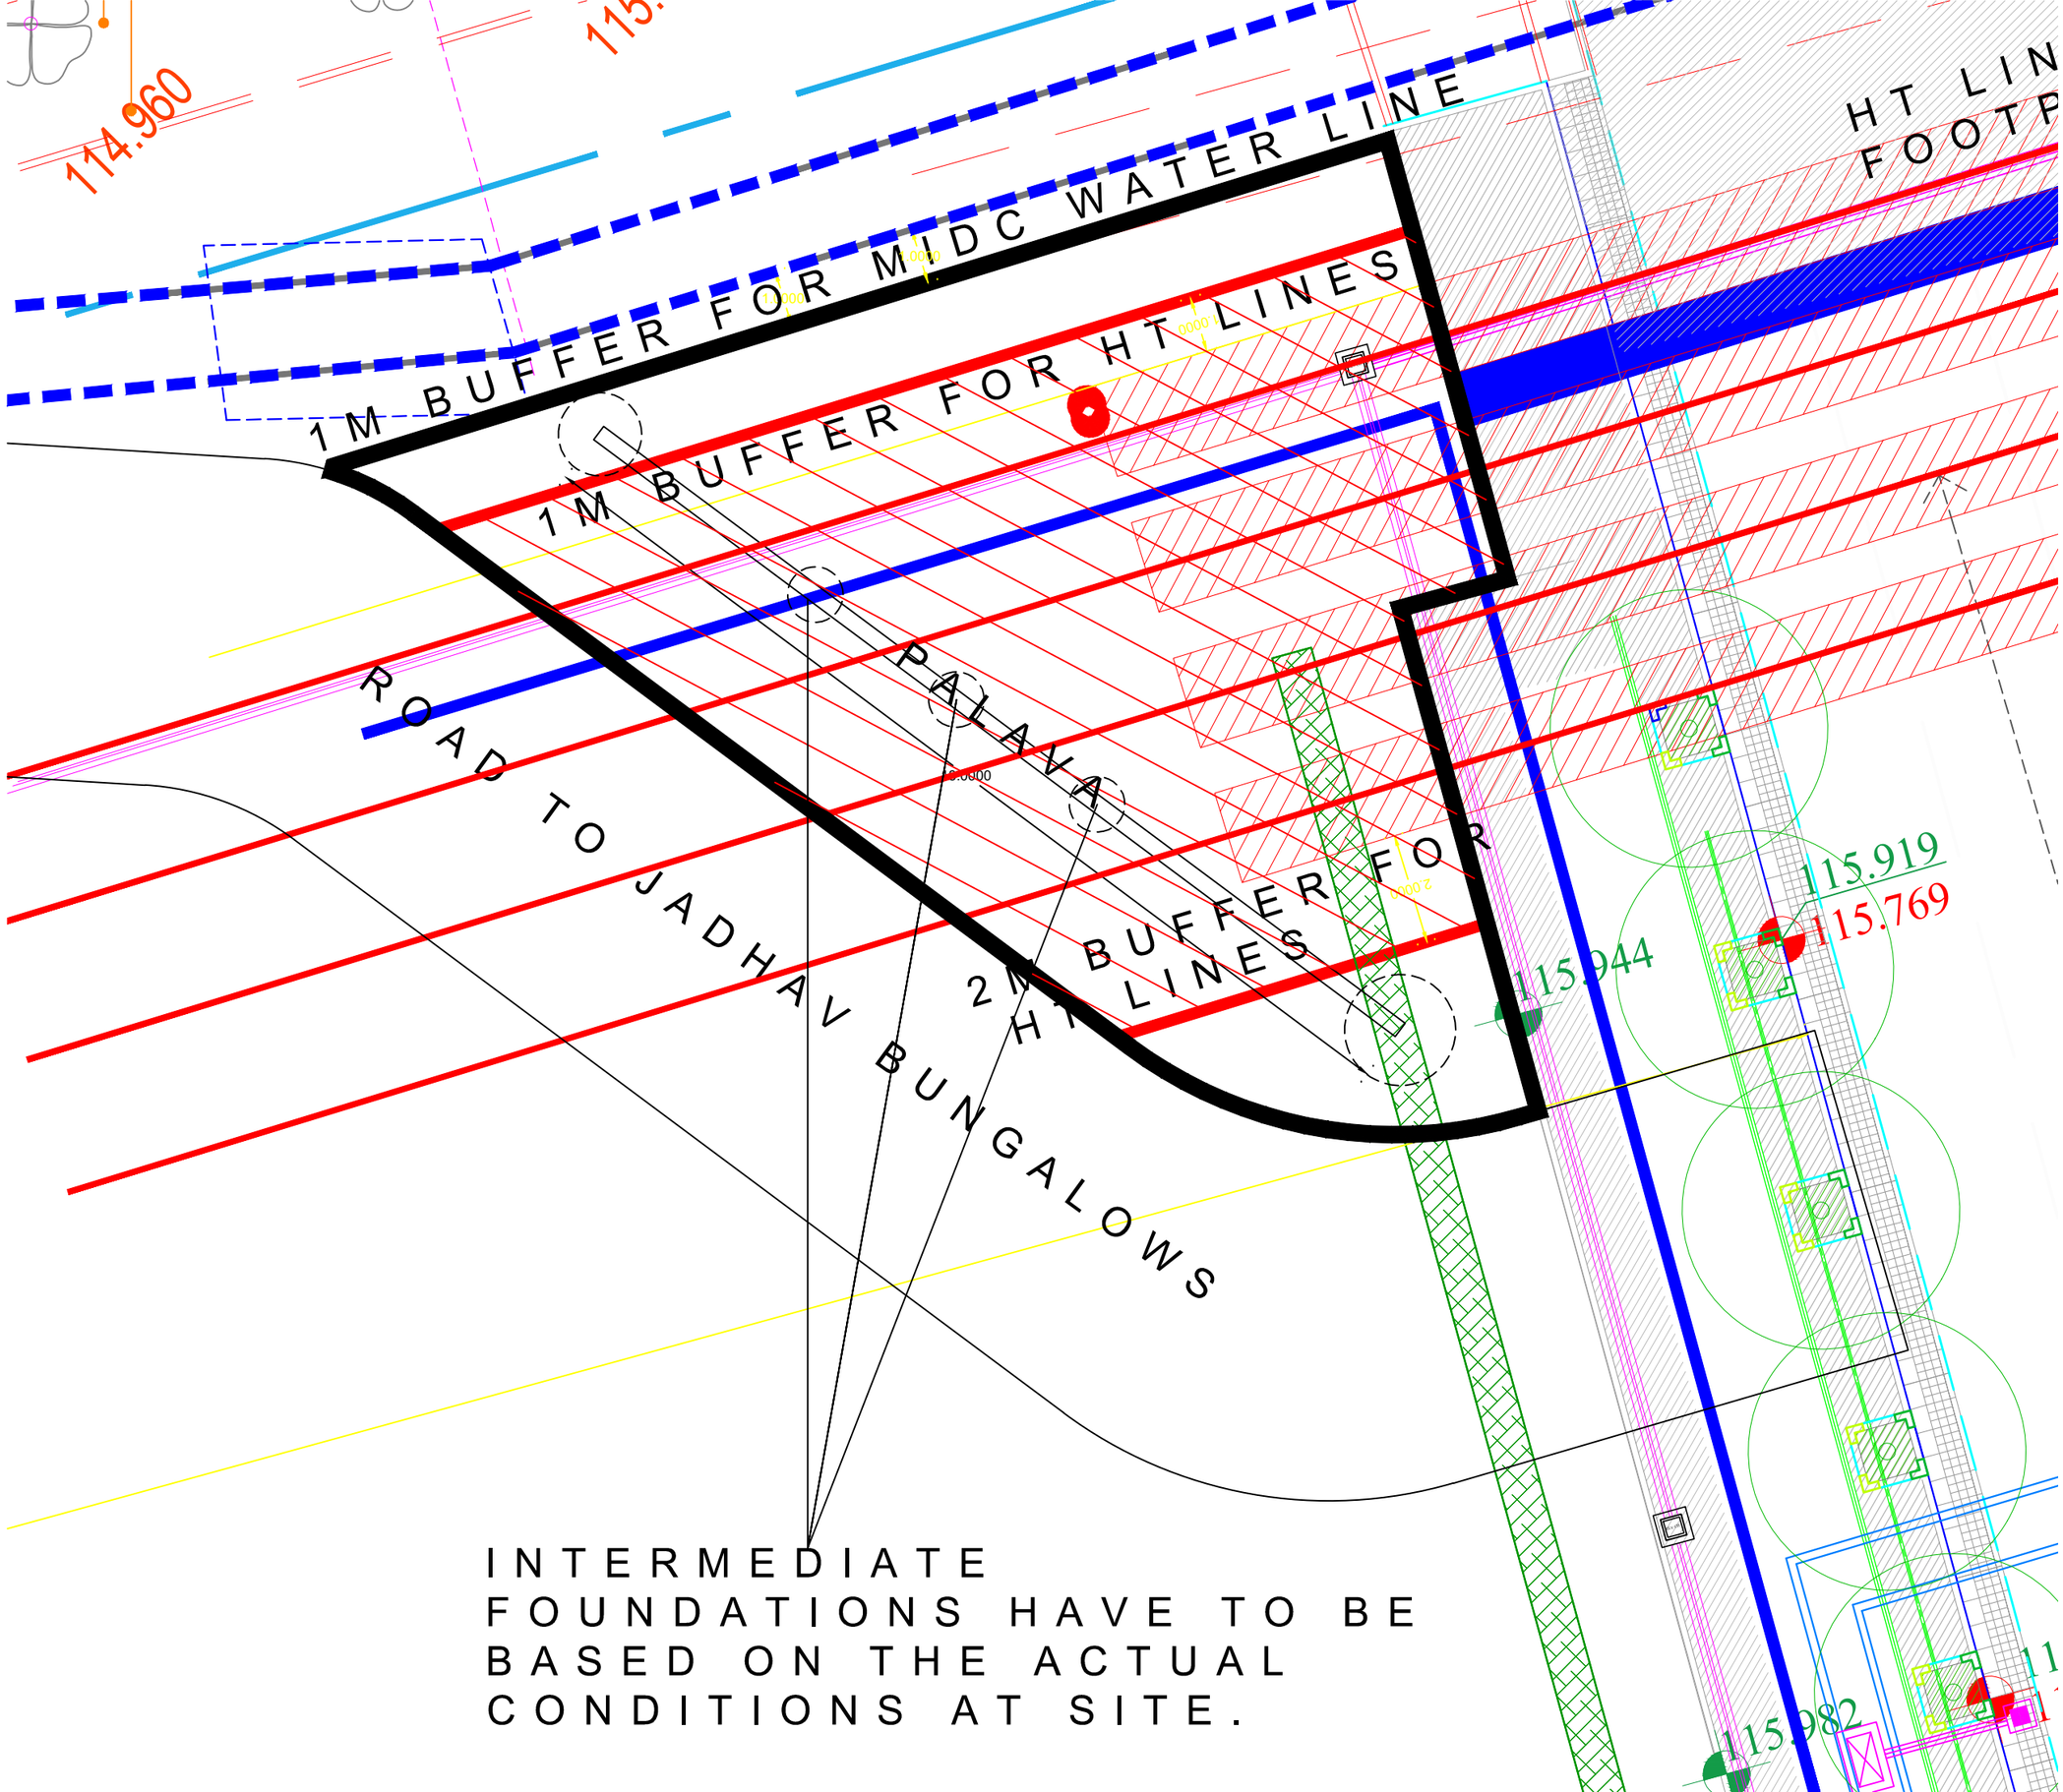

114.960
1M BUFFER FOR MIDC WATER LINE
1M BUFFER FOR HT LINES
HT LIN
FOOTP
ROAD TO JADHAV BUNGALOWS
PALAVA
2M BUFFER FOR HT LINES
115.919
115.769
115.944
115.982
INTERMEDIATE FOUNDATIONS HAVE TO BE BASED ON THE ACTUAL CONDITIONS AT SITE.