
LOCATION PLAN

22/12/2020

ENTRANCE FEATURE

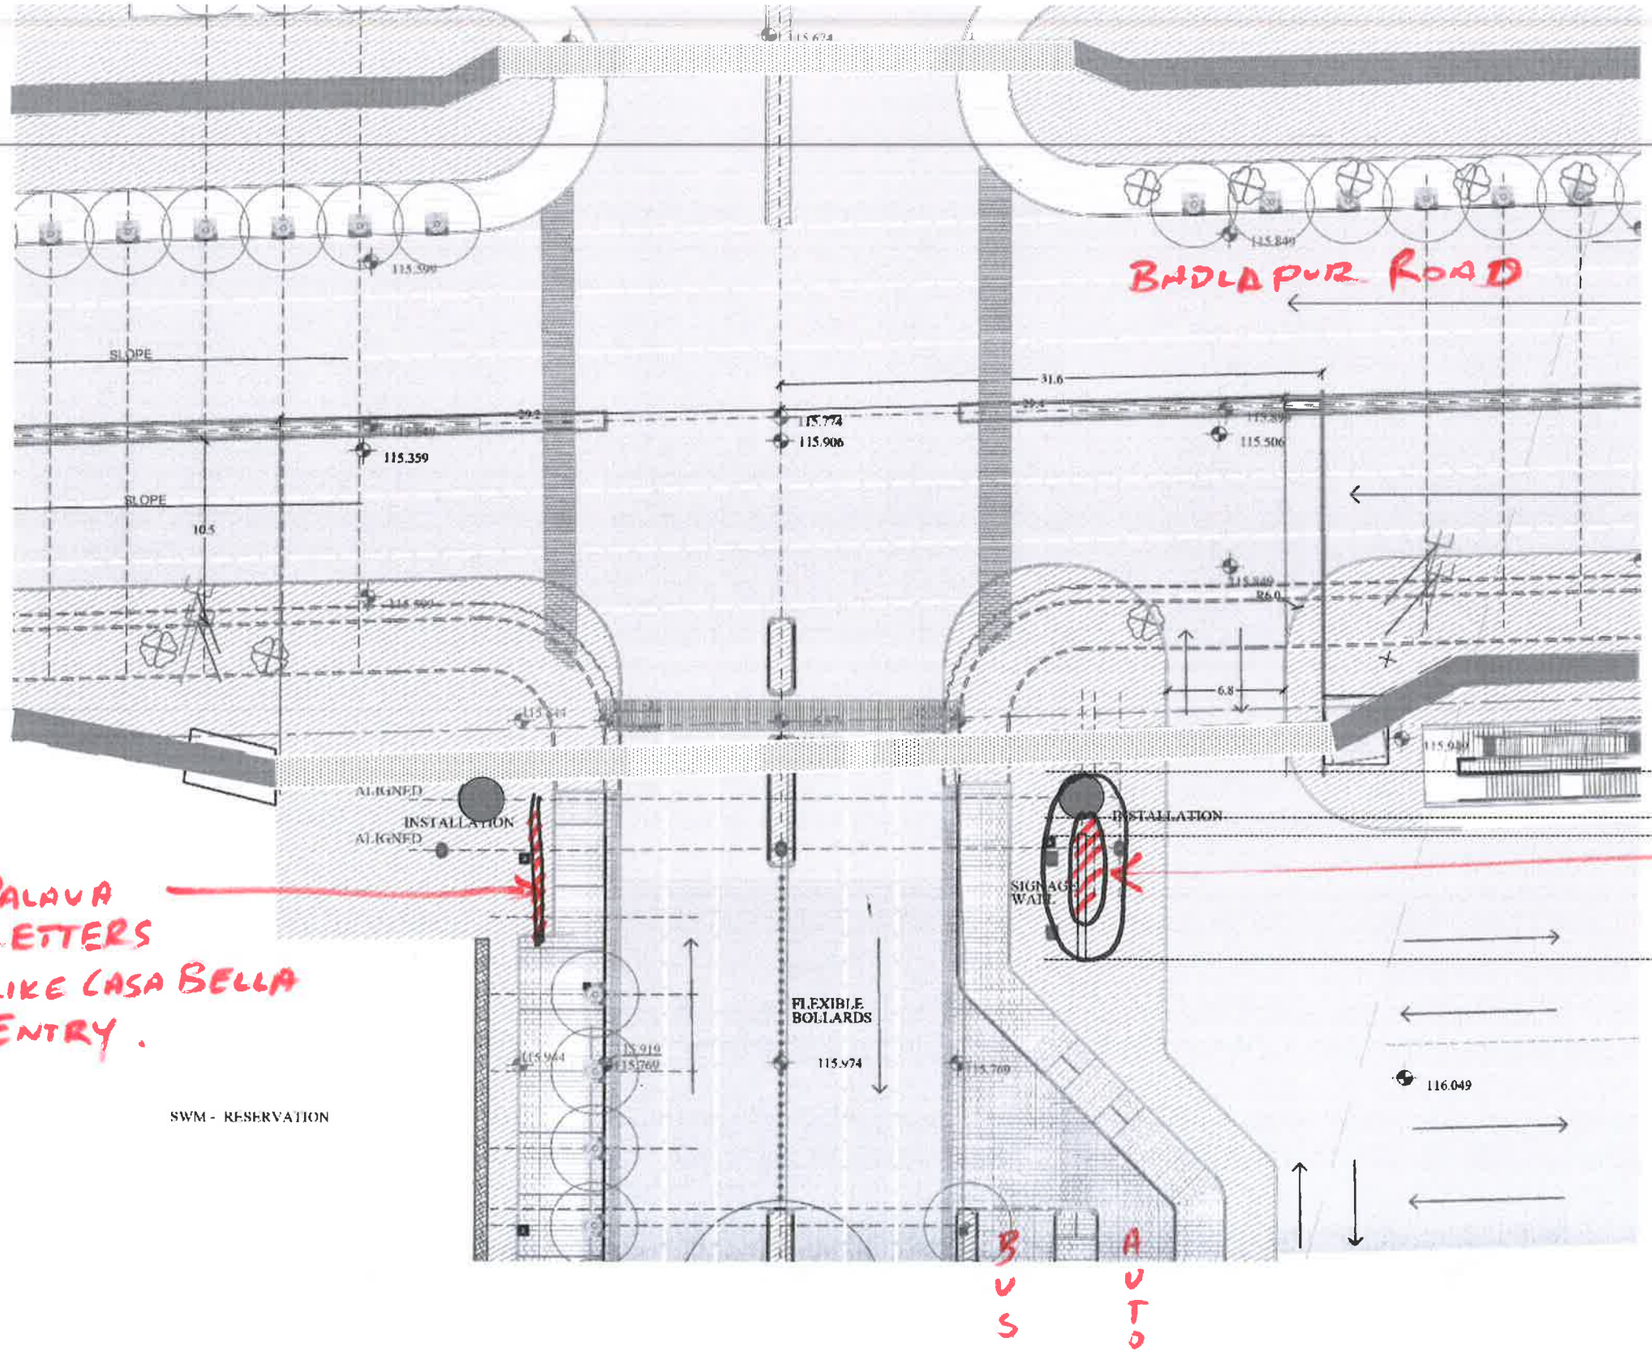

LEGEND

- PIPE LINE OVER GROUND
- PIPE LINE UNDER GROUND
- PROPOSED INSTALLATION
- SIGNAGE WALL

PALAVA

BADLAPUR ENTRY

22/12/2020

