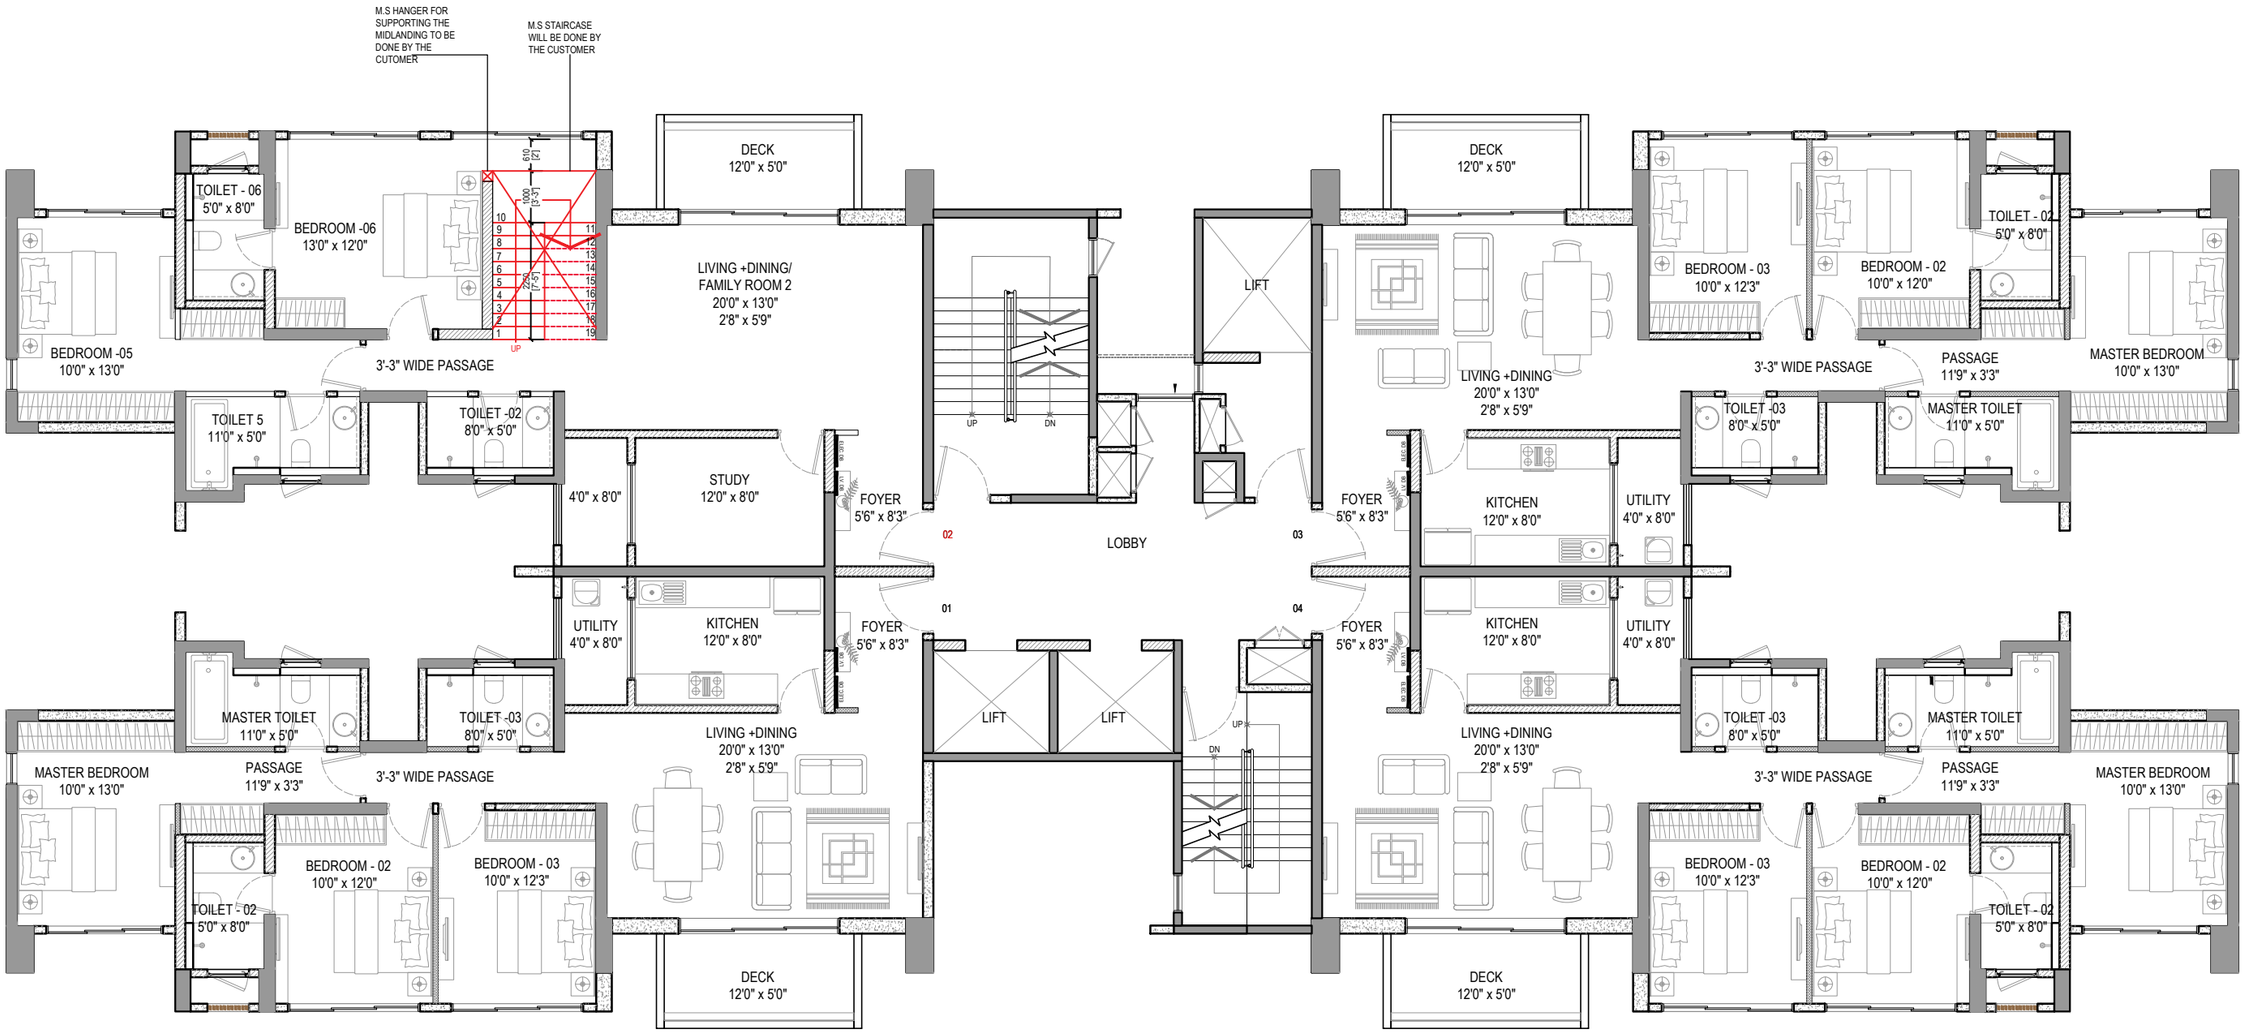


SERENITY D WING TYPICAL FLOOR PLAN
3RD TO 12TH & 14TH TO 16TH FLOOR

VERTICAL JODI
16TH FLOOR

N