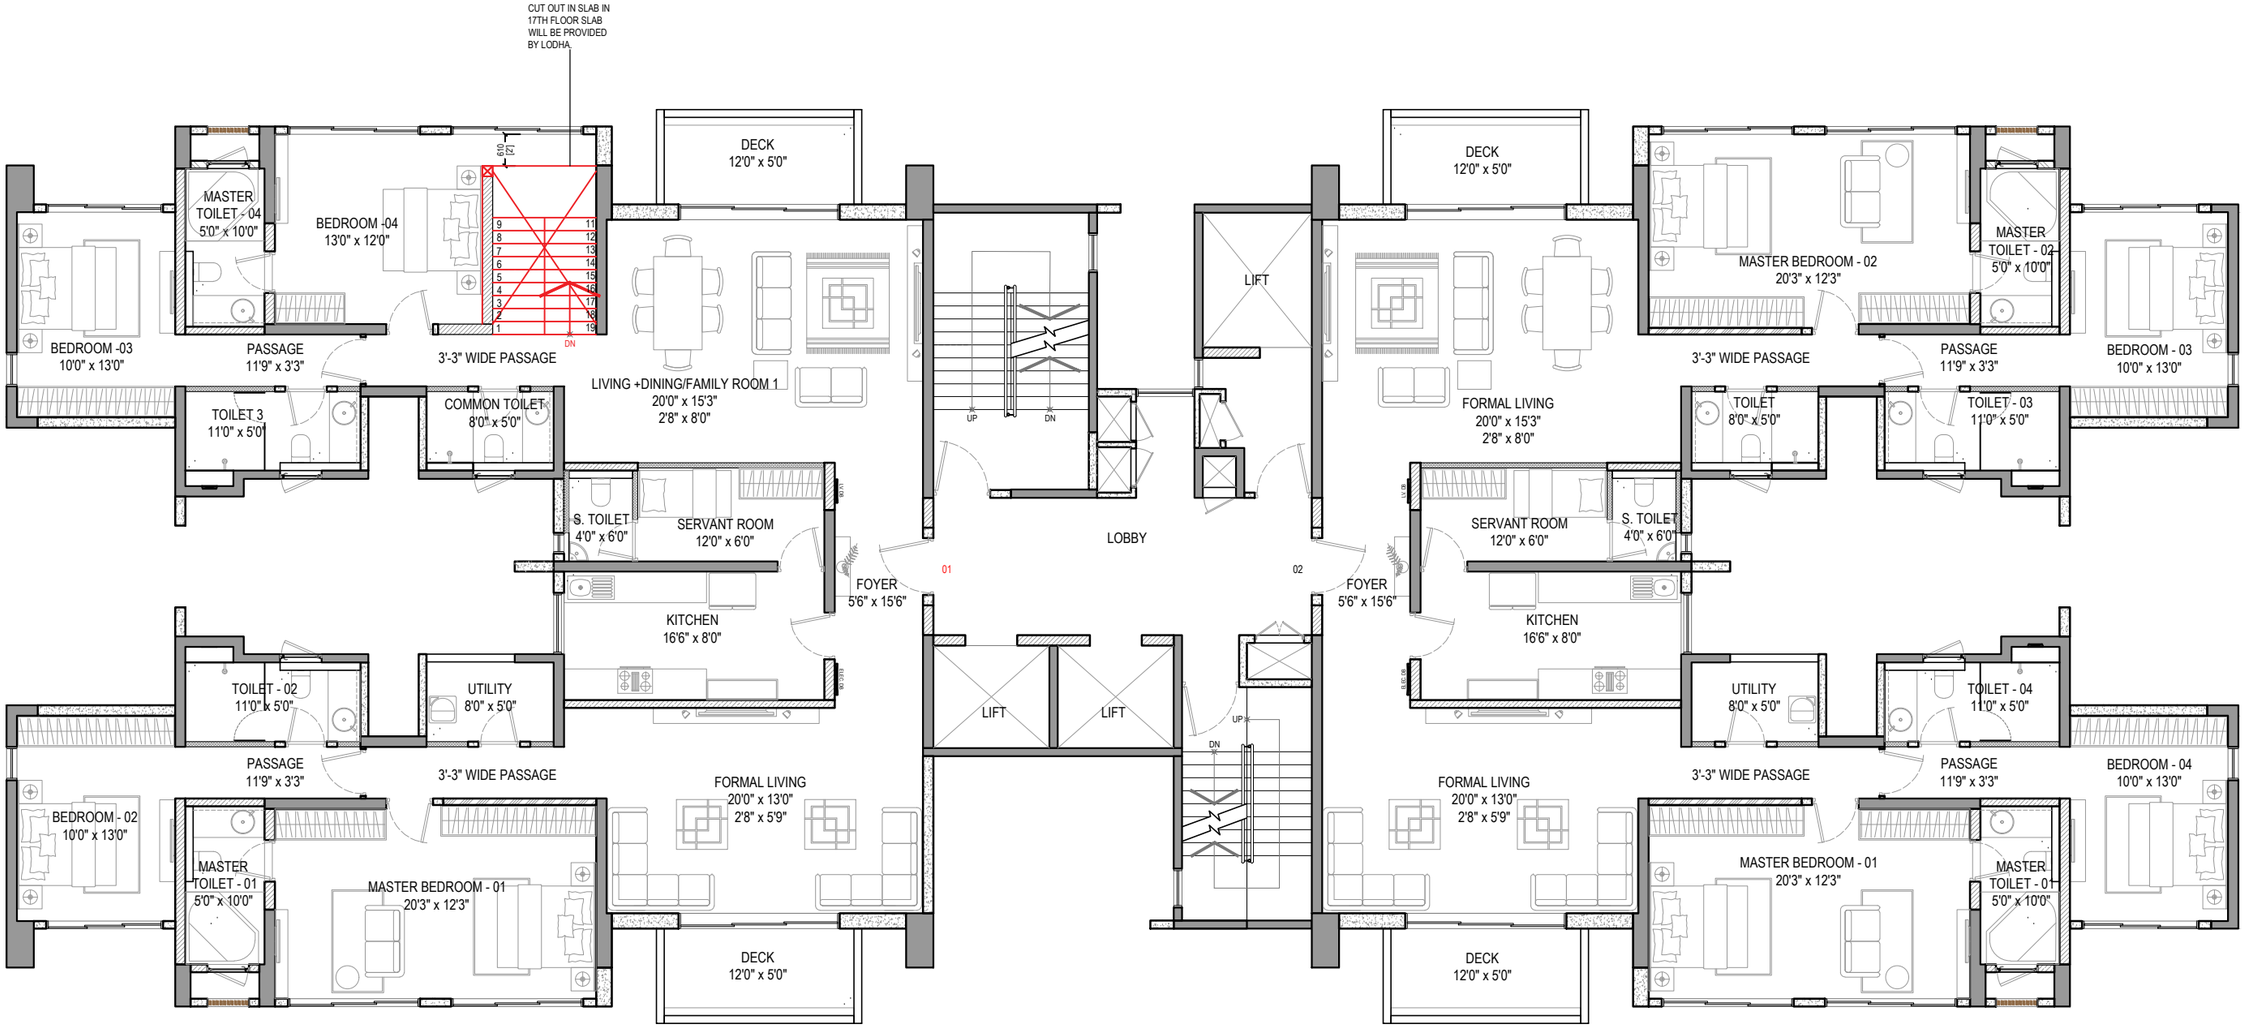


SERENITY D WING TYPICAL PENTHOUSE PLAN
17TH TO 19TH,21ST & 22ND FLOOR

N

VERTICAL JODI
17TH FLOOR