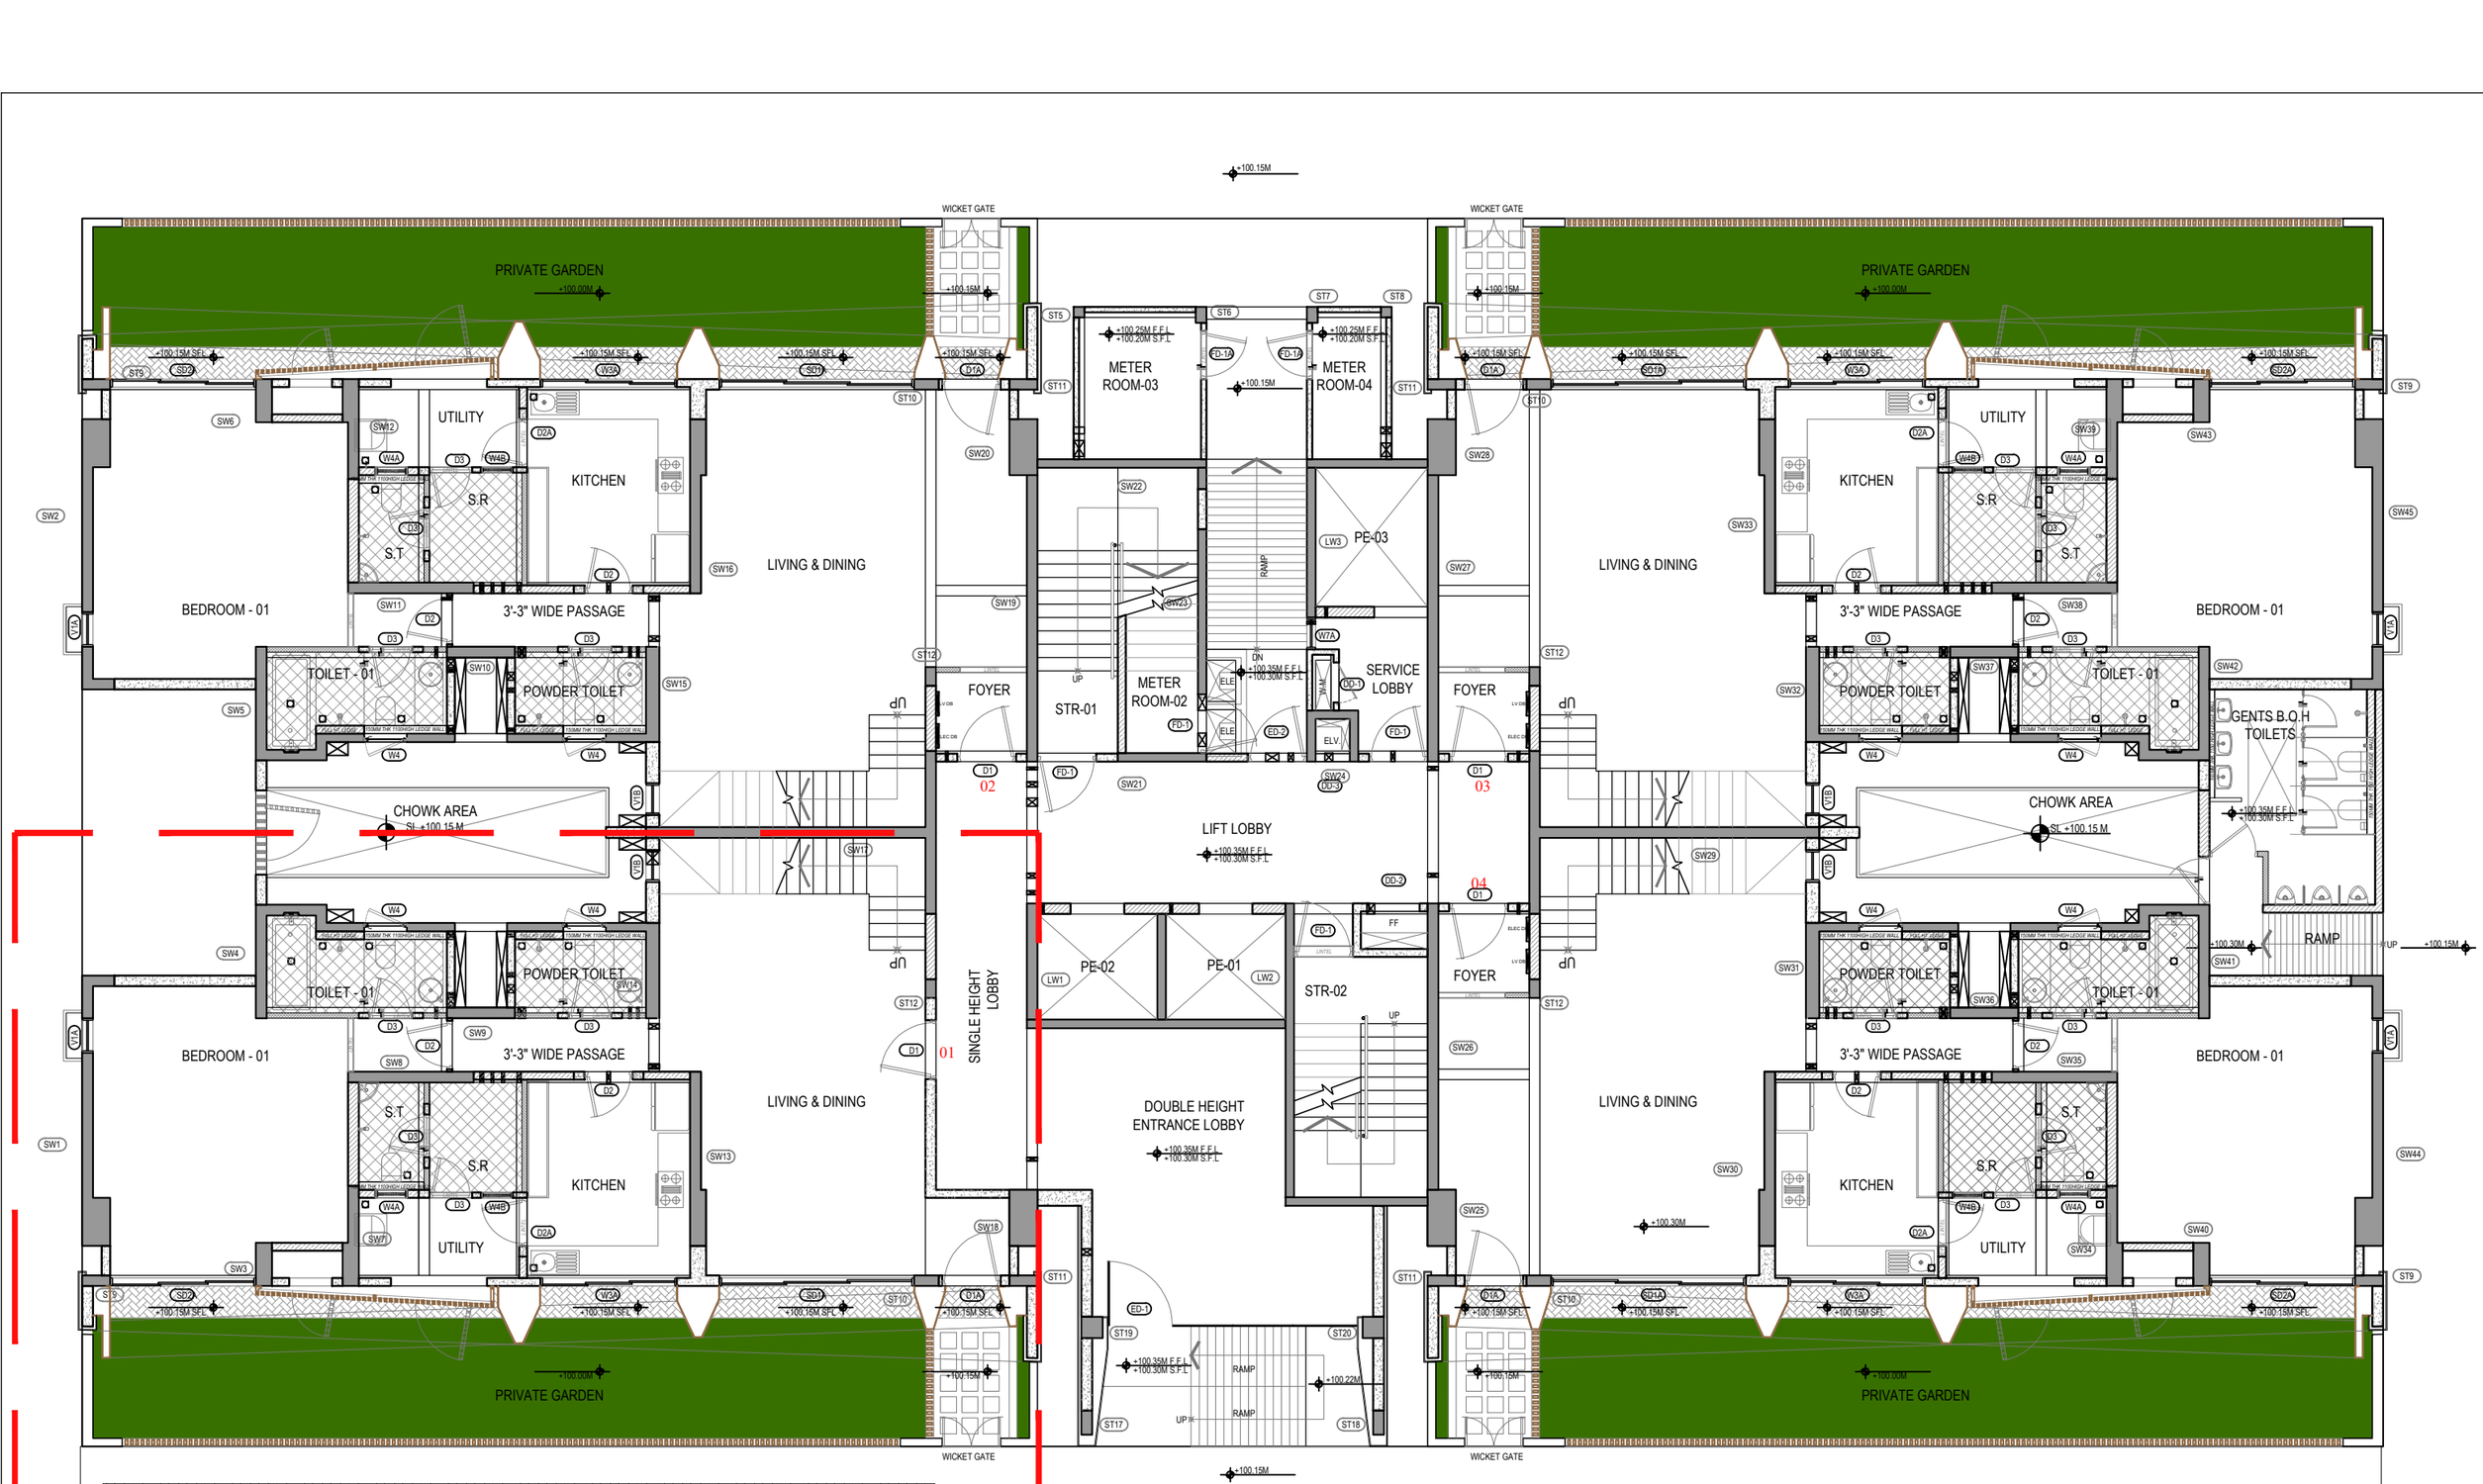


ADDITIONAL TOWNHOUSE

NET AREA=223 SQM

GW= 3717 SQFT

UNIT NO: 1

SERENITY C
GROUND FLOOR PLAN

N

NET AREA=233.87 SQM

GW= 3780 SQFT

UNIT NO: 2,3,4