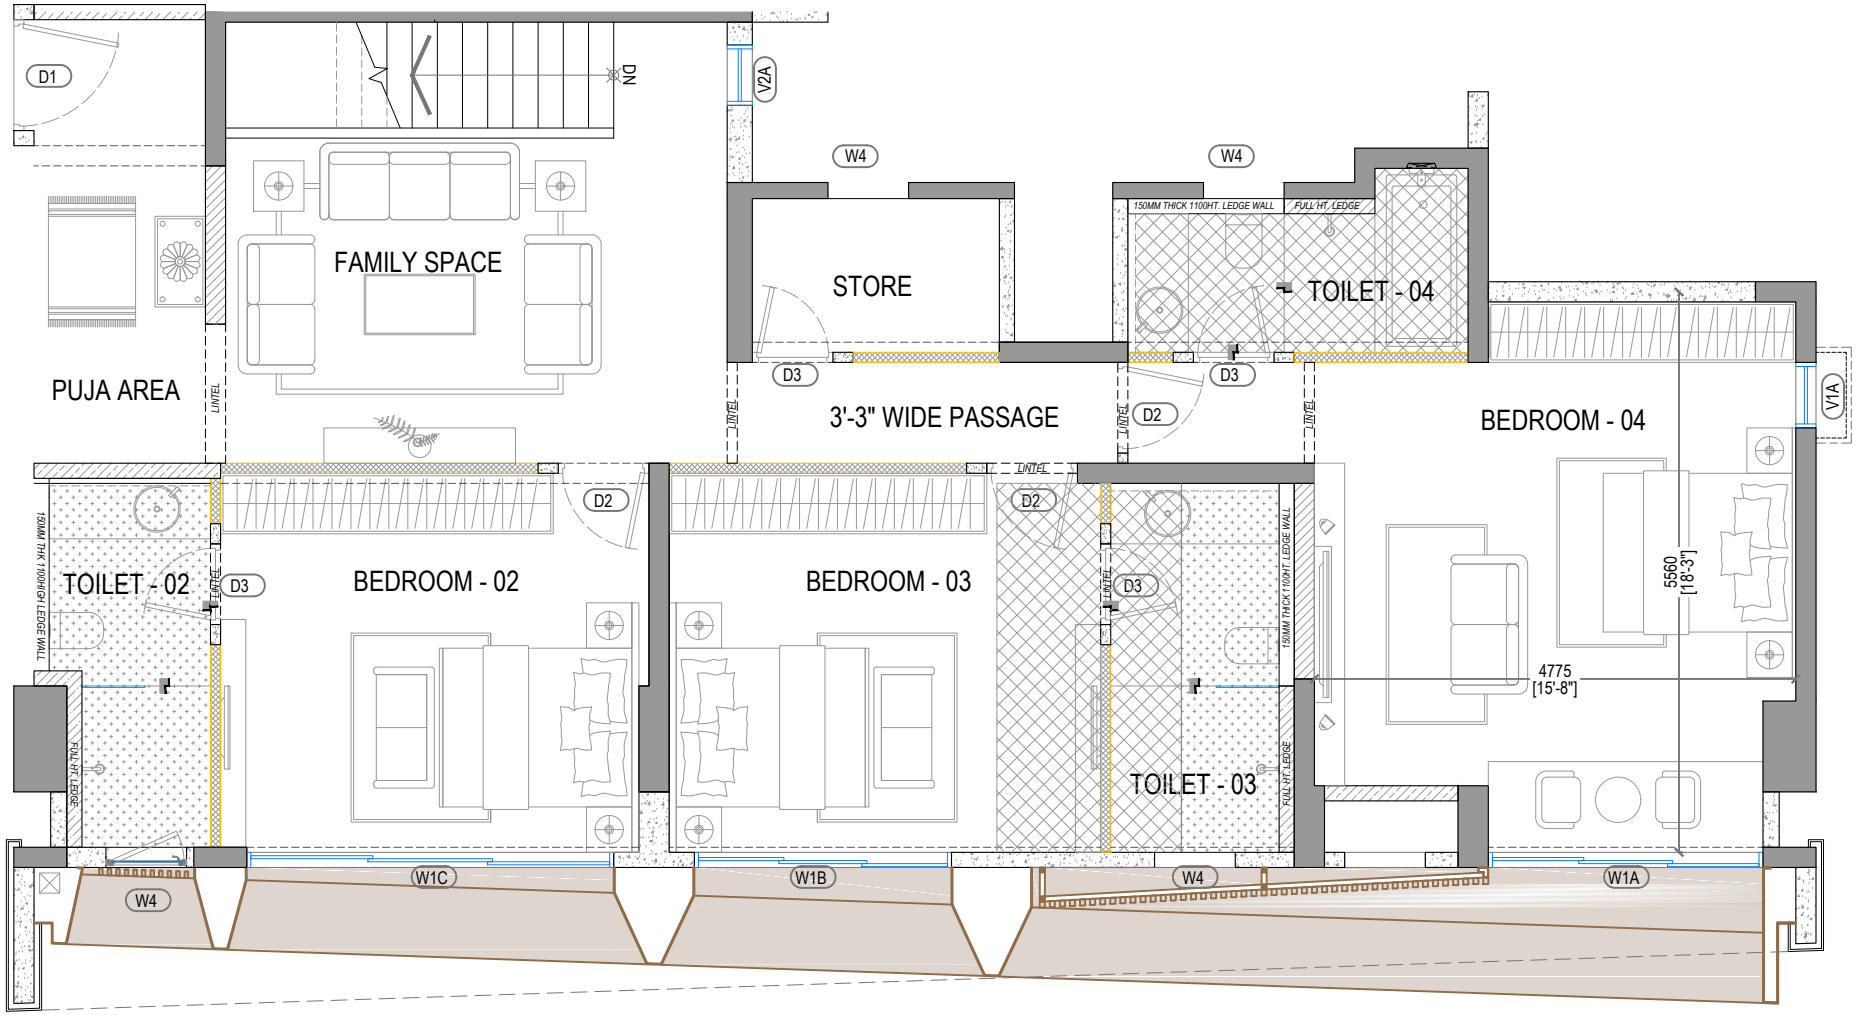


SERENITY WING D - TOWNHOUSE

MASTER BEDROOM WITHOUT BALCONY (CURRENT LAYOUT)