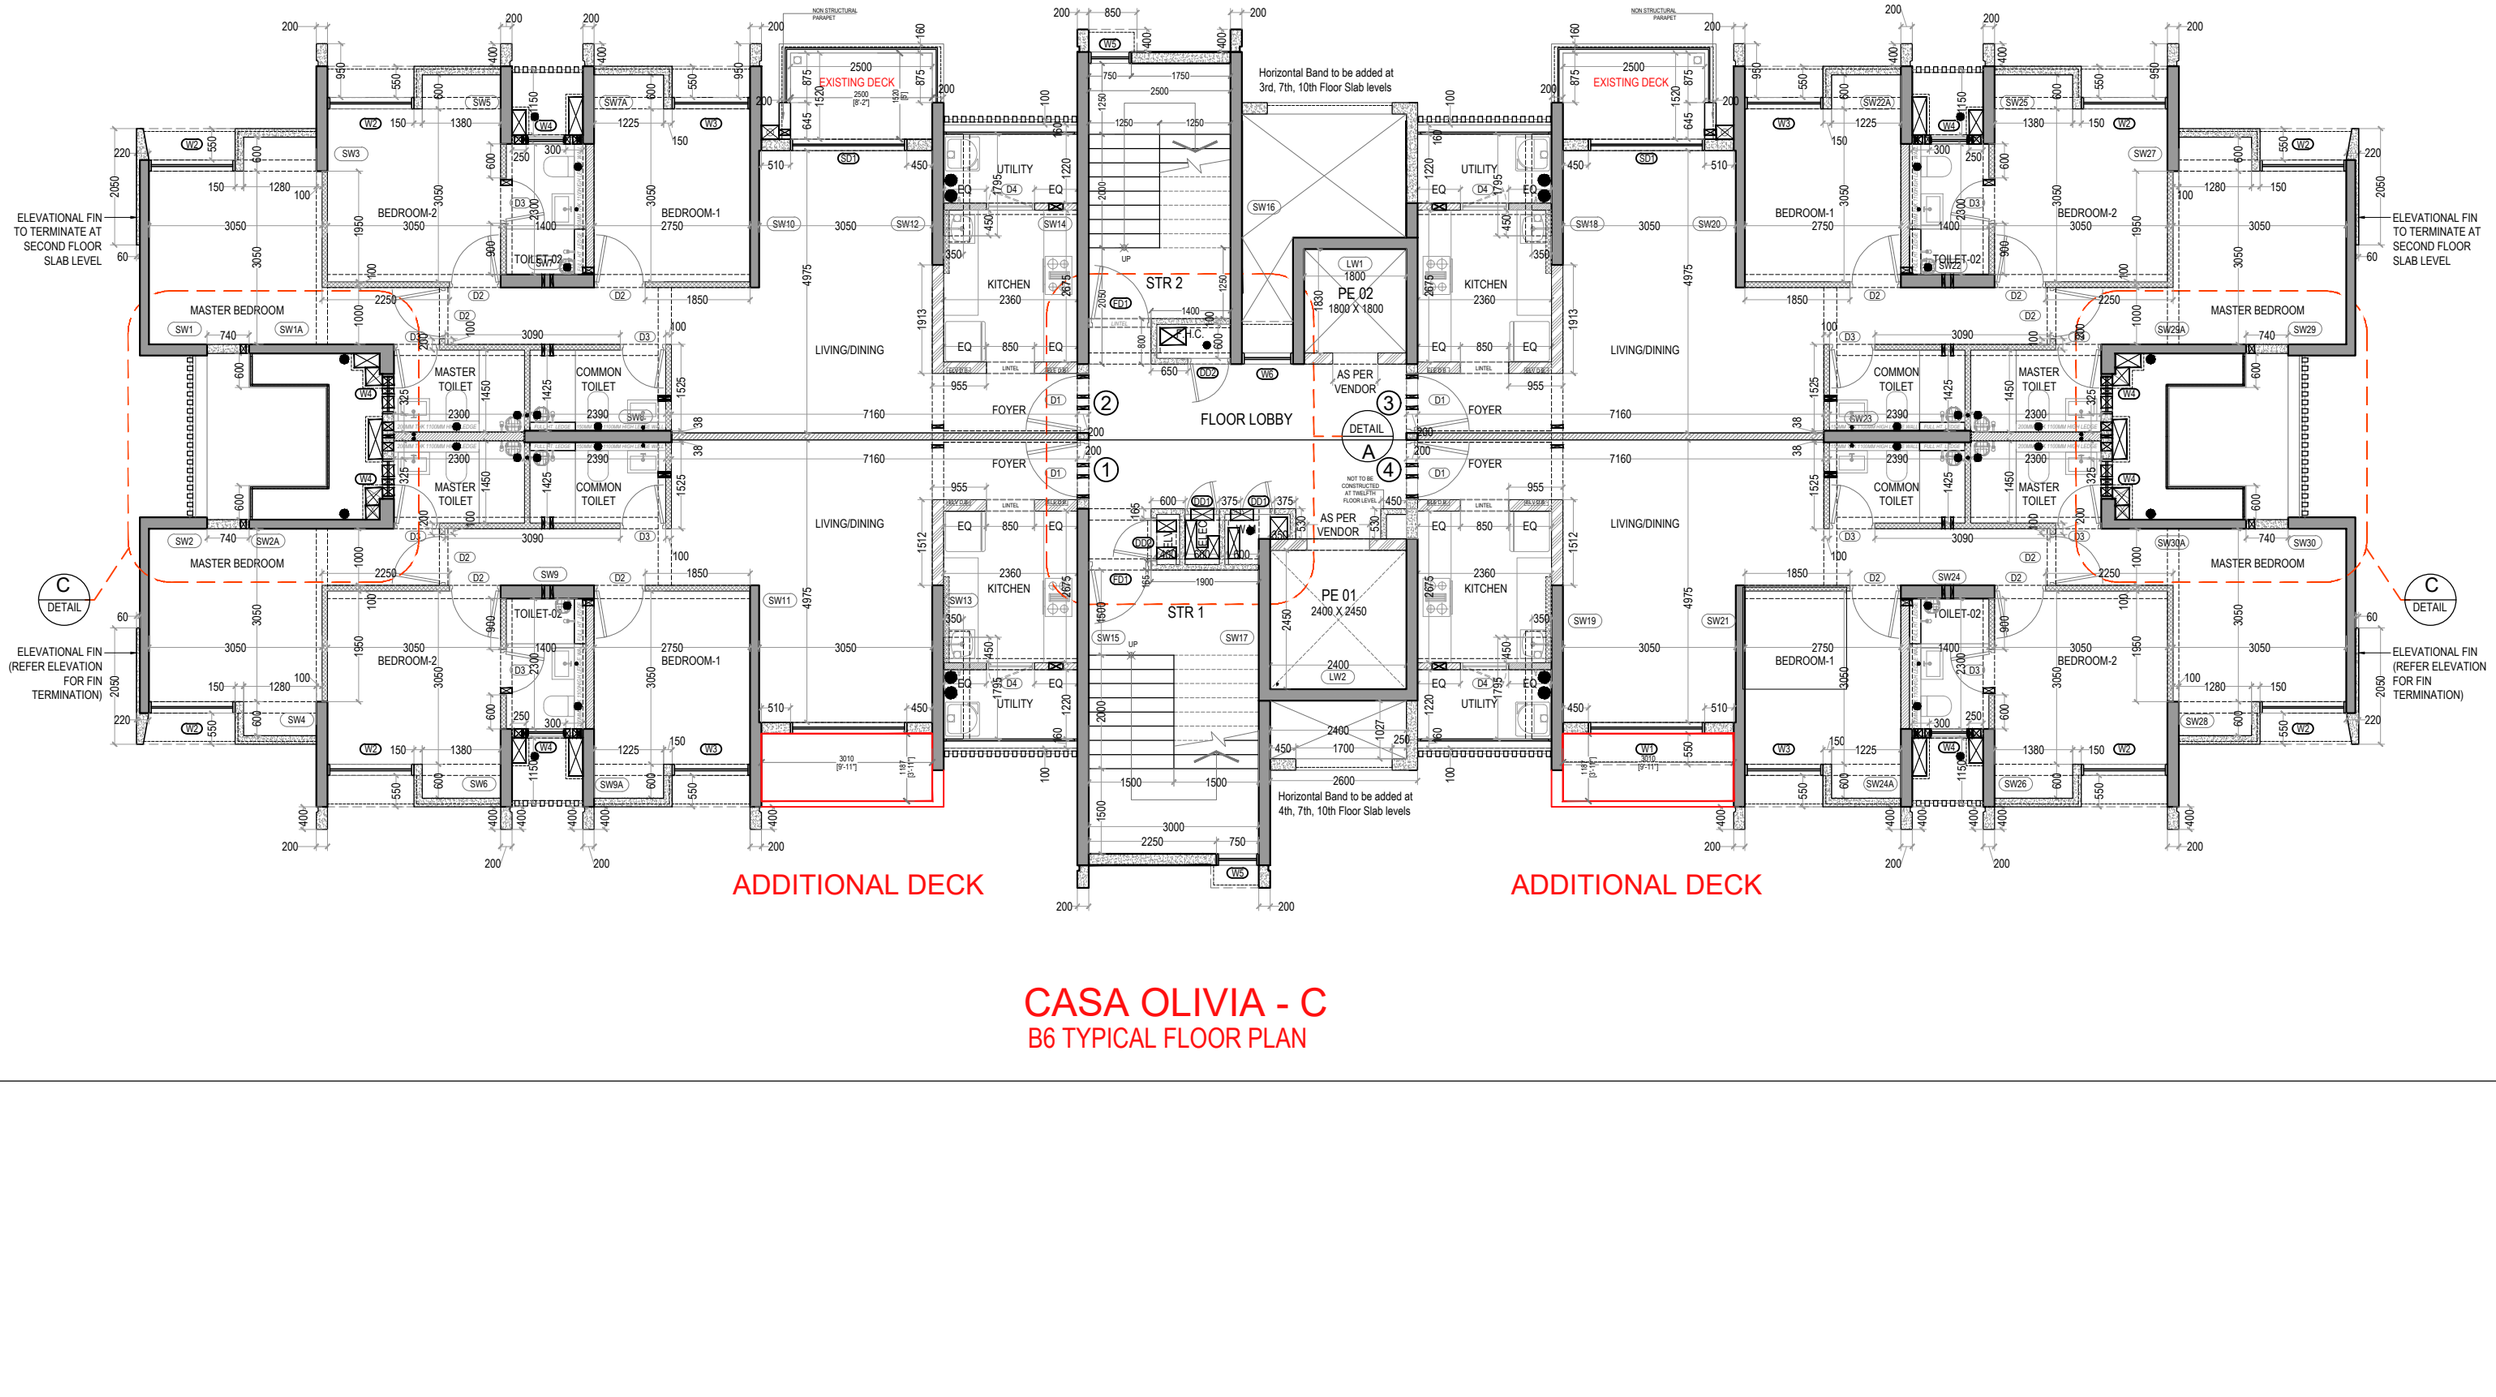


CASA OLIVIA - C

B6 TYPICAL FLOOR PLAN