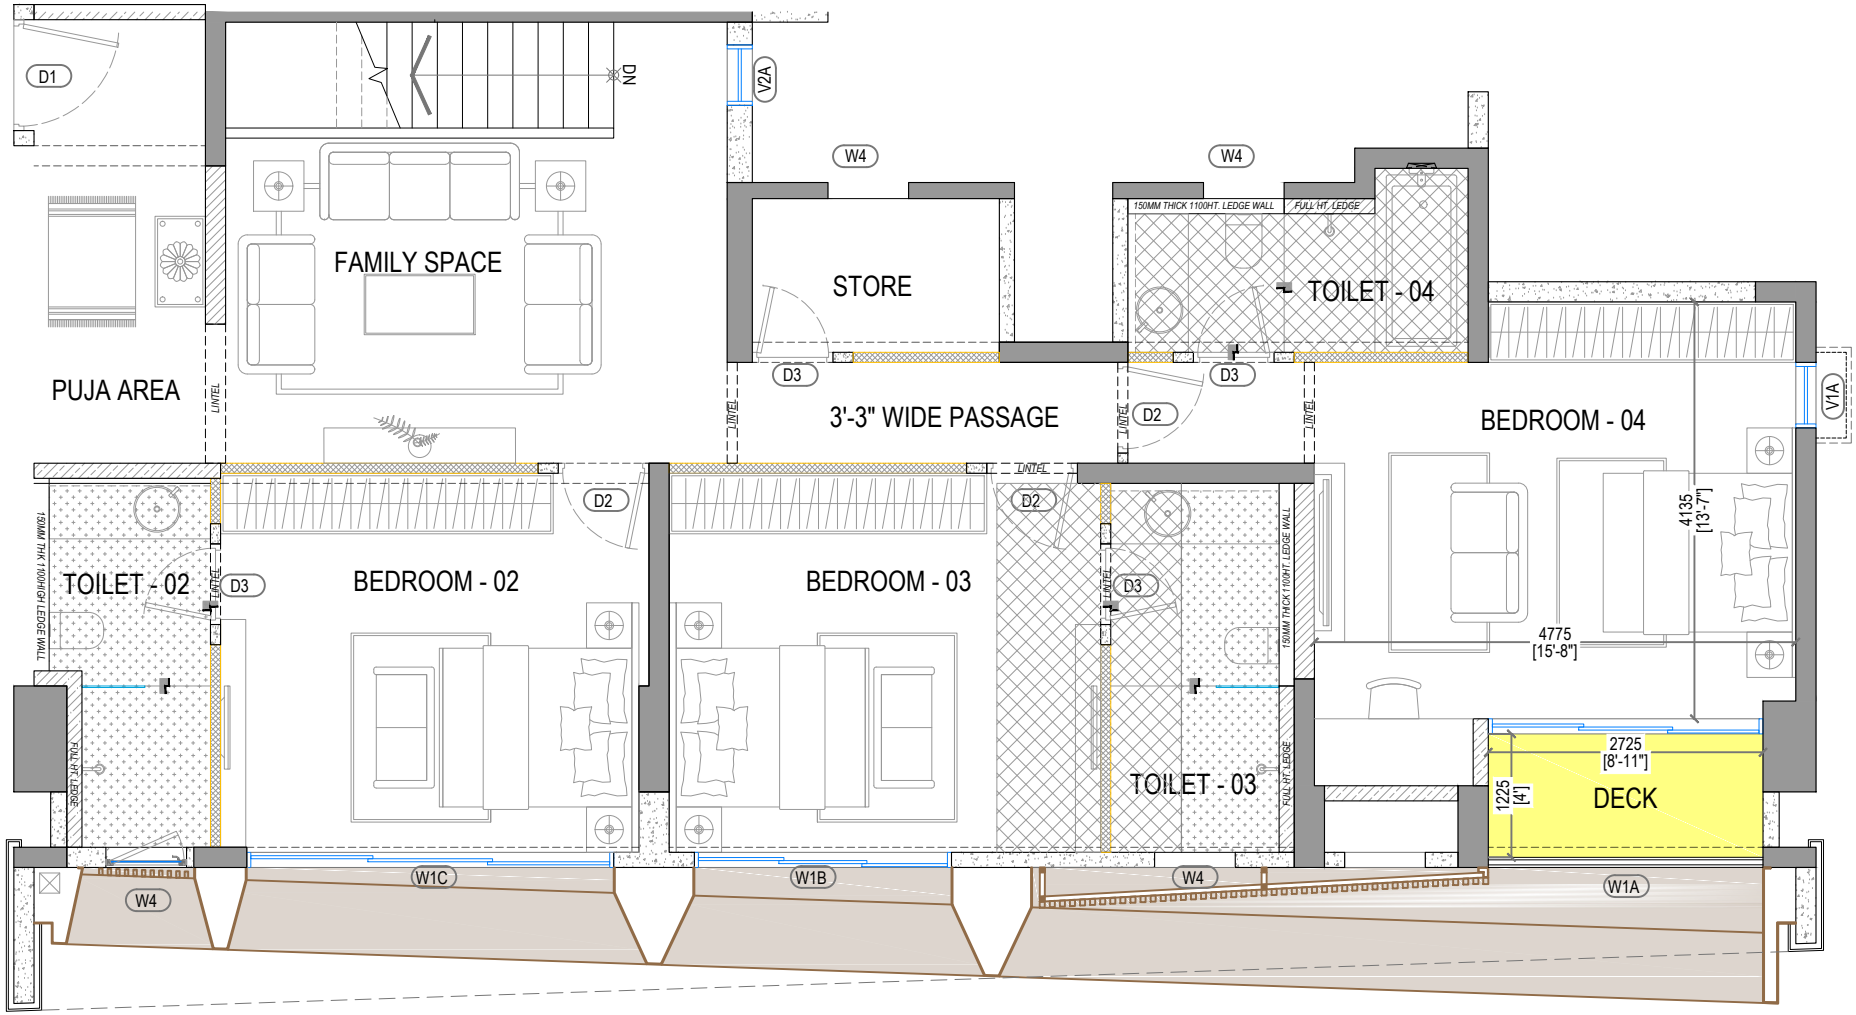


SERENITY WING D - TOWNHOUSE

MASTER BEDROOM WITH BALCONY