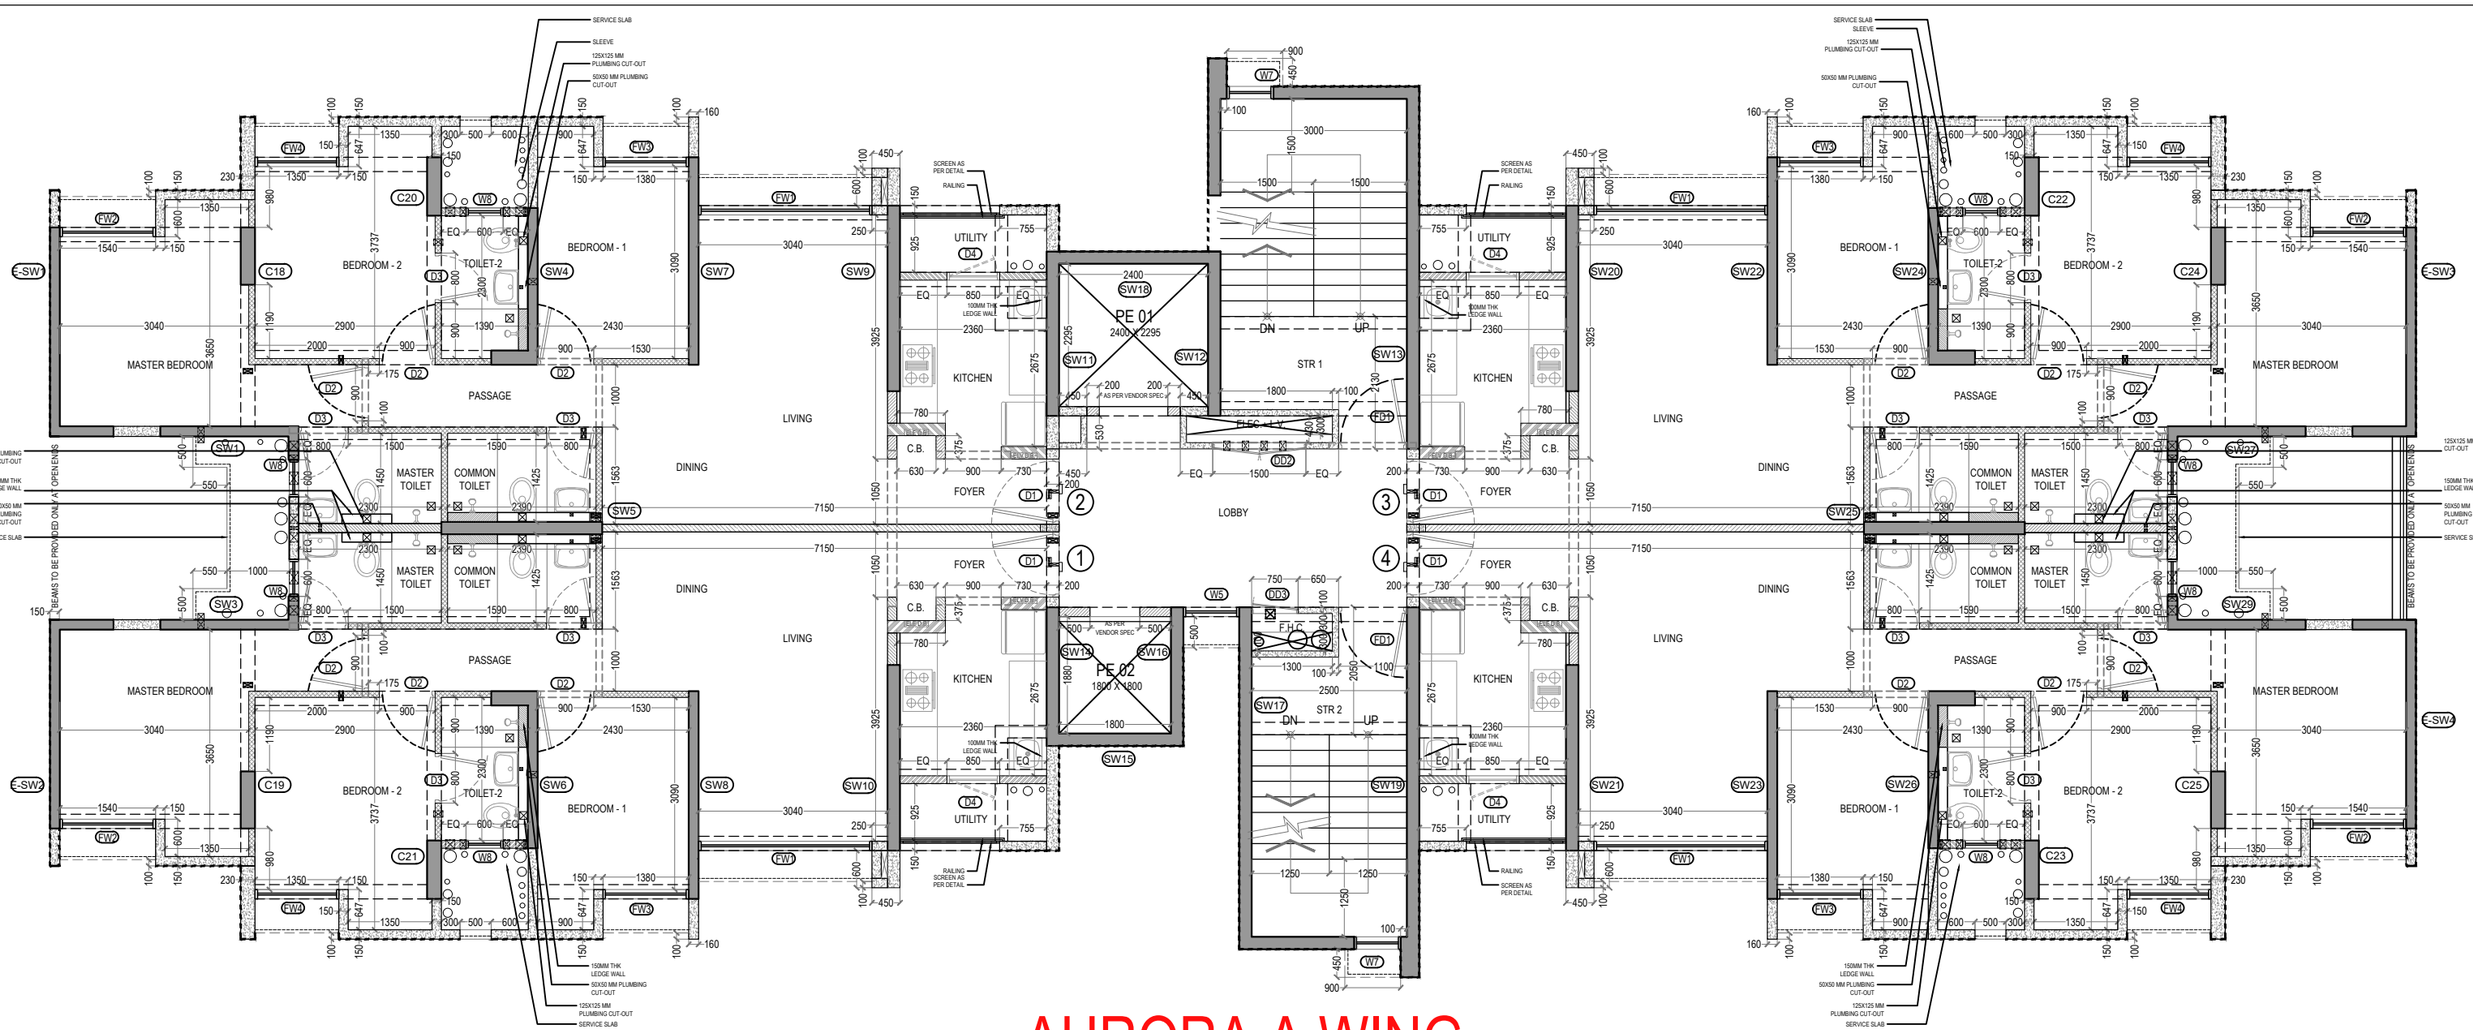



# AURORA A WING

## B6 TYPICAL FLOOR PLAN

## (NO DECK POSSIBLE)