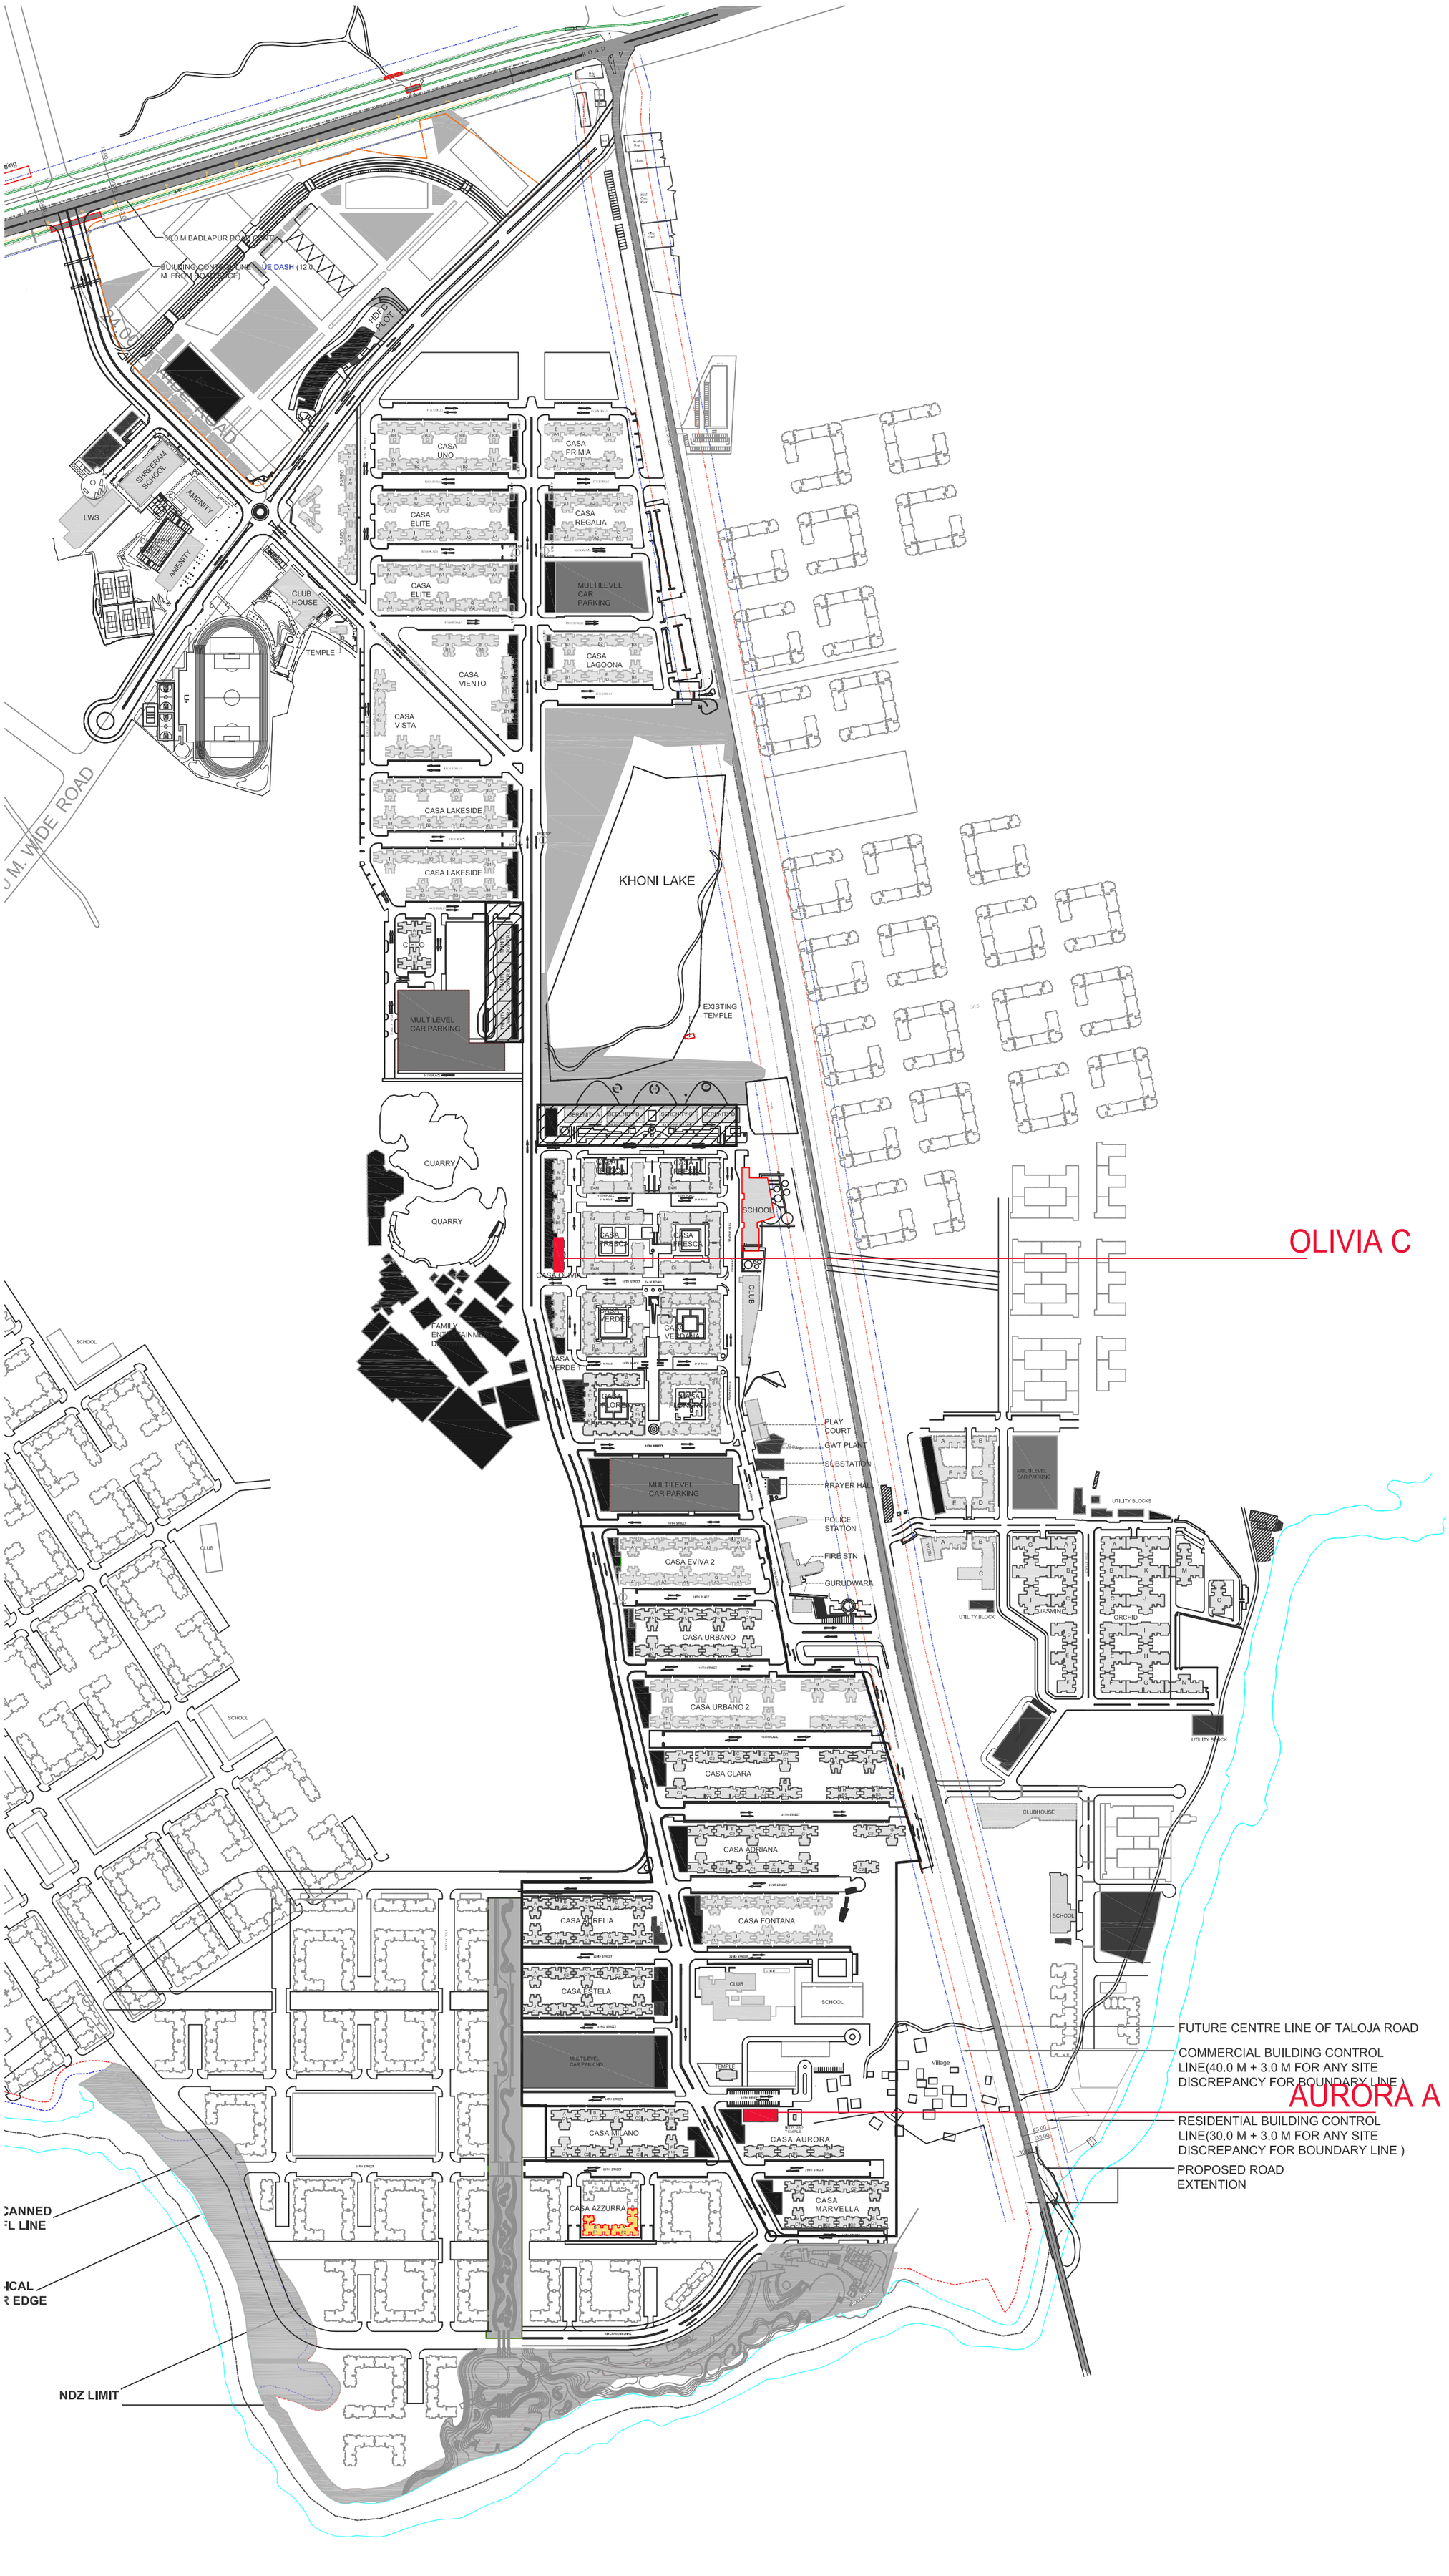

80.0 M BADLAPUR ROAD FRONT
BUILDING CONTROL LINE DE DASH (12.0 M FROM ROAD EDGE)
24.00 WIDE ROAD
HDFC PLOT
SHREERAM SCHOOL
AMENITY
LWS
CLUB HOUSE
TEMPLE
CASA UNO
CASA PRIMIA
CASA ELITE
CASA REGALIA
CASA ELITE
MULTILEVEL CAR PARKING
CASA LAGOONA
CASA VIENTO
CASA VISTA
CASA LAKESIDE
CASA LAKESIDE
KHONI LAKE
EXISTING TEMPLE
MULTILEVEL CAR PARKING
QUARRY
QUARRY
CASA FRESCA
CASA FRESCA
CASA OLIVIA
SCHOOL
CLUB
CASA VERDE 2
CASA VERDANTA
CASA VERDE 1
FAMILY ENTERTAINMENT DEVELOPMENT
MULTILEVEL CAR PARKING
PLAY COURT
GWT PLANT
SUBSTATION
PRAYER HALL
POLICE STATION
FIRE STN
GURUDWARA
CASA EVIVA 2
CASA URBANO
CASA URBANO 2
CASA CLARA
CASA ADRIANA
CASA AURELIA
CASA FONTANA
CASA ESTELA
CLUB
SCHOOL
MULTILEVEL CAR PARKING
TEMPLE
CASA MILANO
CASA AURORA
CASA AZZURRA
CASA MARVELLA
SCHOOL
CLUB
SCHOOL
UTILITY BLOCKS
UTILITY BLOCK
JASMINE
ORCHID
UTILITY BLOCK
CLUBHOUSE
SCHOOL
Village
J.M. WIDE ROAD
OLIVIA C
AURORA A
CANNED
L LINE
ICAL
R EDGE
NDZ LIMIT
FUTURE CENTRE LINE OF TALOJA ROAD
COMMERCIAL BUILDING CONTROL LINE(40.0 M + 3.0 M FOR ANY SITE DISCREPANCY FOR BOUNDARY LINE )
RESIDENTIAL BUILDING CONTROL LINE(30.0 M + 3.0 M FOR ANY SITE DISCREPANCY FOR BOUNDARY LINE )
PROPOSED ROAD EXTENTION