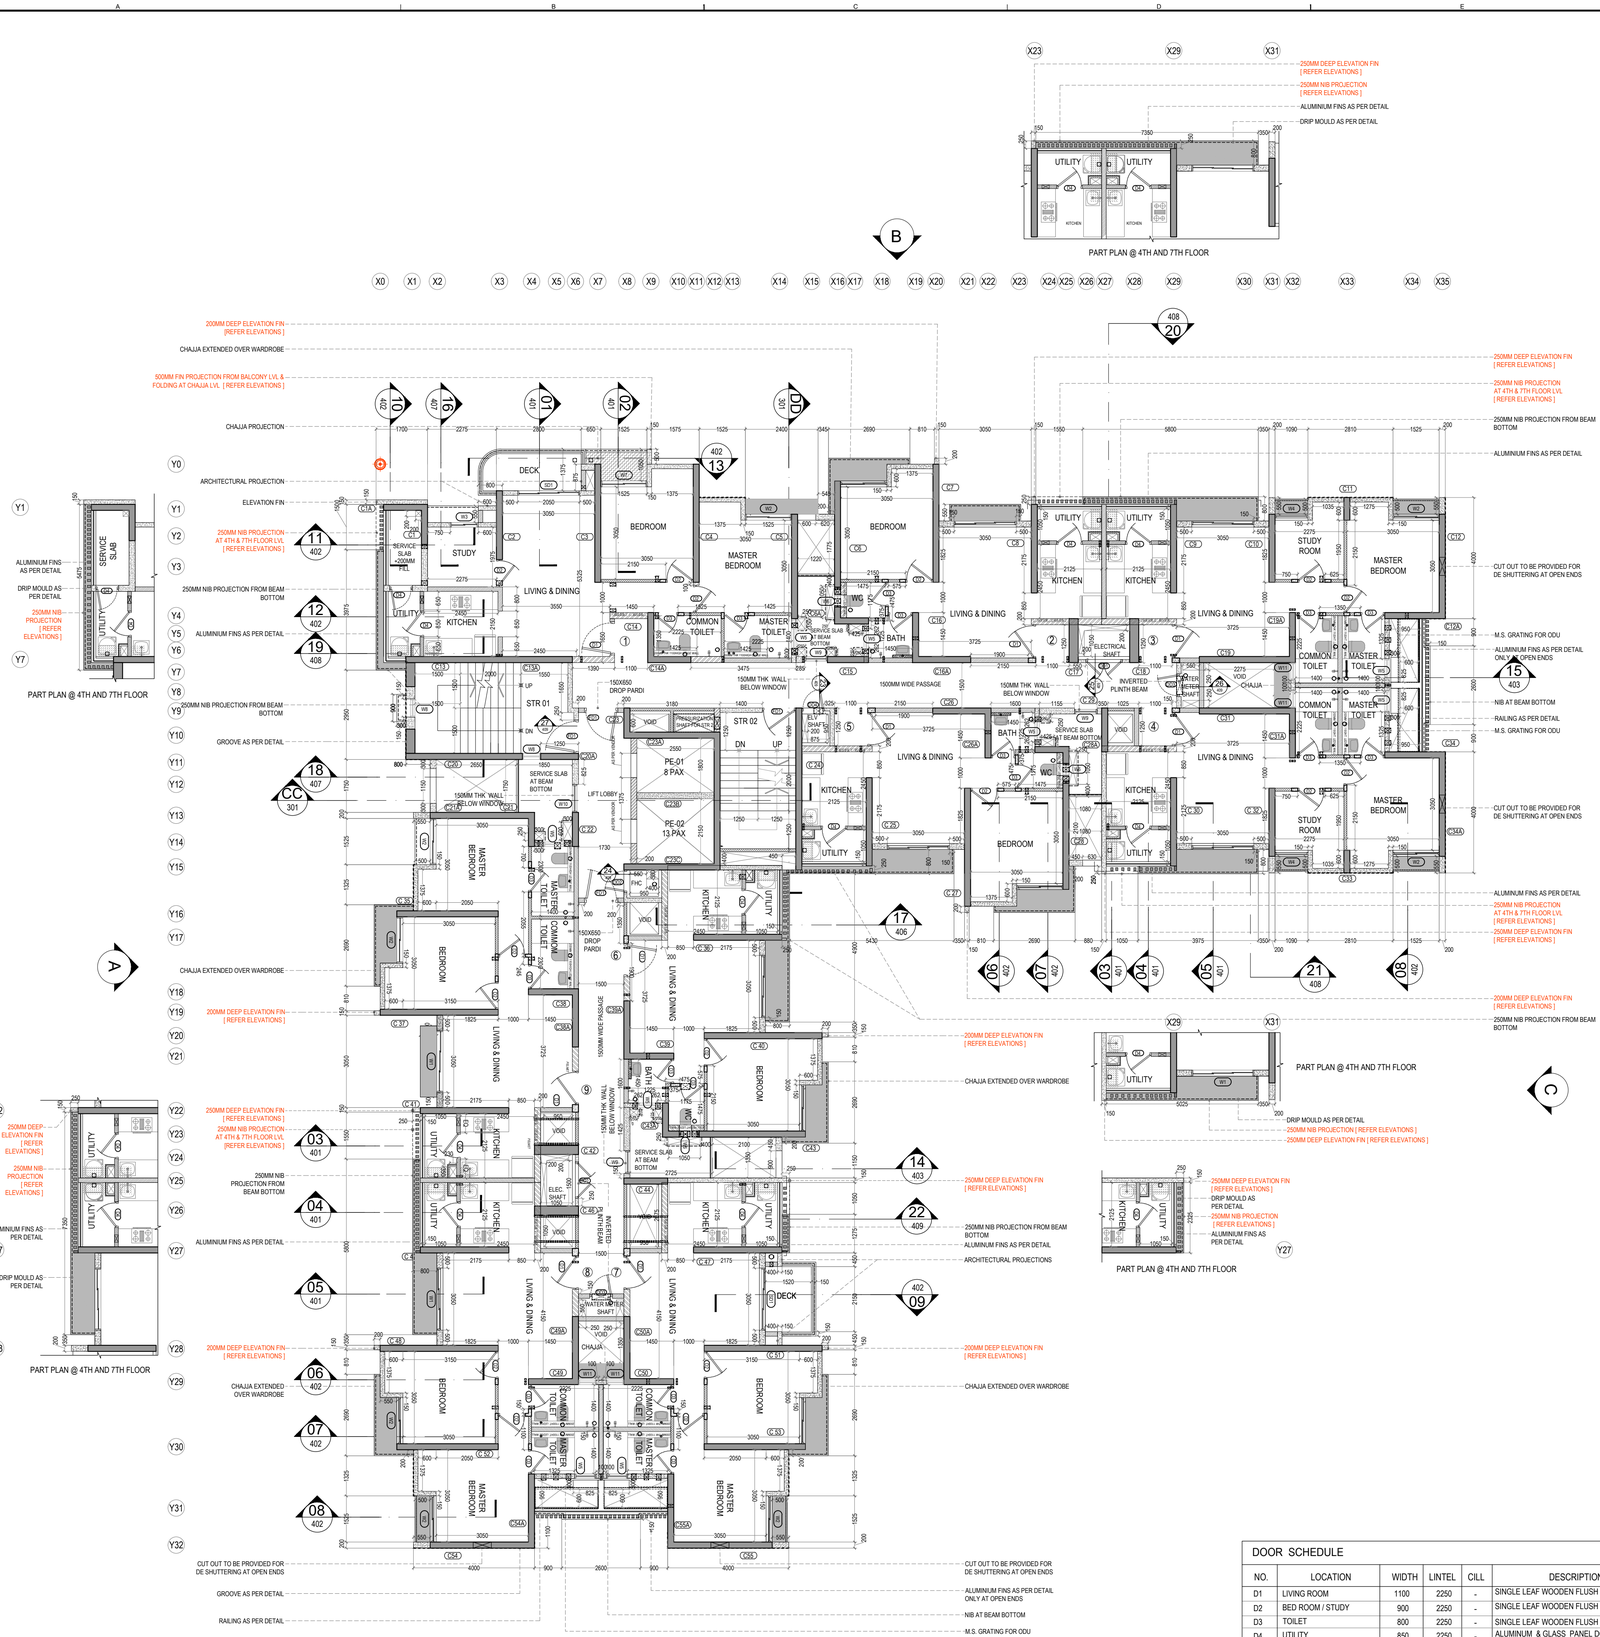

PART PLAN @ 4TH AND 7TH FLOOR
PART PLAN @ 4TH AND 7TH FLOOR
PART PLAN @ 4TH AND 7TH FLOOR