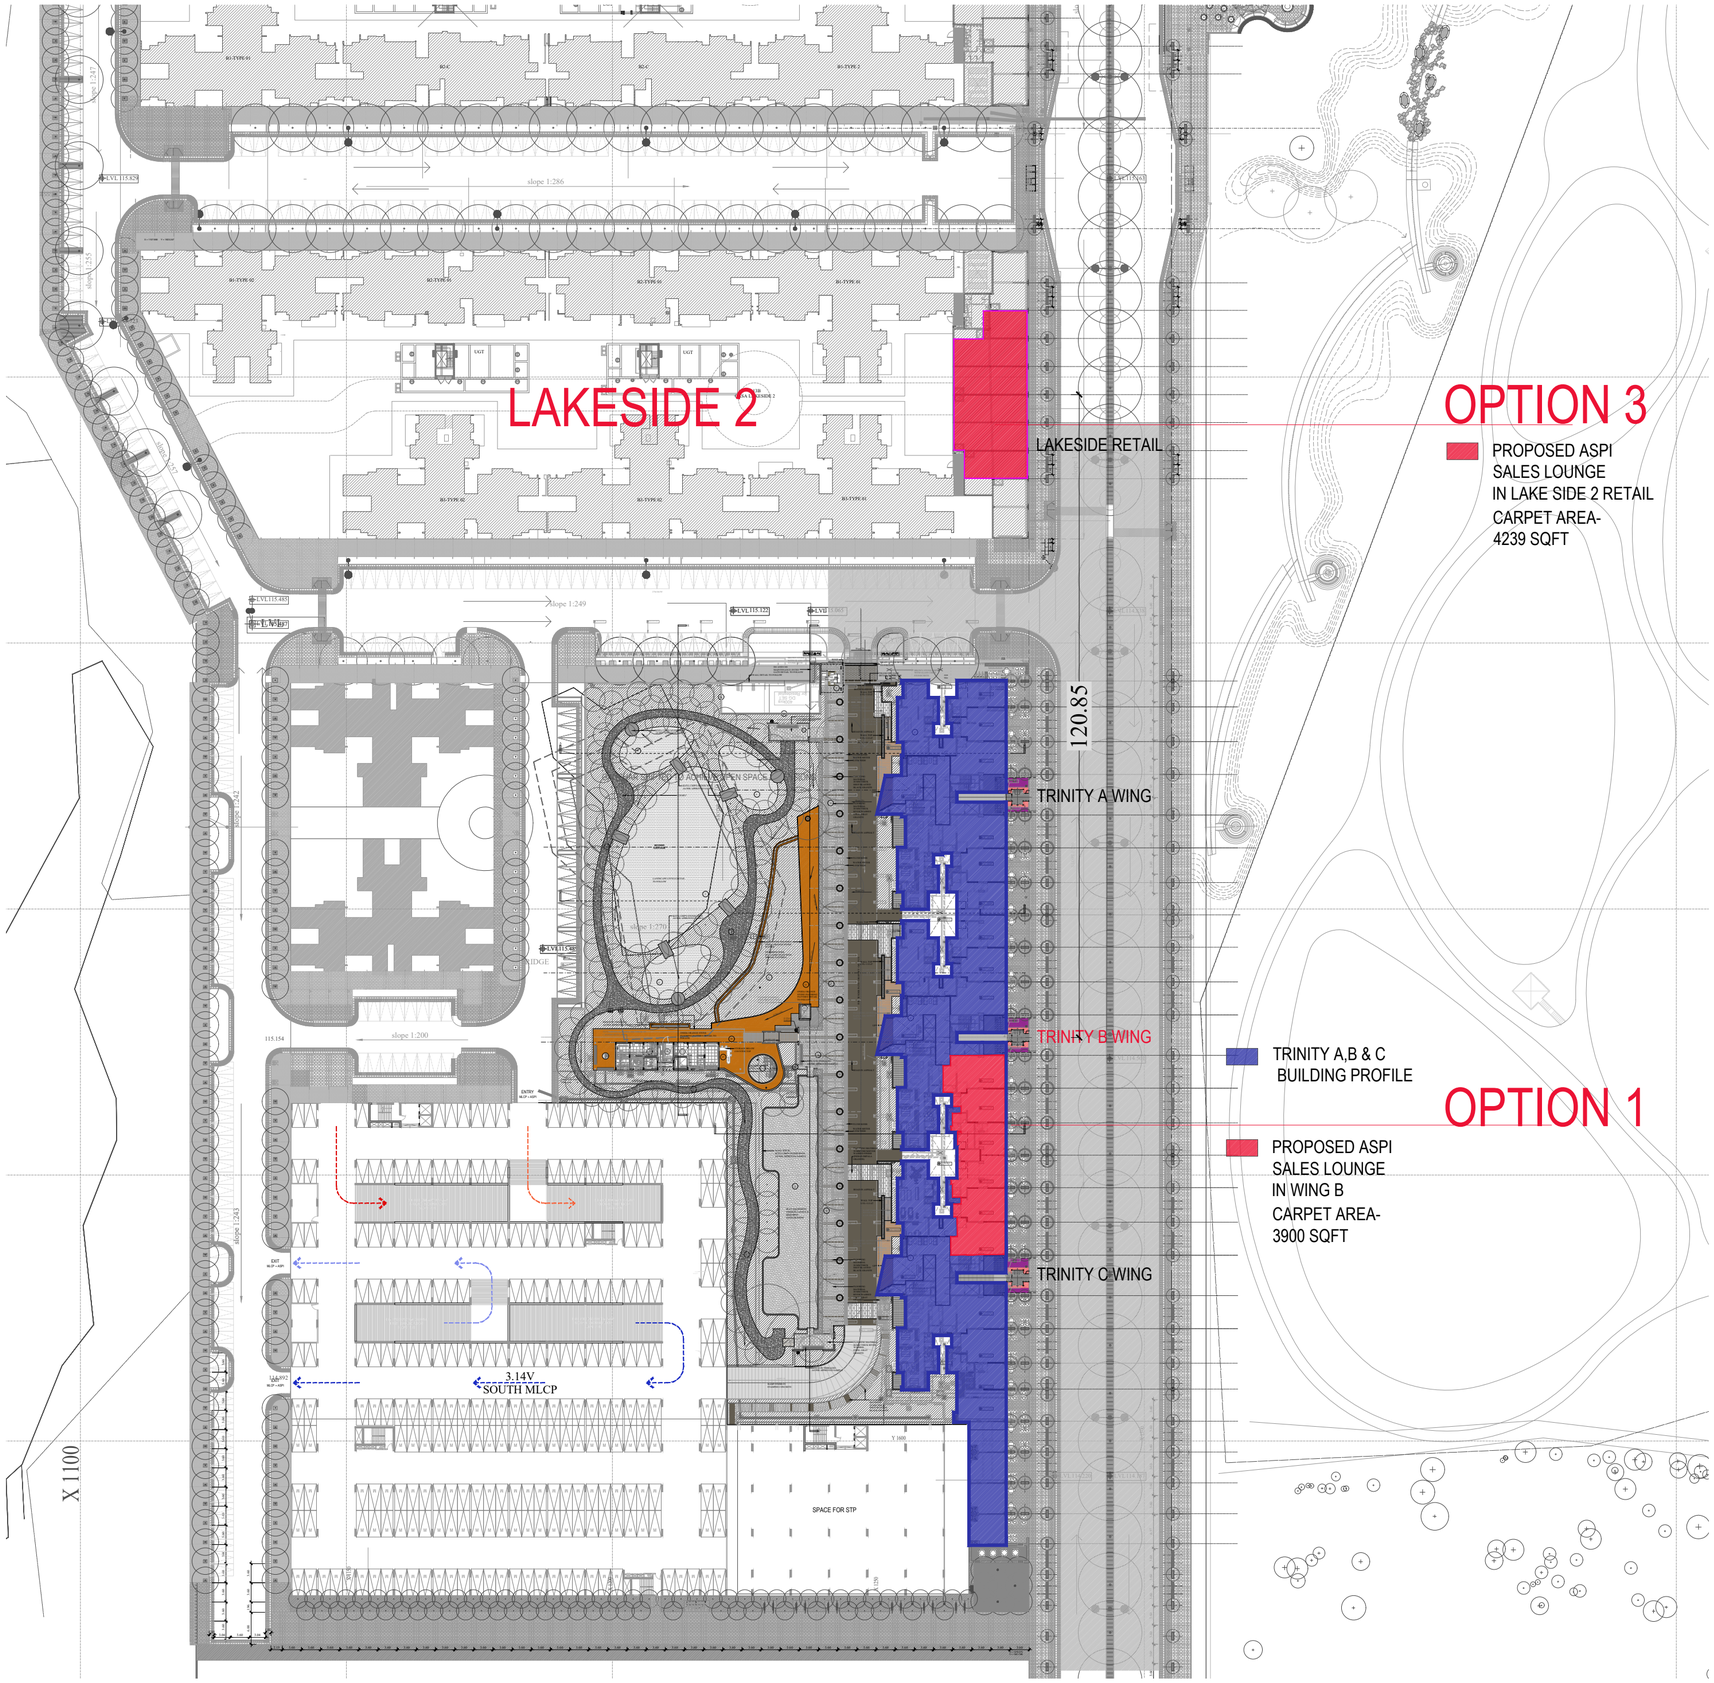

LAKESIDE 2
LAKESIDE RETAIL
OPTION 3
PROPOSED ASPI
SALES LOUNGE
IN LAKE SIDE 2 RETAIL
CARPET AREA-
4239 SQFT
120.85
TRINITY A WING
TRINITY B WING
TRINITY C WING
TRINITY A,B & C
BUILDING PROFILE
OPTION 1
PROPOSED ASPI
SALES LOUNGE
IN WING B
CARPET AREA-
3900 SQFT
3.14V
SOUTH MLCP
SPACE FOR STP
X 1100