

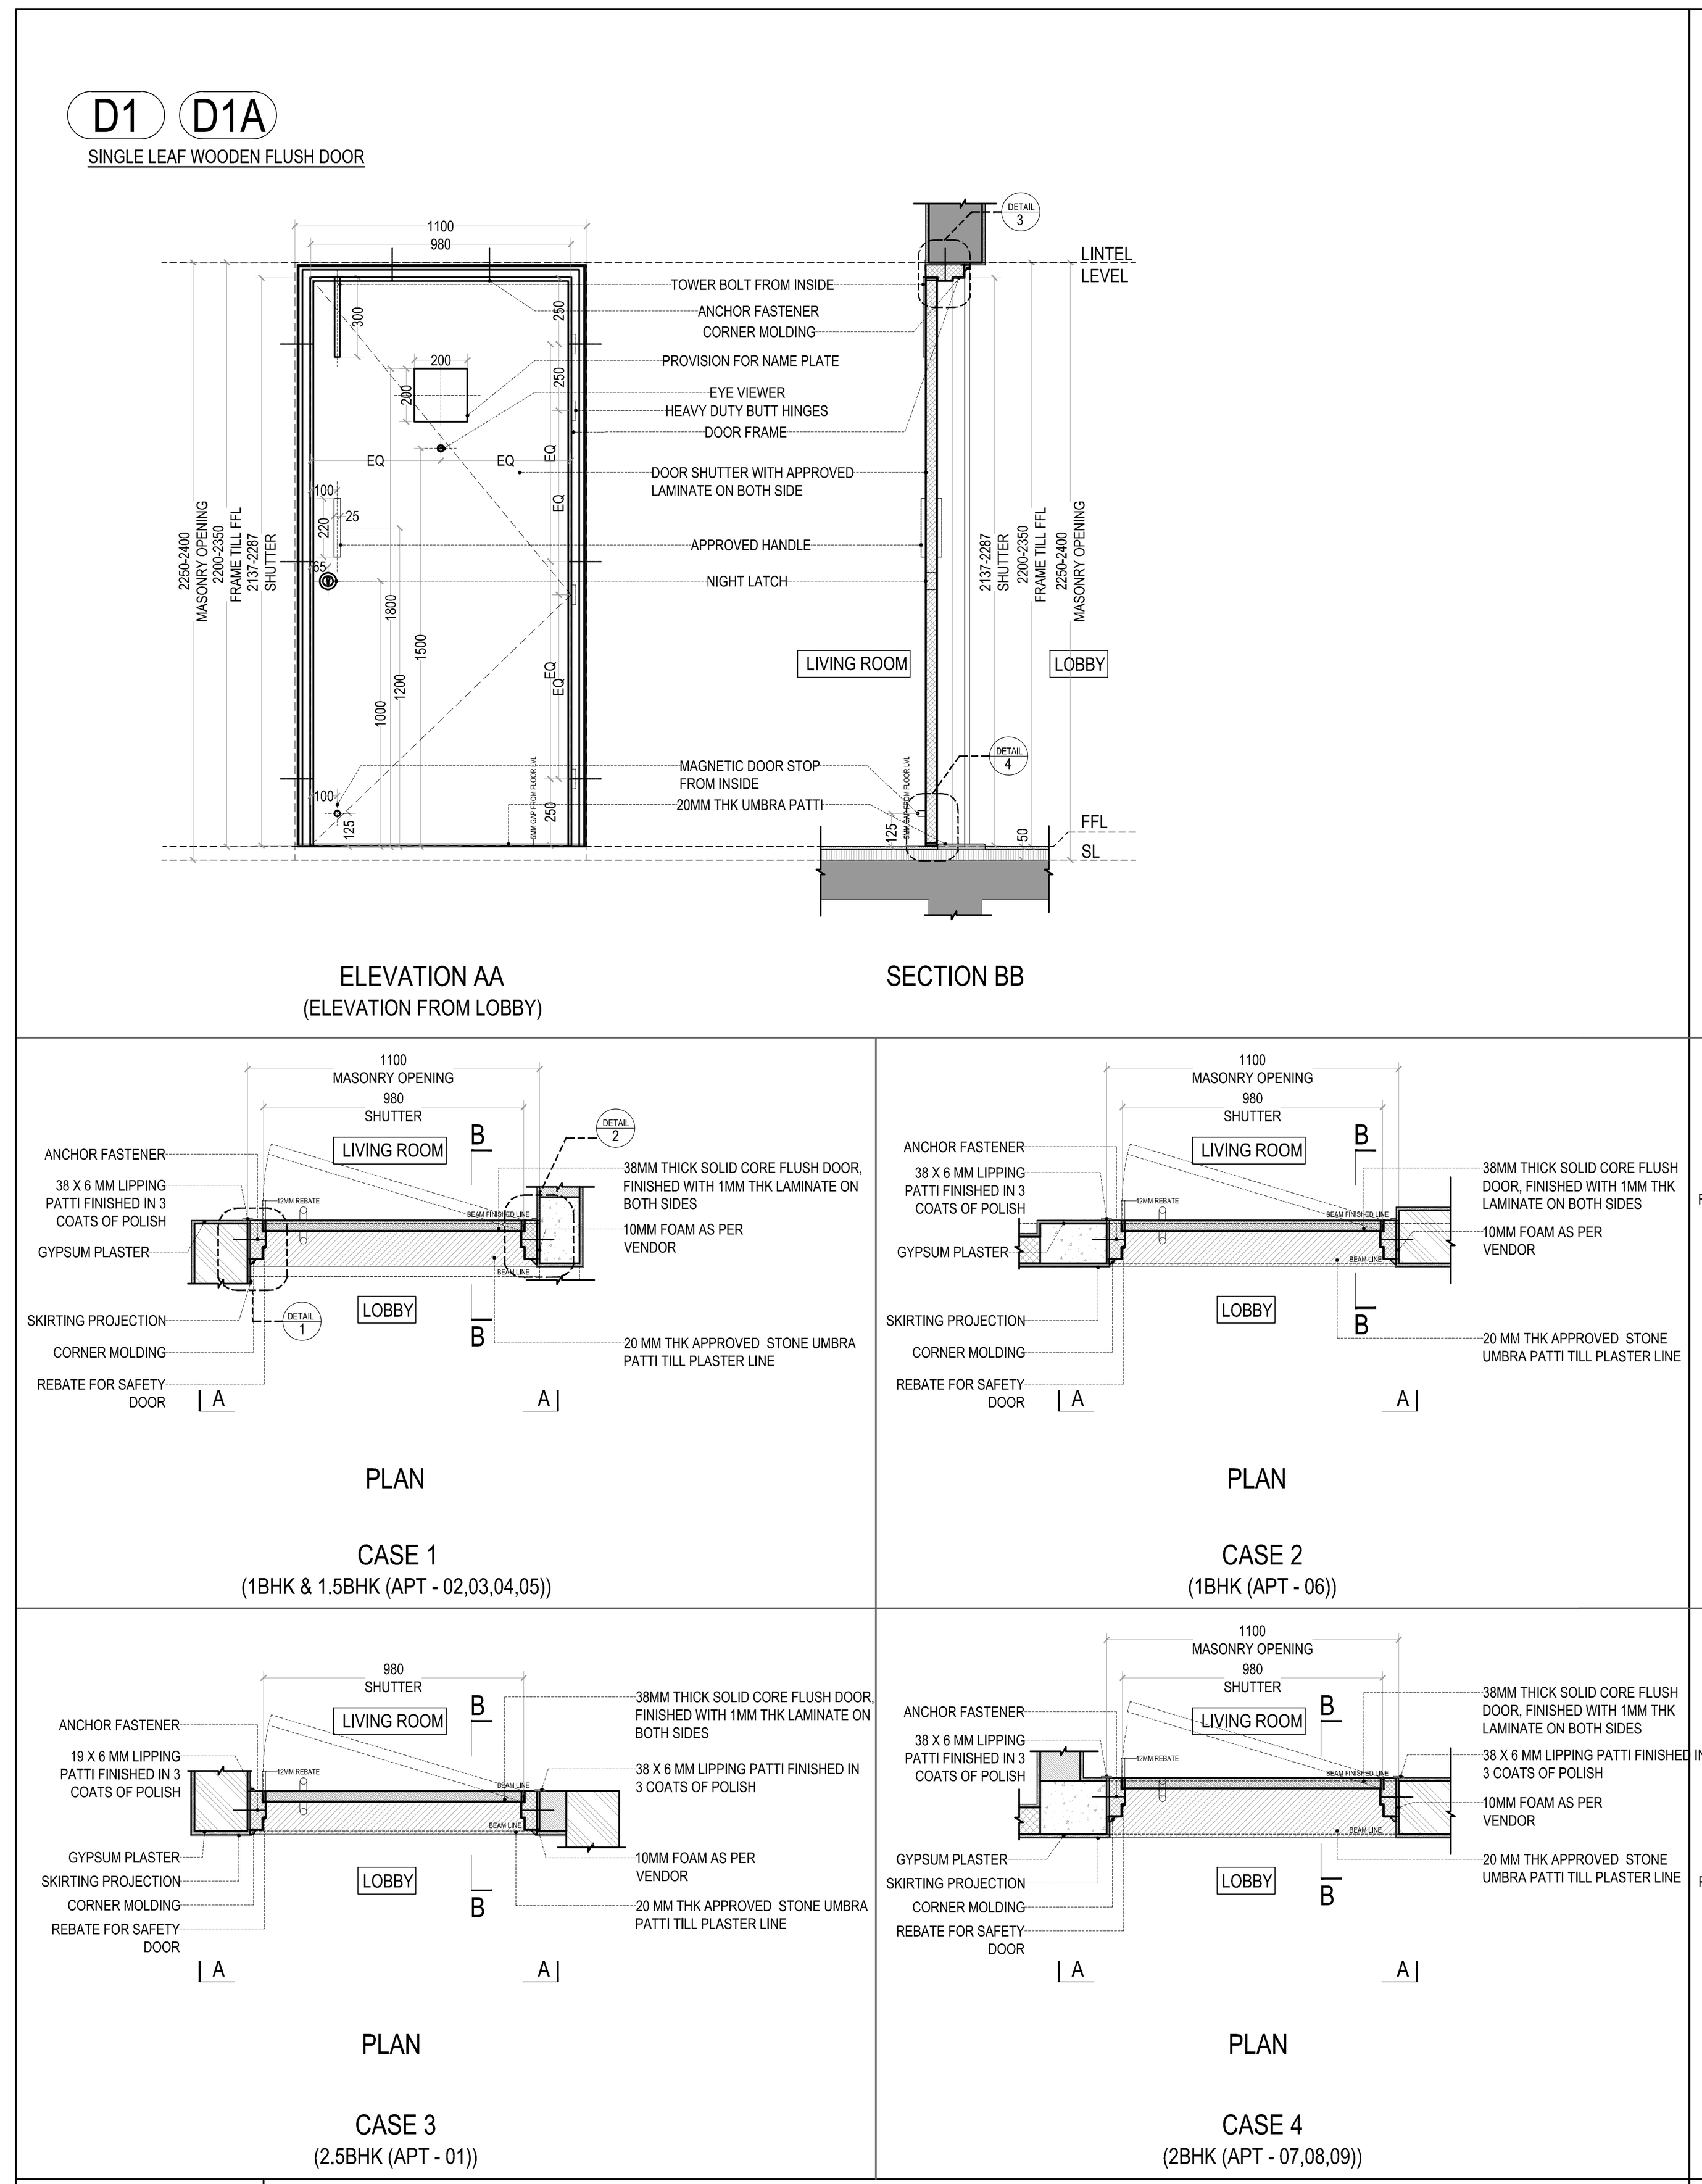



LOCATION	APARTMENT ENTRY
TYPE	D1 & D1A (SINGLE LEAF WOODEN FLUSH DOOR)
STRUCTURAL SIZE OPENING	1100 X 2250-2400
FRAME TYPE	RED MIRANTI FRAME OF SIZE 144 X 58 FINISHED IN 3 COATS OF POLISH
SHUTTER TYPE	38MM THICK SOLID CORE FLUSH DOOR, FINISHED WITH 1MM THK LAMINATE ON BOTH SIDES

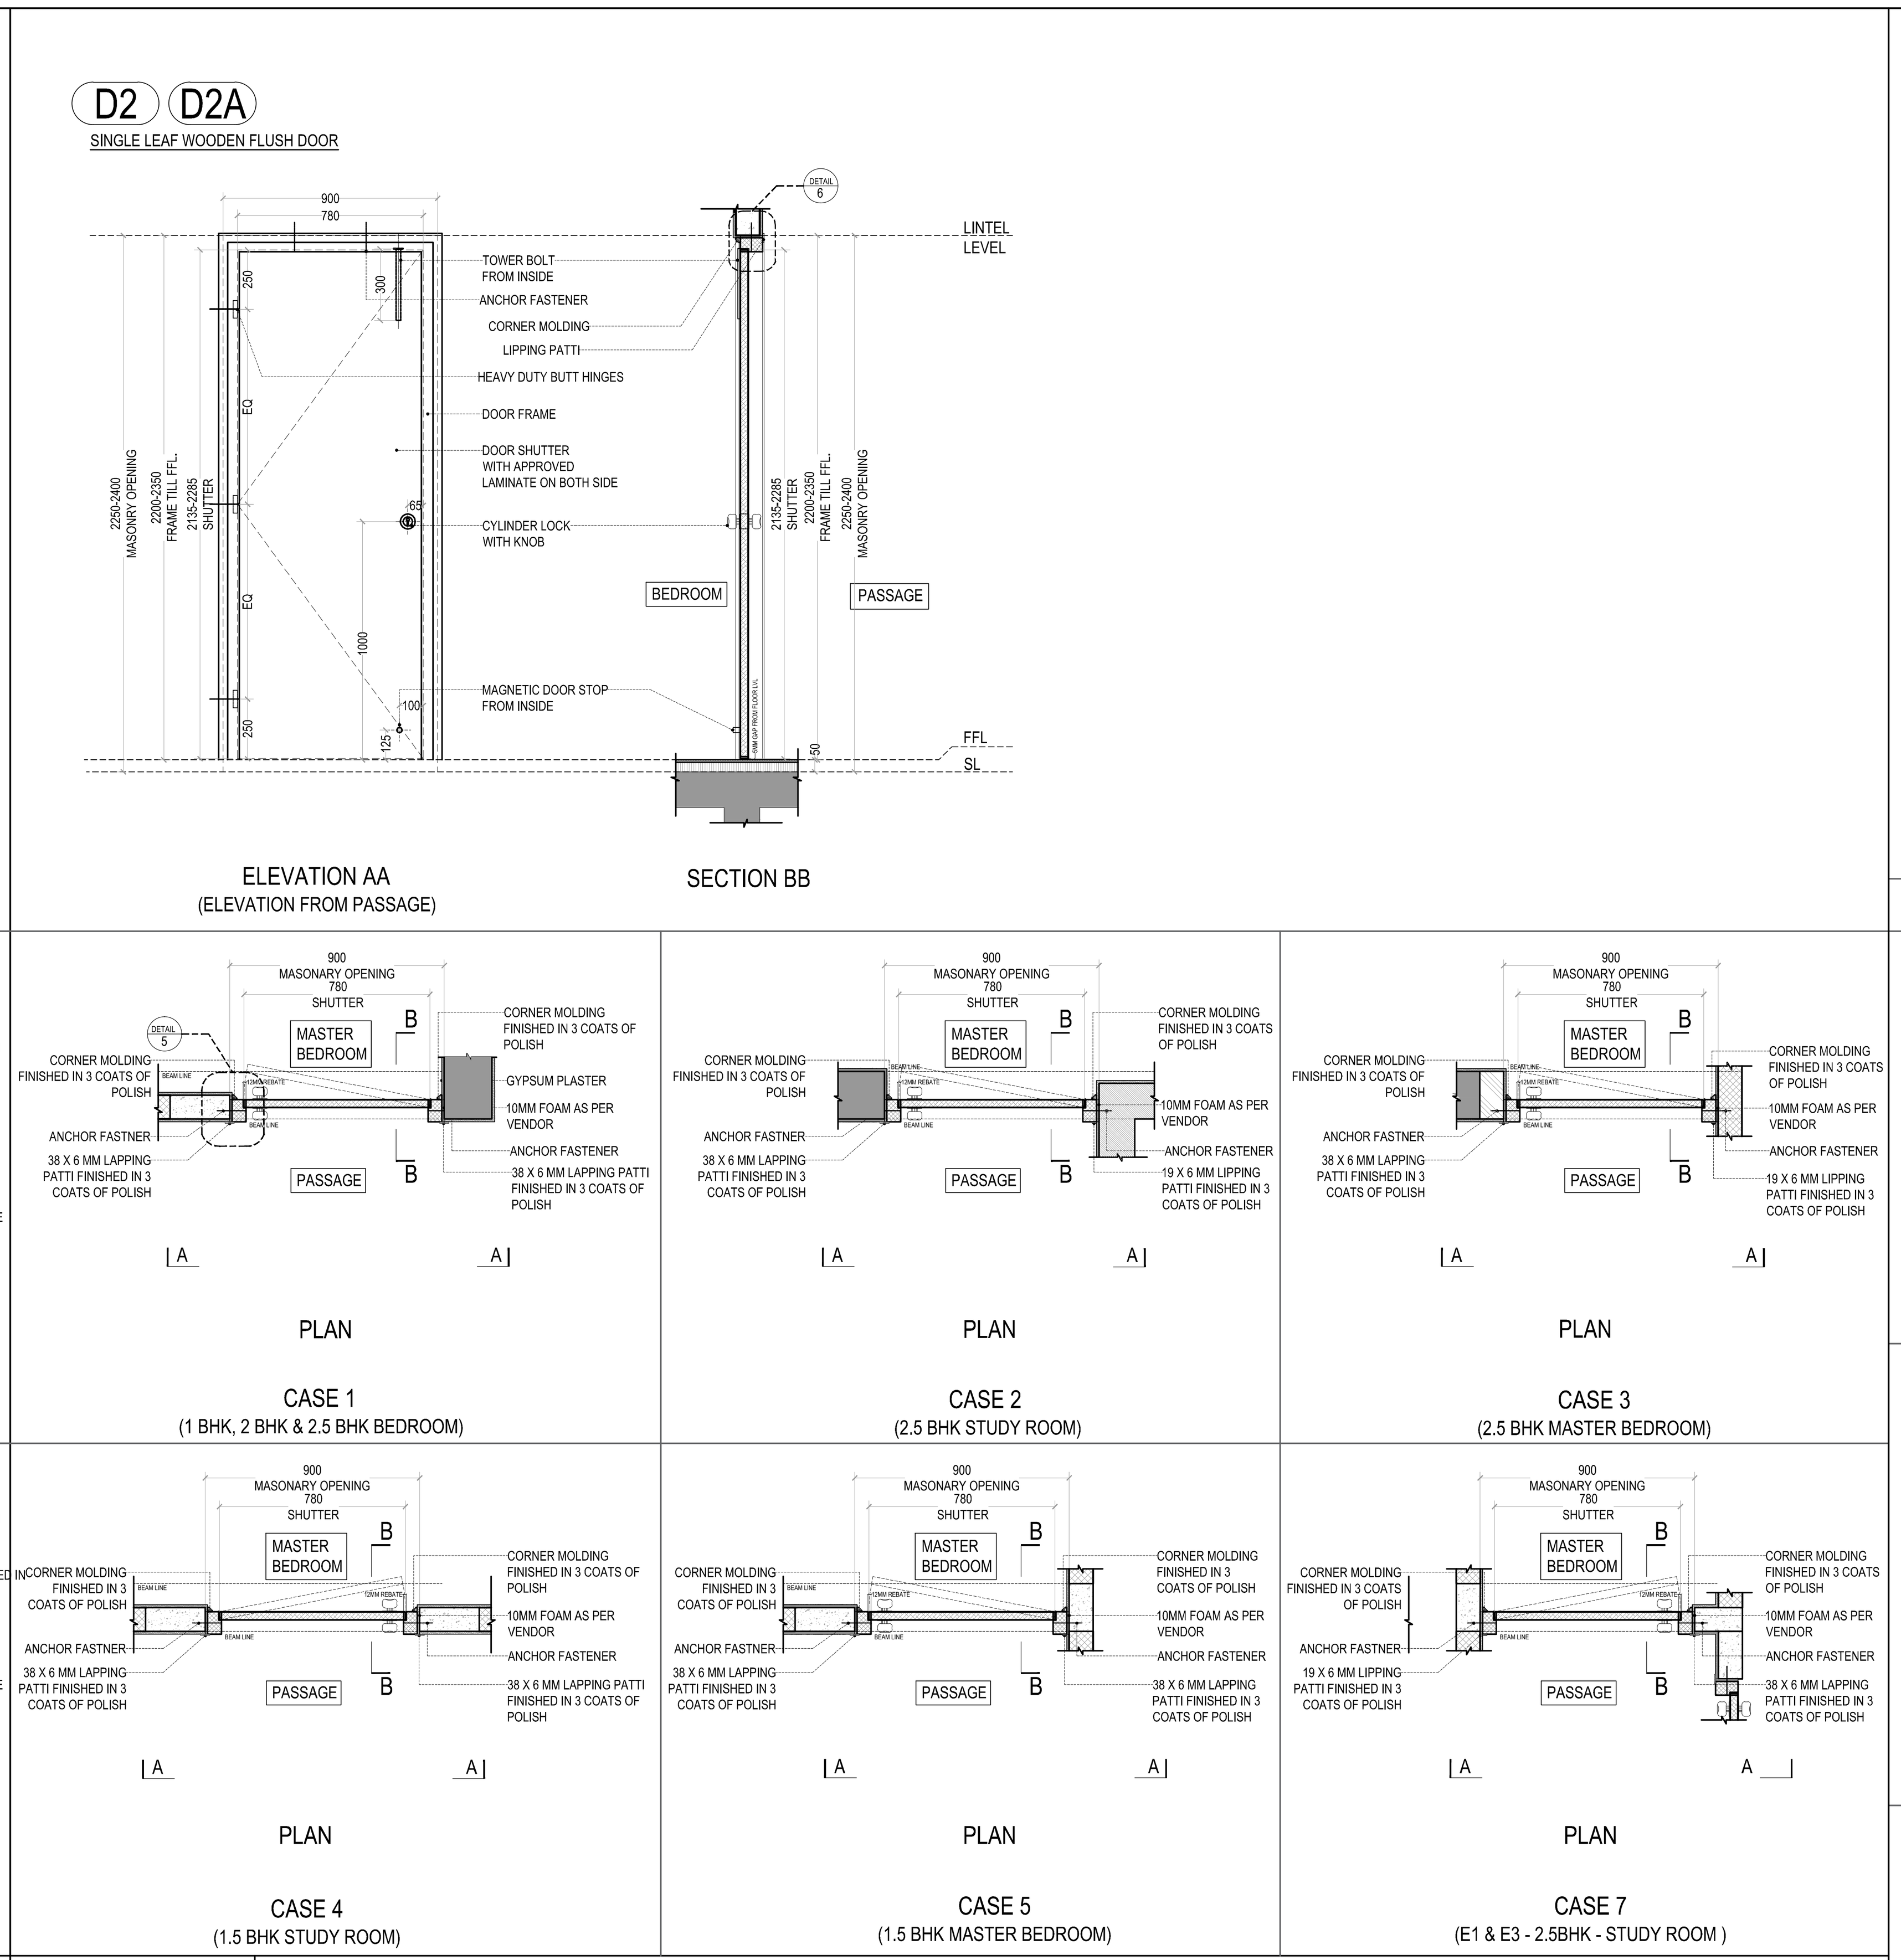


LOCATION	BEDROOM
TYPE	D2 & D2A (SINGLE LEAF WOODEN FLUSH DOOR)
STRUCTURAL SIZE OPENING	900 X 2250-2400
FRAME TYPE	RED MIRANTI FRAME OF SIZE 94 X 58 FINISHED IN 3 COATS OF POLISH
SHUTTER TYPE	32MM THICK SOLID CORE FLUSH DOOR, FINISHED WITH 1MM THK LAMINATE ON BOTH SIDES

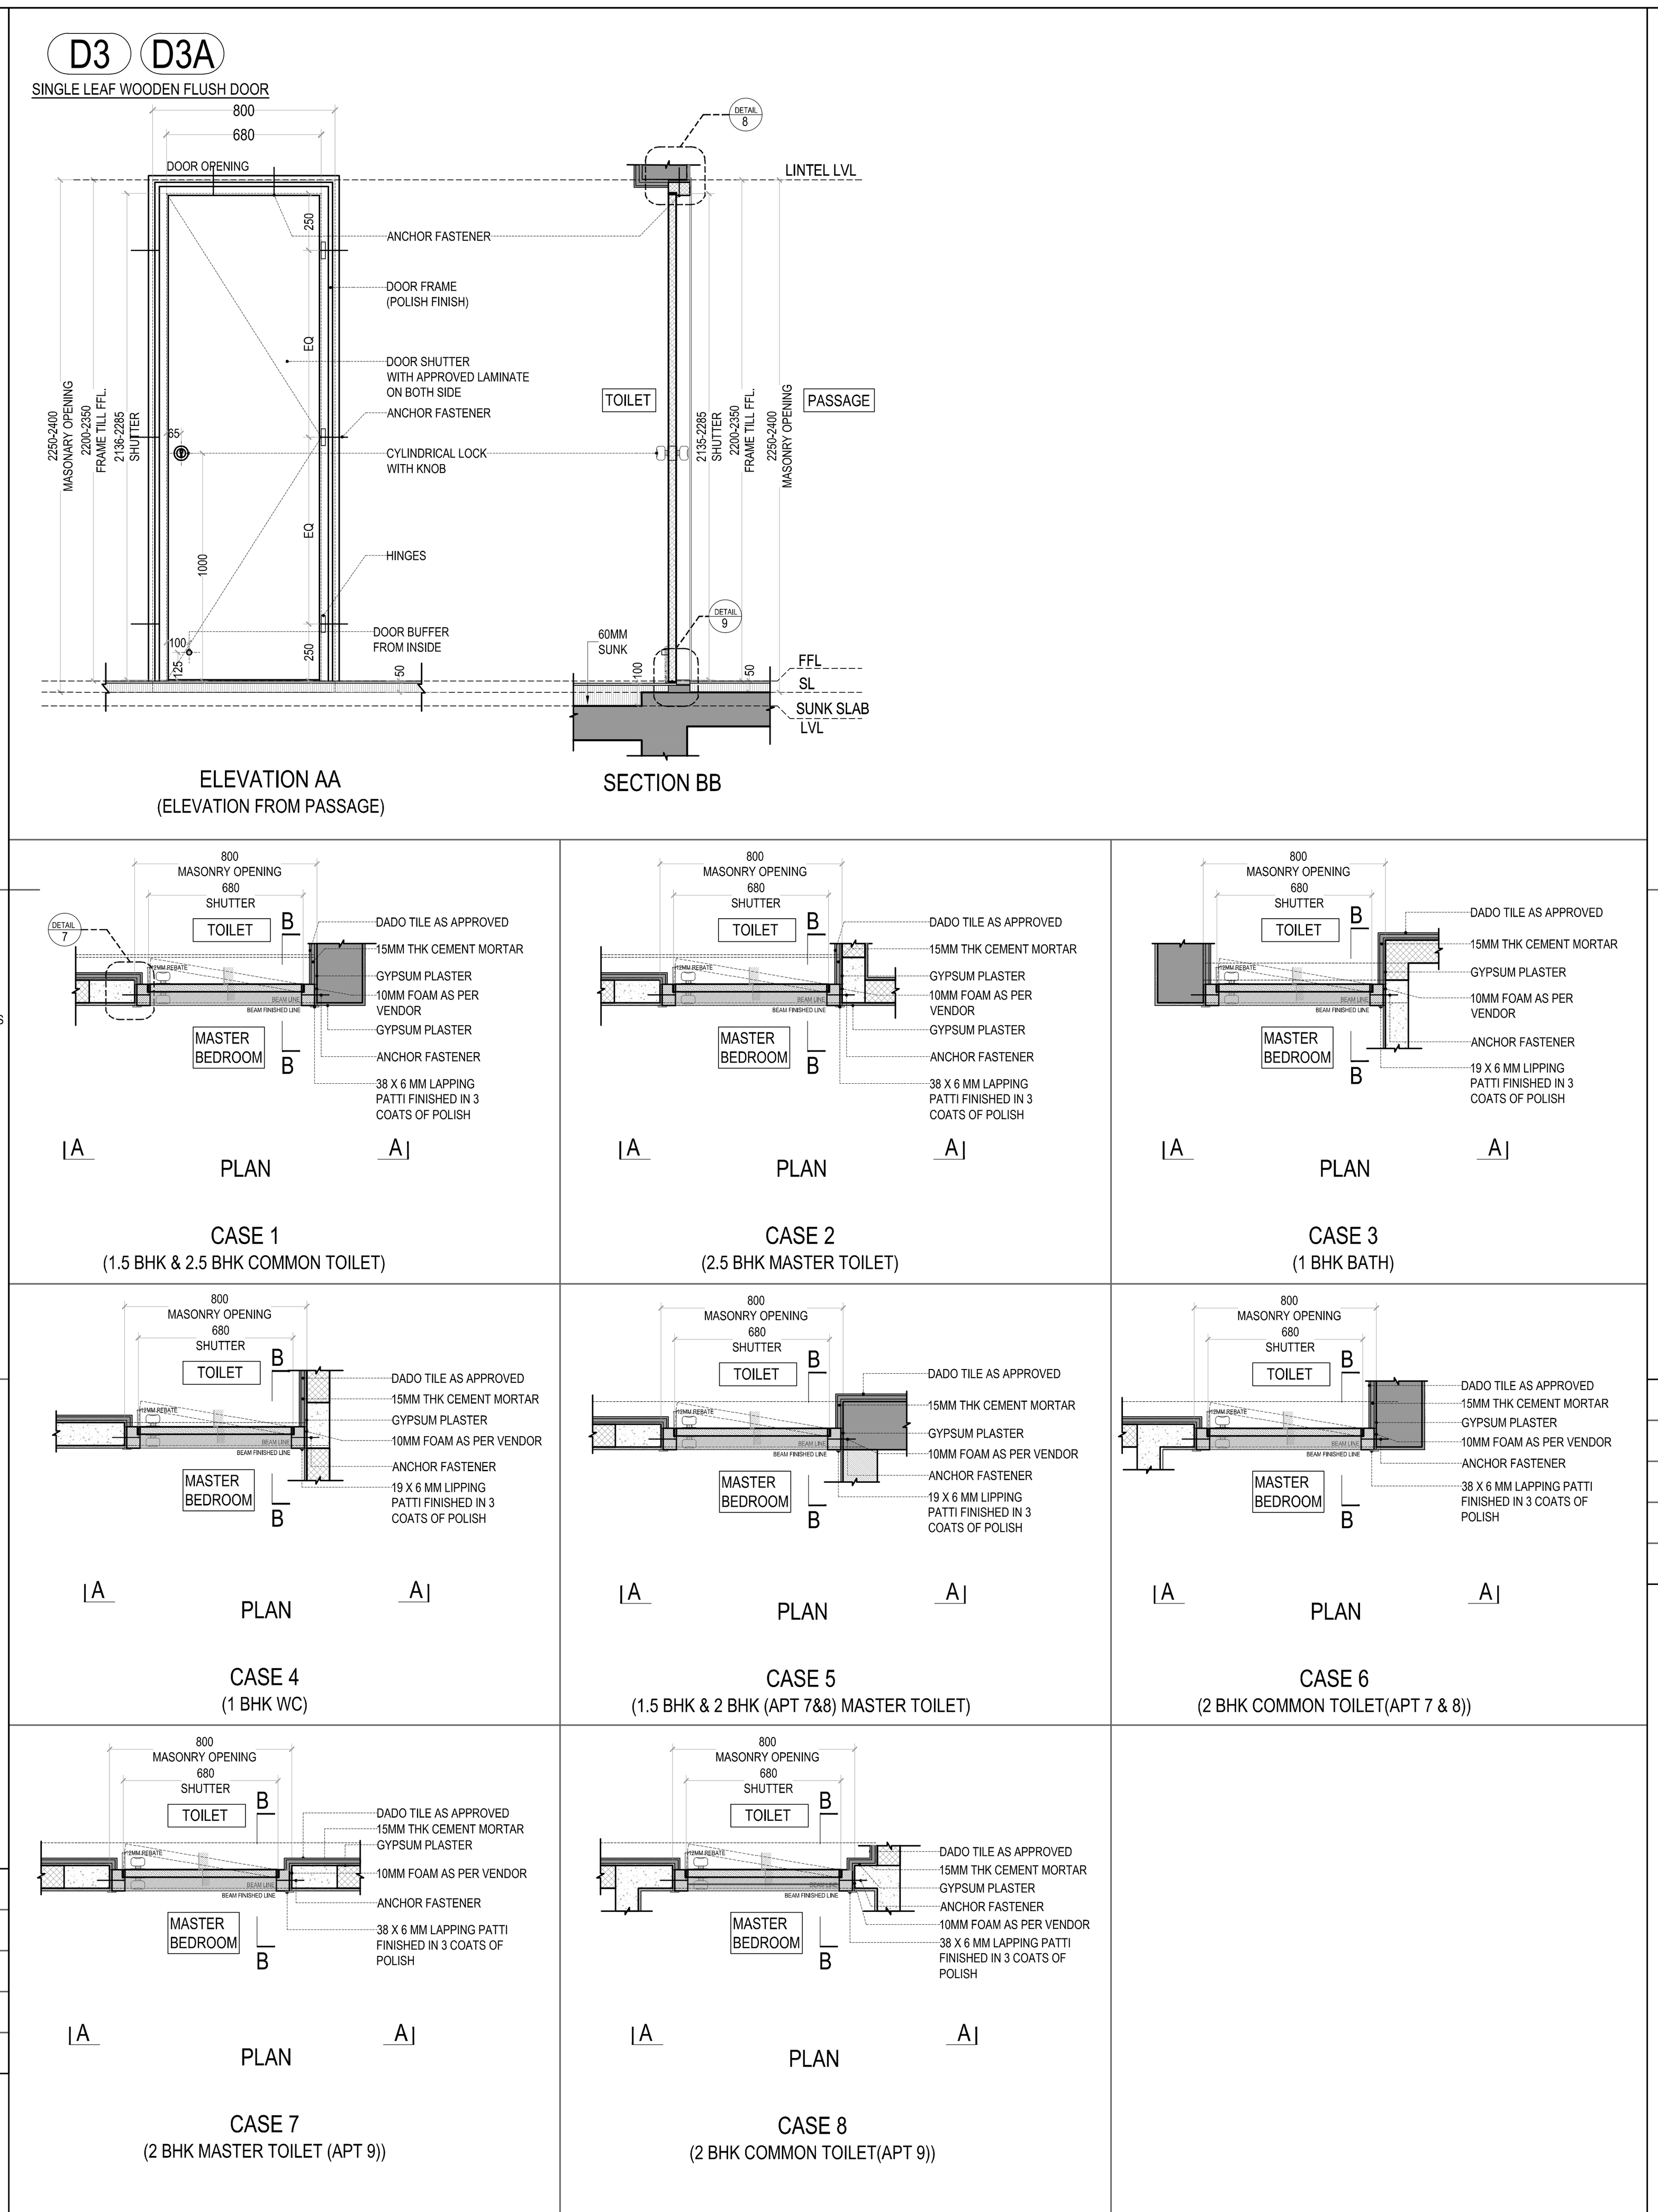


LOCATION	APARTMENT TOILET
TYPE	D3 & D3A (SINGLE LEAF WOODEN FLUSH DOOR)
STRUCTURAL SIZE OPENING	800 X 2250-2400
FRAME TYPE	RED MIRANTI FRAME OF SIZE 94 X 58 FINISHED IN 3 COATS POLISH
SHUTTER TYPE	32MM THICK SOLID CORE FLUSH DOOR, FINISHED WITH 1MM THK LAMINATE ON BOTH SIDES

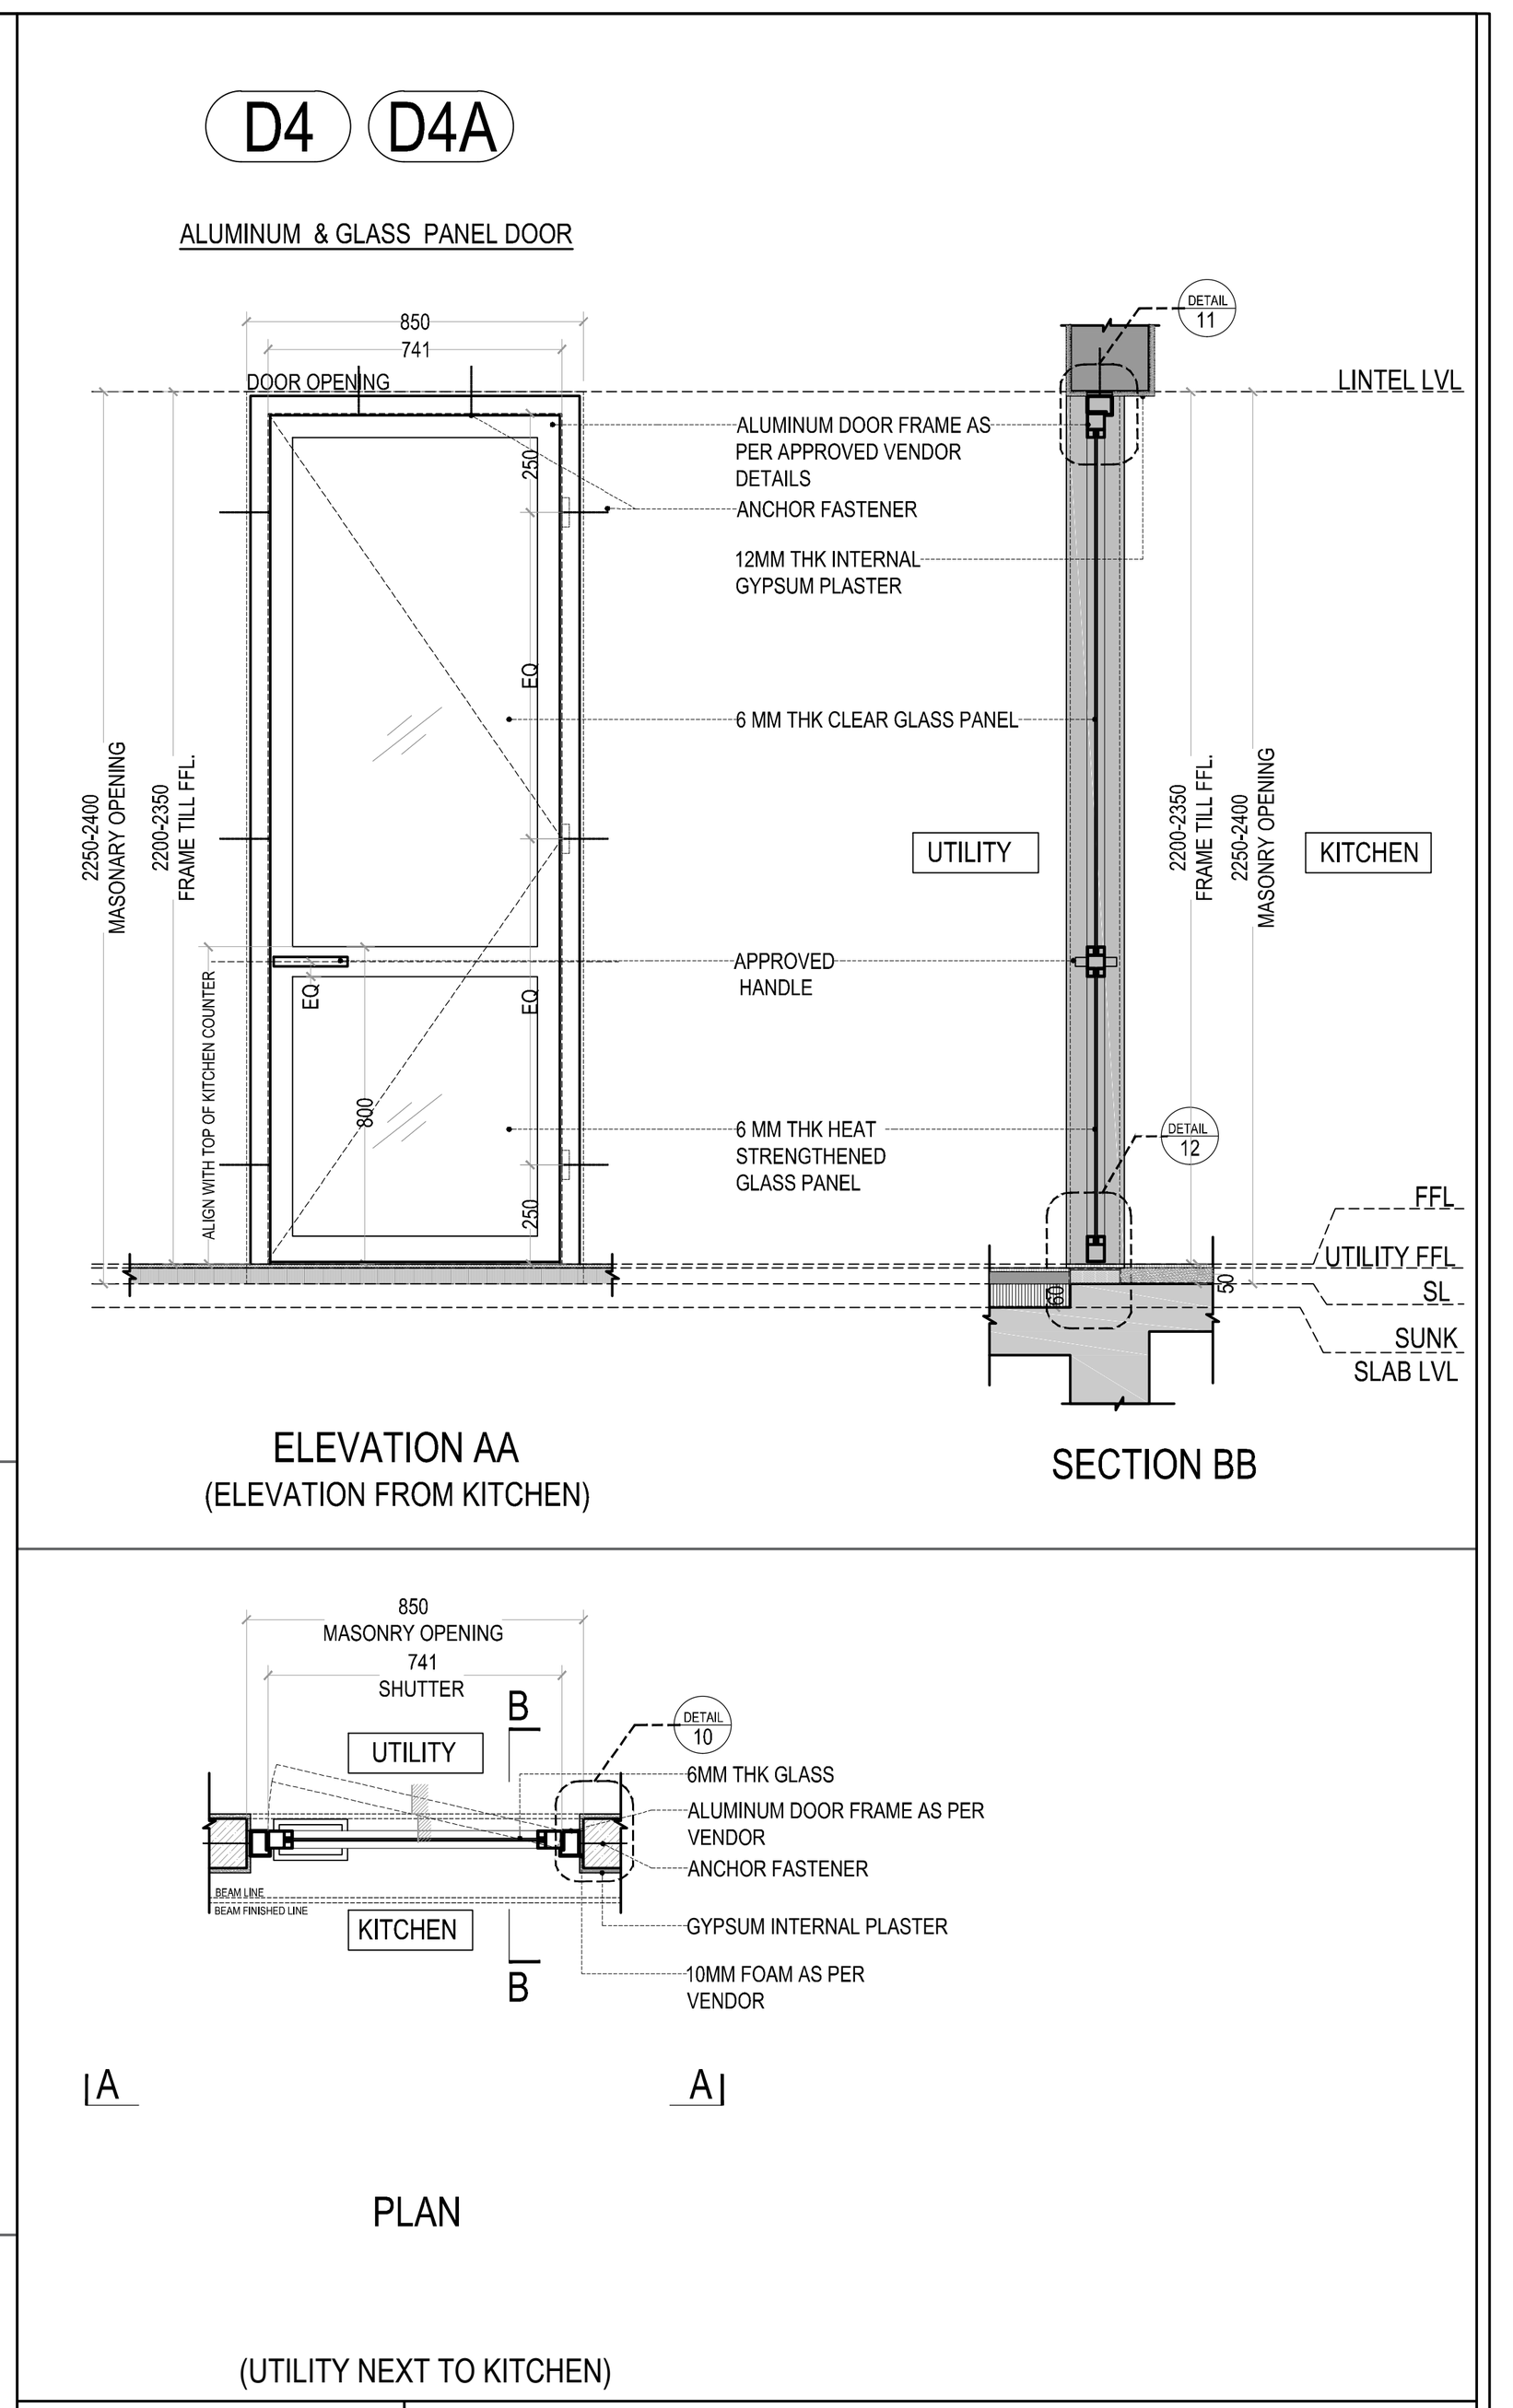


LOCATION	UTILITY NEXT TO KITCHEN
TYPE	D4 & D4A (ALUMINUM & GLASS PANEL DOOR)
STRUCTURAL SIZE OPENING	850 X 2250-2400
FRAME TYPE	ALUMINUM DOOR FRAME AS PER VENDOR
SHUTTER TYPE	ALUMINUM SHUTTER WITH HEAT STRENGTHENED GLASS POWDER COATED FINISH

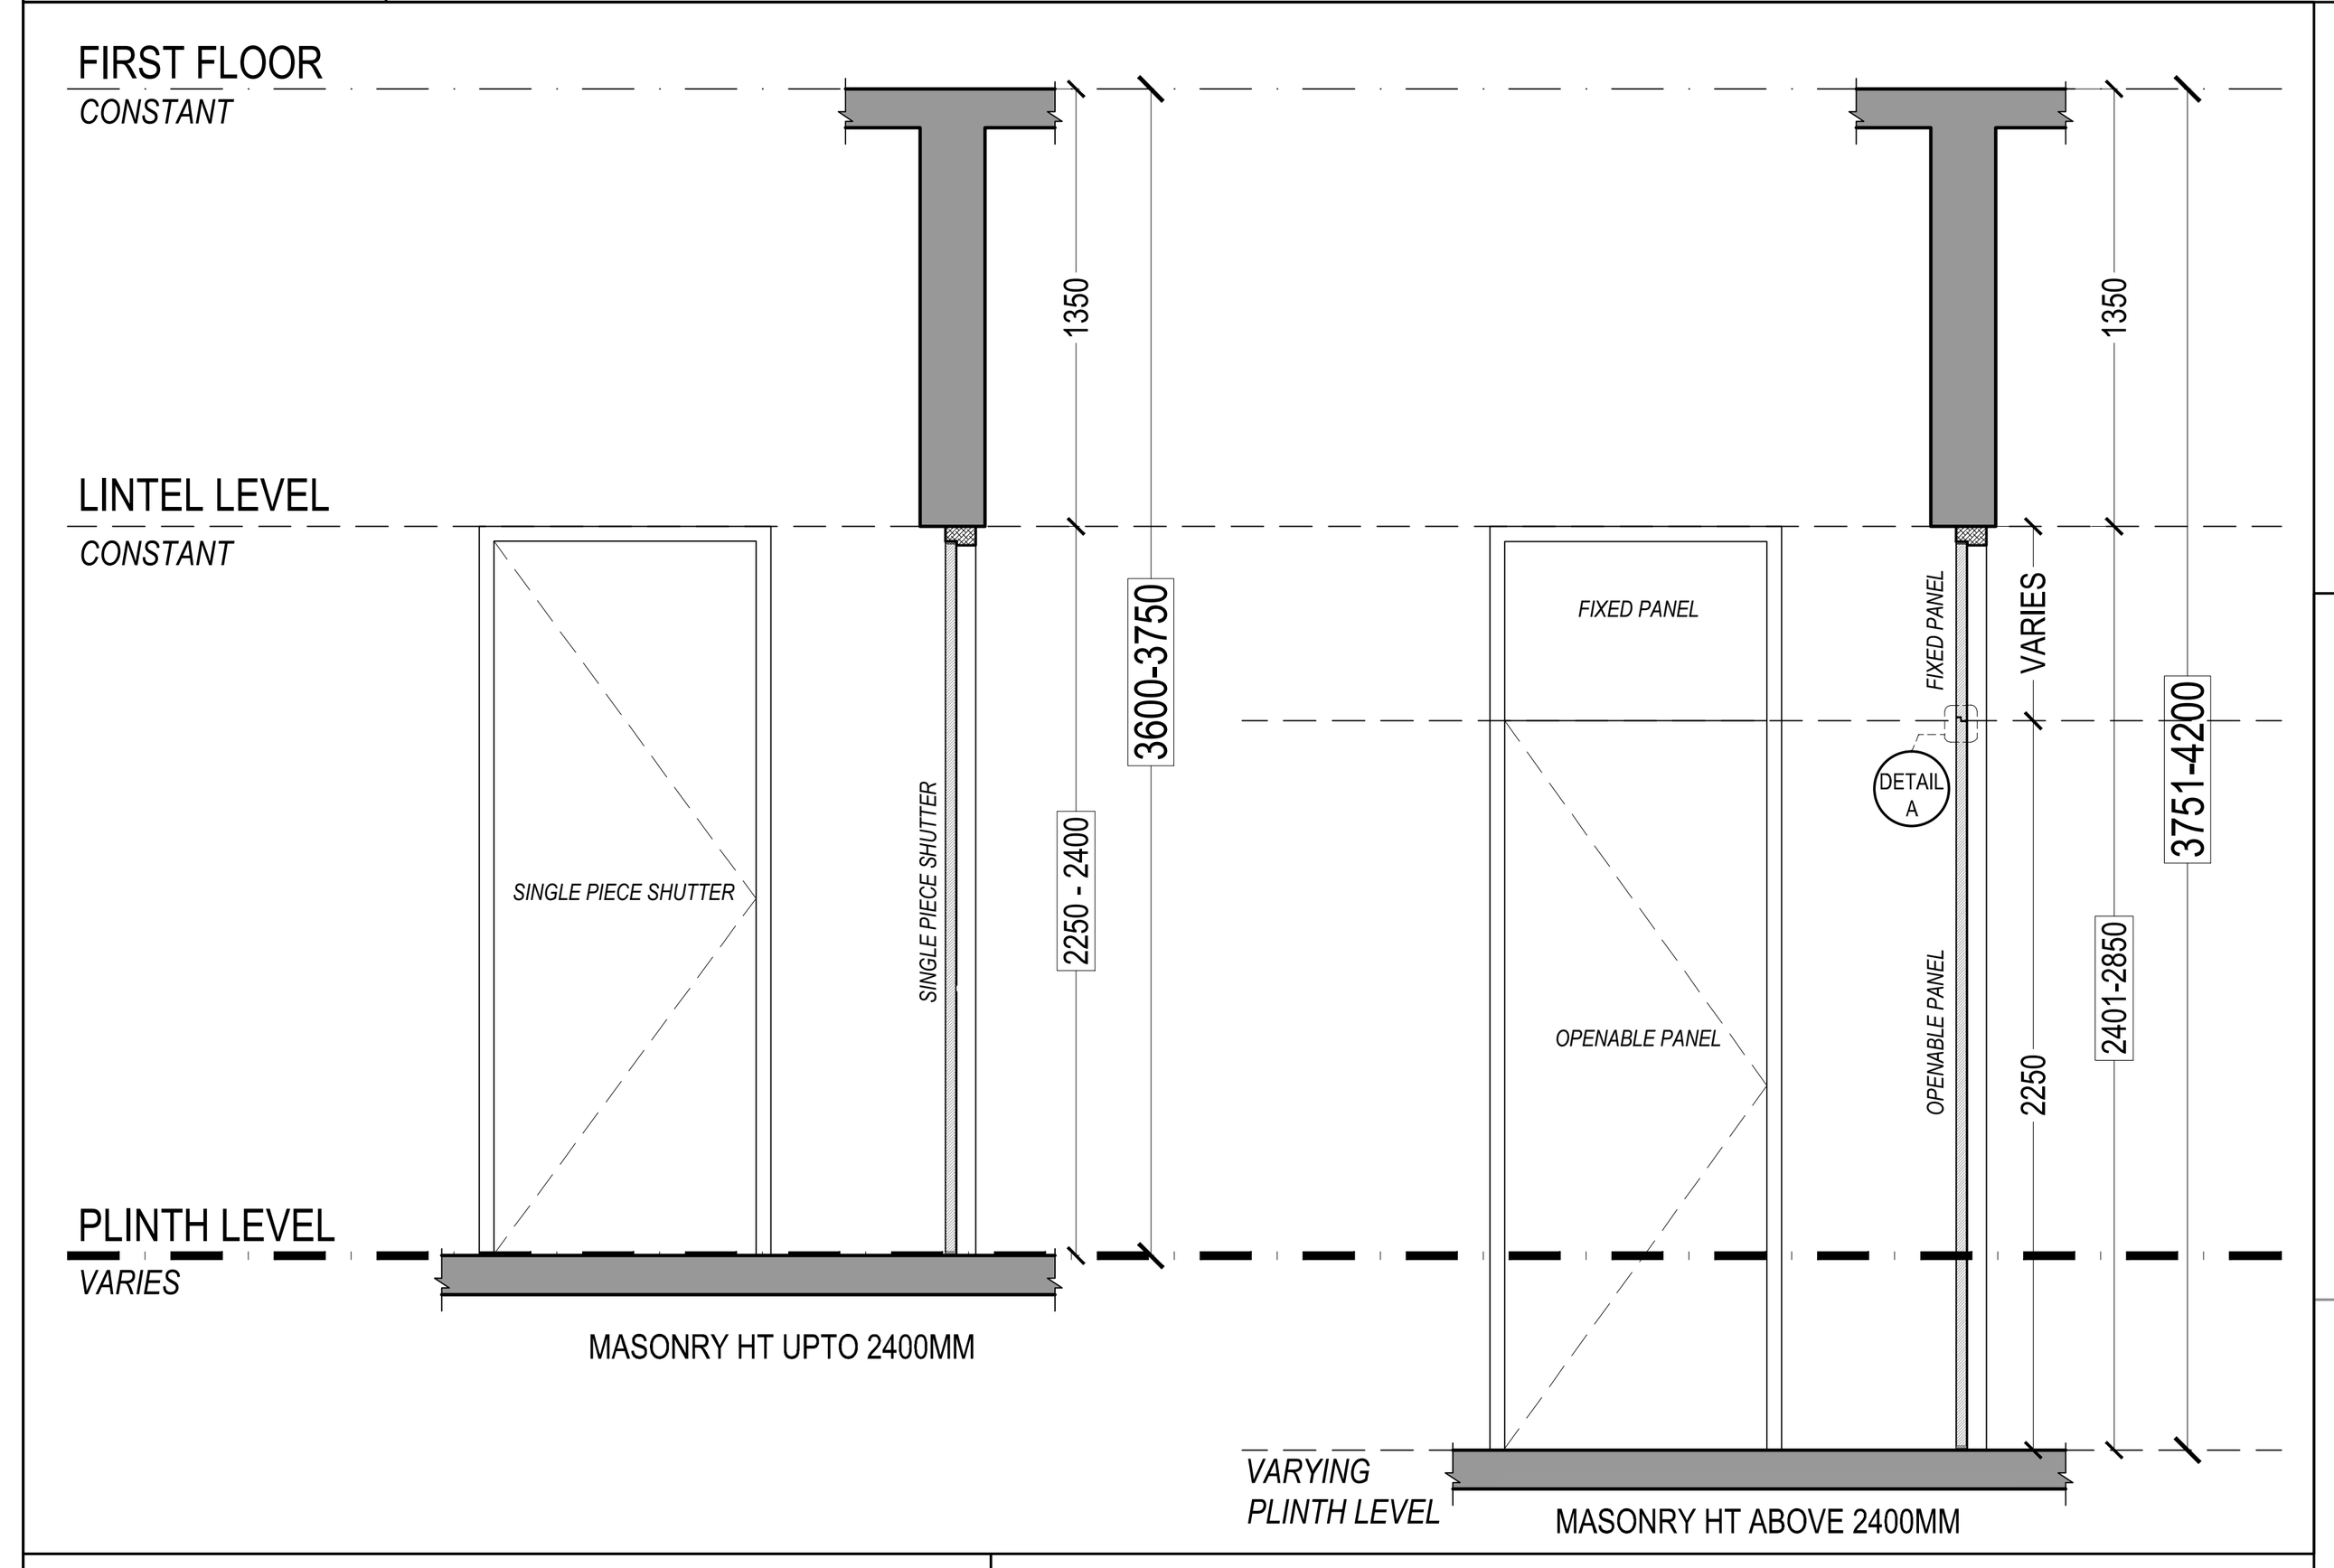

NOTE : FOR MASONRY HEIGHT ABOVE 2400MM, REF THE SCHEMATIC DWG.

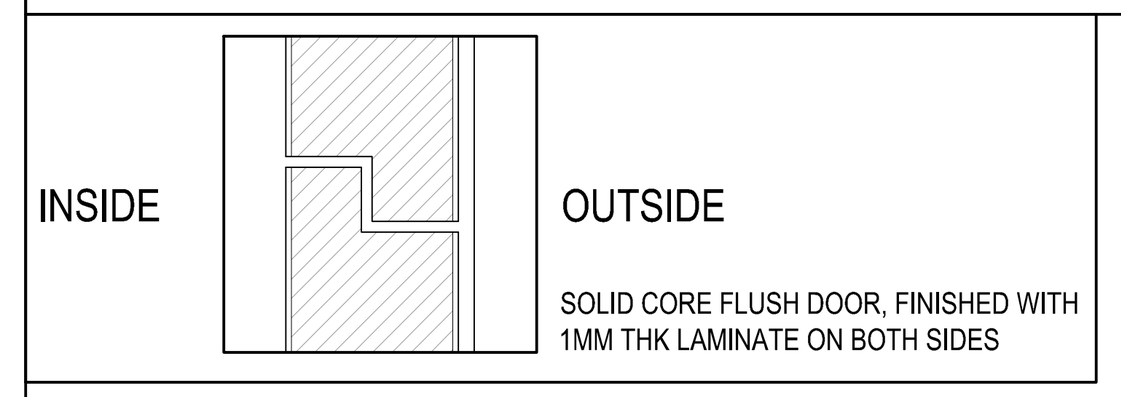

DETAIL A

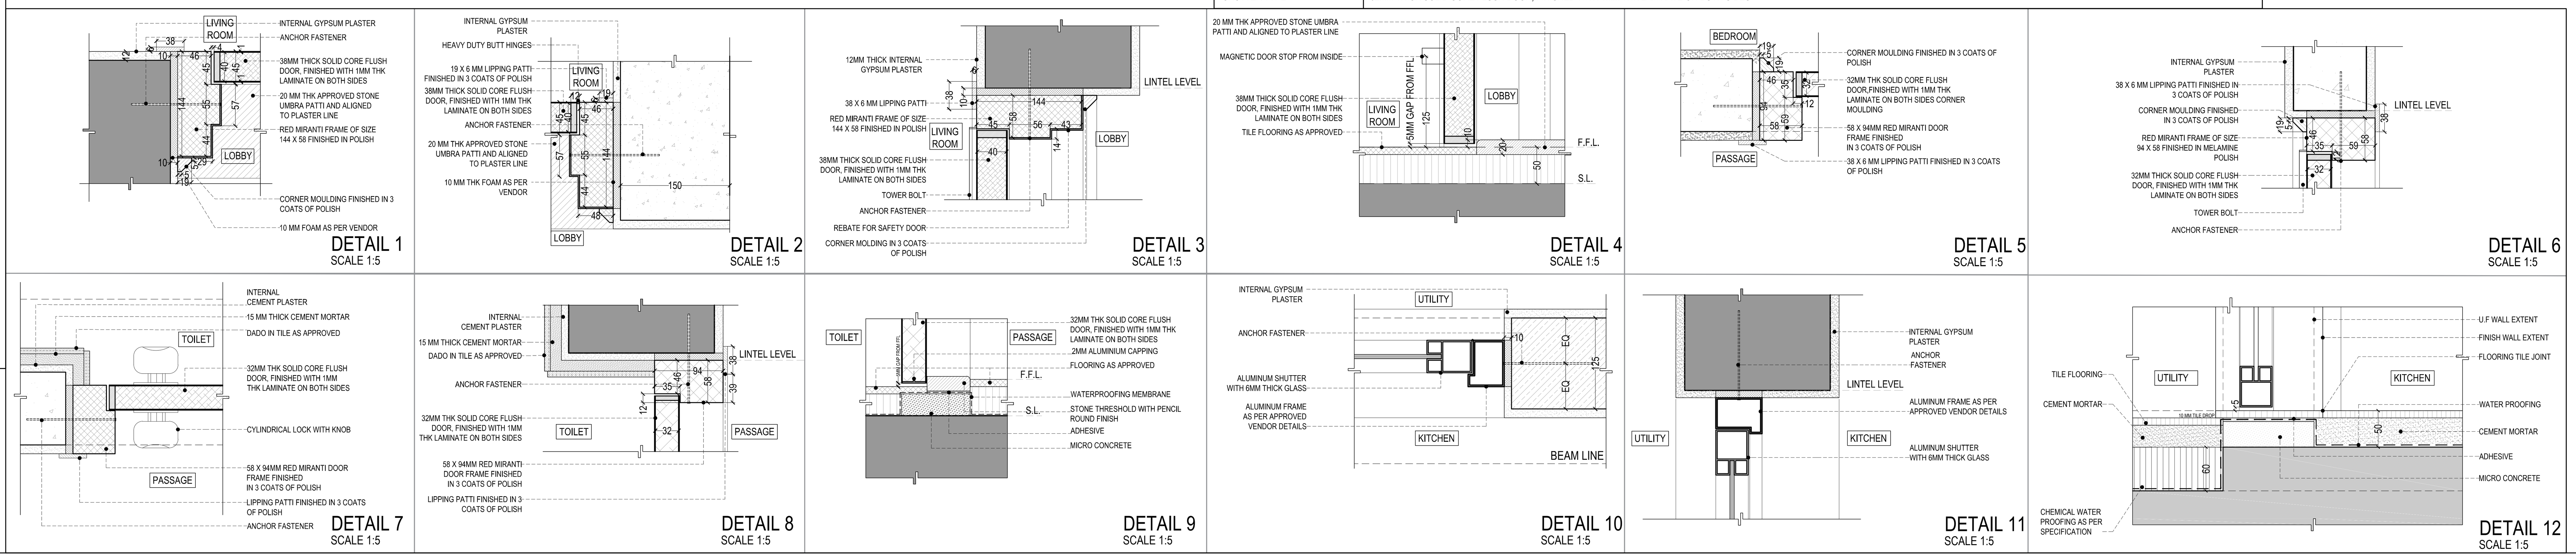

GENERAL NOTES

1 : All dimensions are in millimeters and levels in meters unless specified otherwise.
2 : Do not scale the drawing; follow written dimensions.
3 : All dimensions are unfinished dimensions unless specified otherwise.
4 : Any discrepancies should be brought to the notice of the Architect prior to execution of job / procuring materials at site.
5 : This drawing is the property of Kapadia Associates and should not be reproduced, copied, handed over to a third party or used for any purpose other than for which it has been issued.
6 : This drawing is to be read in conjunction with all relevant structural & services drawings.

KEY PLAN

REVISION INDEX

REV.NO.	DATE	DESCRIPTION


CONSULTANTS

GOKANI CONSULTANTS
Structural Consultants
Tel : +910220288804400
email : info@gokaniconsultants.com

MICRO ENGINEERING
MEP Consultants
Tel : 0120-4558718
email : business@meindia.com

PBB
Planner /Landscape Architect
Tel : 079 6923054
email : landscapeindia@usg.net

STAMP & SIGN

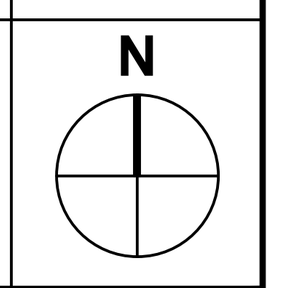

PROJECT TITLE	PROJ.NO
PALAVA - LAKEFRONT	**L-10518**
DRAWING TITLE	DWG.NO
AR_DOOR DETAIL_E4 (APARTMENT DOORS)	**701.1**
DRAWING STAGE	REV.NO
WORKING DRAWING	**R-00**

DRAWN	CHECKED	SCALE	DATE
VS	ES	1:25	25-05-2020

KAPADIA ASSOCIATES
architecture • urban design
112-114
Peninsula Centre,Dr. S.S. Rao Road,
Off Ambedkar Road,Parel East,
Mumbai 400012
Tel : 91-22-6660 2838 / 39
Fax : 91-22-6660 2844
E-mail : kapl@kapl.in
Website: www.kapl.in