



## GENERAL NOTES

1 : All dimensions are in millimeters and levels in meters unless specified otherwise.
2 : Do not scale the drawing; follow written dimensions.
3 : All dimensions are unfinished dimensions unless specified otherwise.
4 : Any discrepancies should be brought to the notice of the Architect prior to execution of job / procuring materials at site.
5 : This drawing is the property of Kapadia Associates and should not be reproduced, copied, handed over to a third party or used for any purpose other than for which it has been issued.
6 : This drawing is to be read in conjunction with all relevant structural & services drawings.

## KEY PLAN

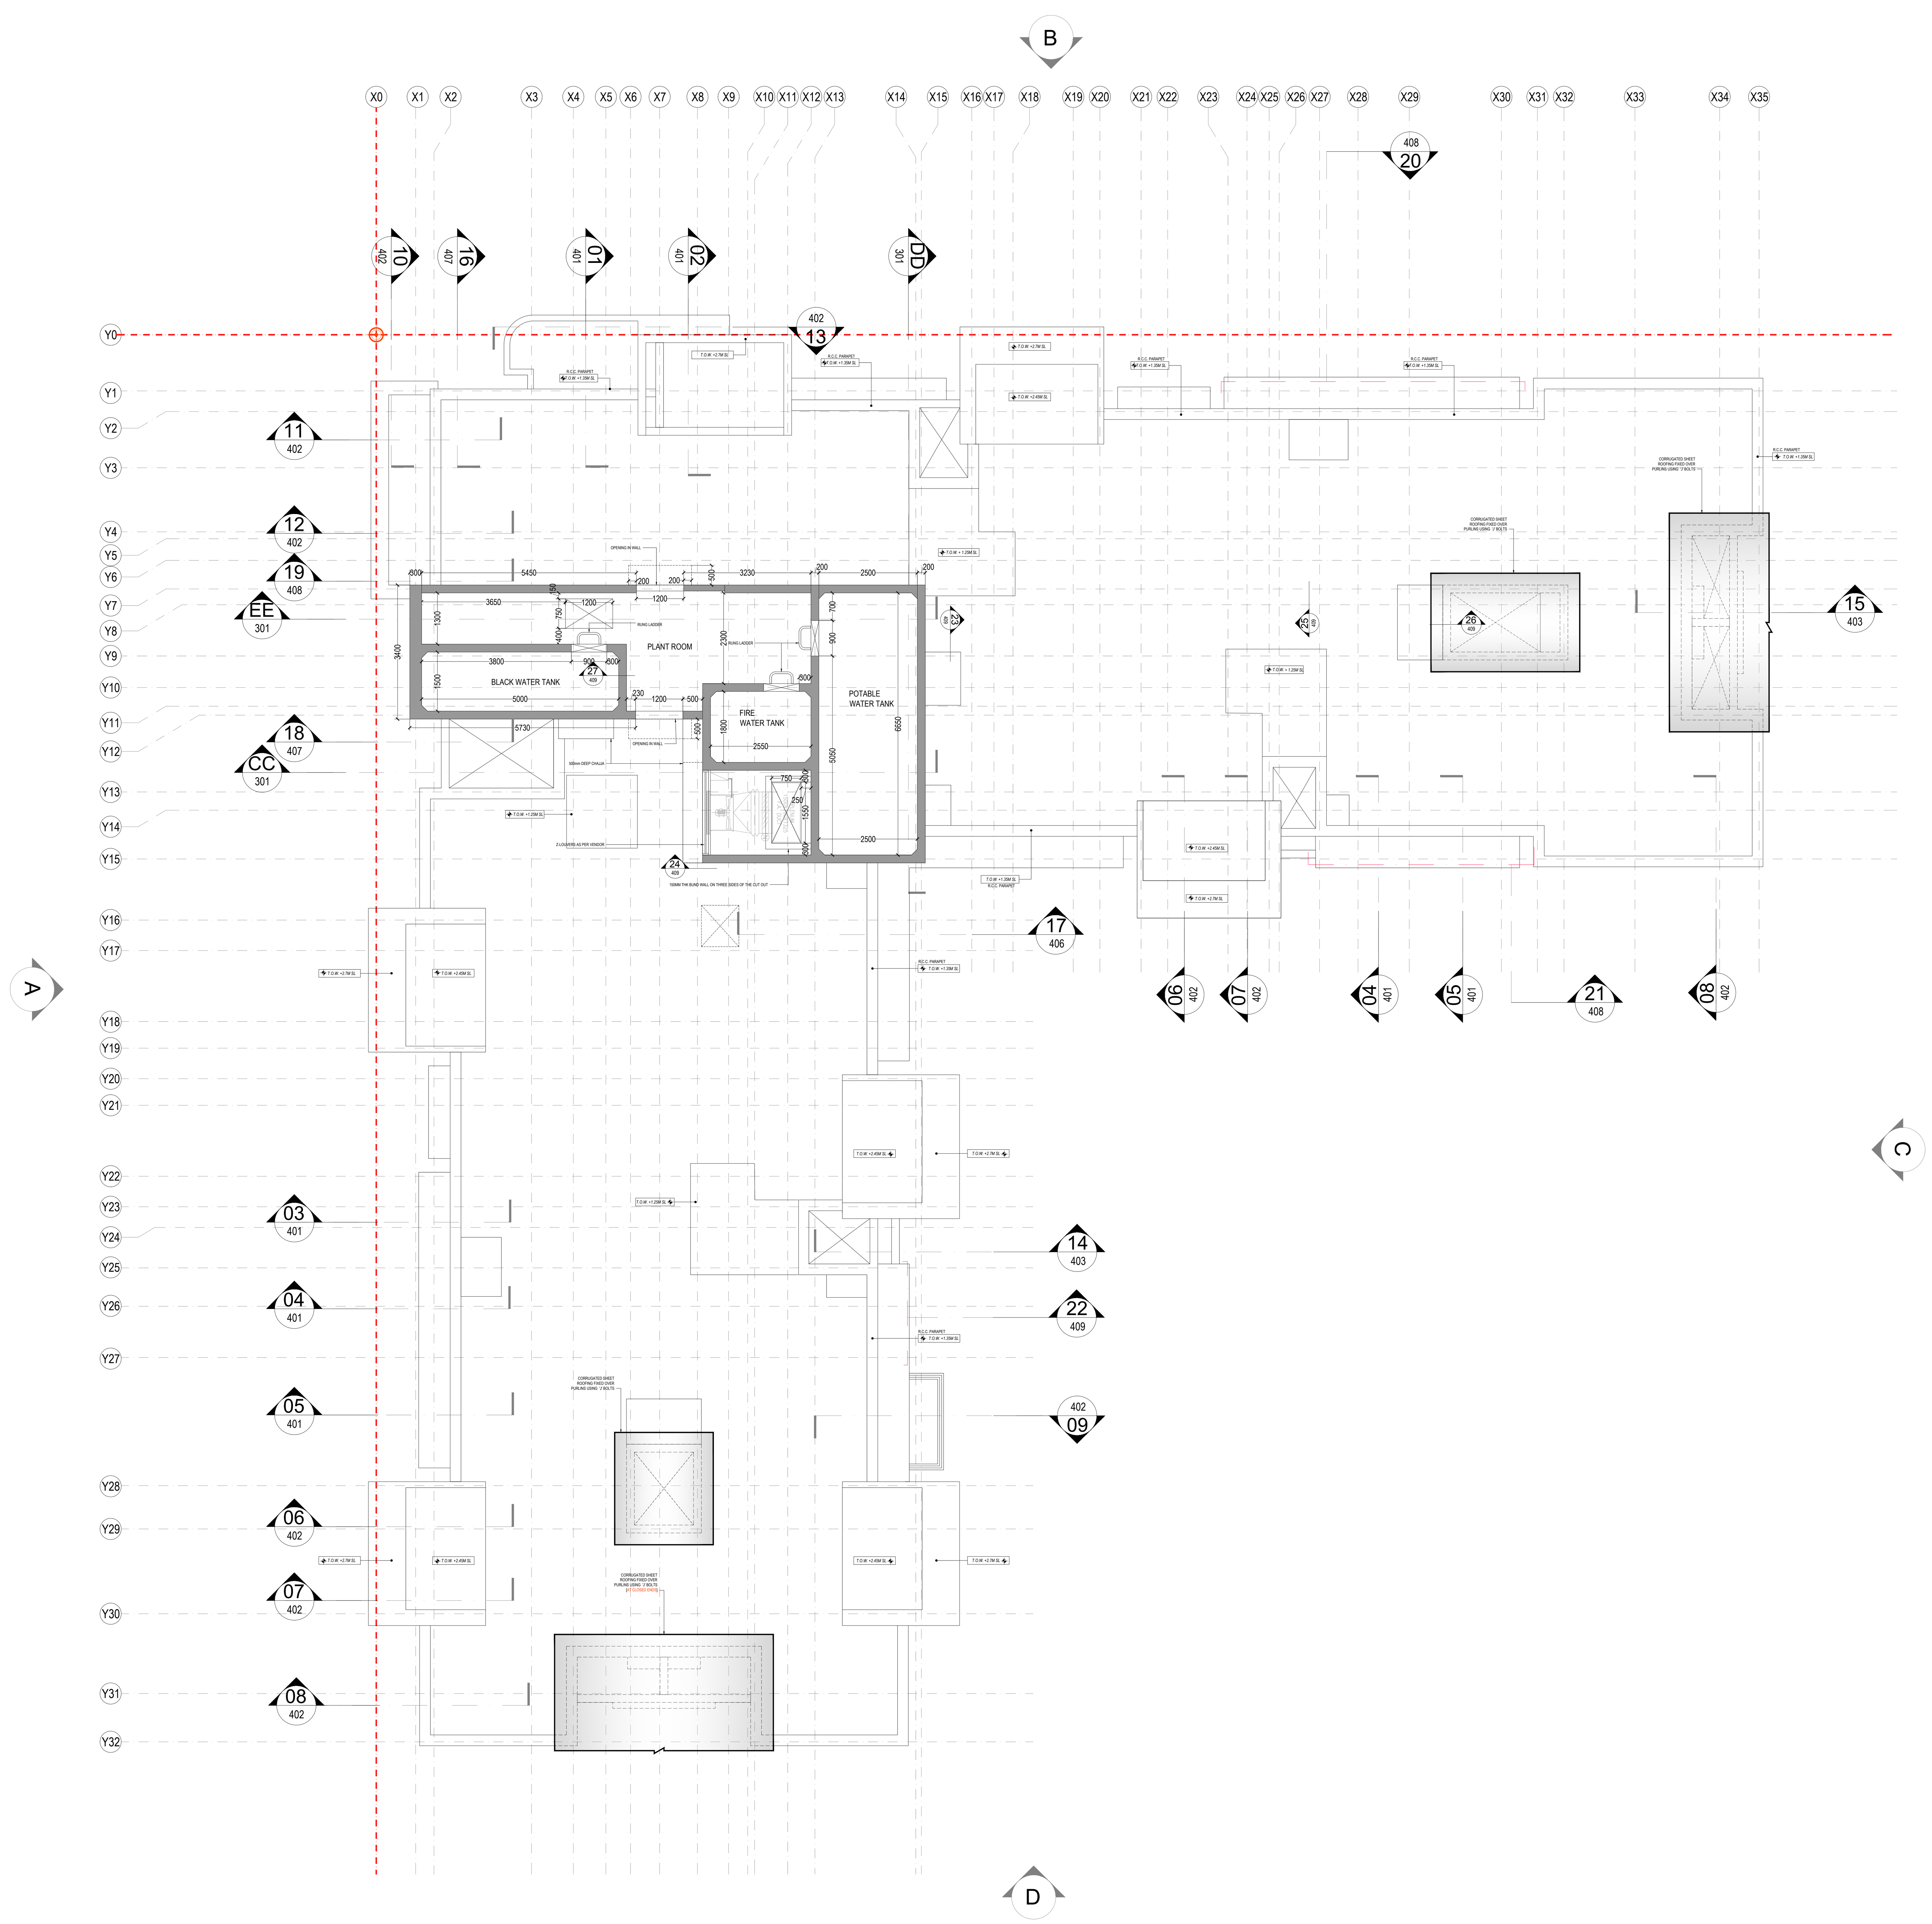

## REVISION INDEX

| REV.NO. | DATE | DESCRIPTION |
|---|---|---|

## CONSULTANTS

GOKANI CONSULTANTS
Structural Consultants
Tel : +910220288804400
email : info@gokaniconsultants.com

MICRO ENGINEERING
MEP Consultants
Tel : 0120-4558718
email : business@meindia.com

PBB
Planner /Landscape Architect
Tel : 079 6923054
email : landscapeindia@usg.net

| STAMP & SIGN | NORTH |
|---|---|
| | N |
| PROJECT TITLE | PROJ.NO |
| PALAVA- LAKEFRONT SECTOR - 4 | L-10518 |
| DRAWING TITLE | DWG.NO |
| AR-E4-OHT LEVEL PLAN | 206 |
| DRAWING STAGE | REV.NO |
| WORKING DRAWING | R-00 |

| DRAWN | CHECKED | SCALE | DATE |
|---|---|---|---|
| SN | EB | 1:100 | 01-09-2020 |

**KAPADIA ASSOCIATES**
architecture • urban design

112-114
Peninsula Centre,Dr. S.S. Rao Road,
Off Ambedkar Road,Parel East,
Mumbai 400012

Tel : 91-22-6660 2838 / 39
Fax : 91-22-6660 2844
E-mail : kapl@kapl.in
Website: www.kapl.in