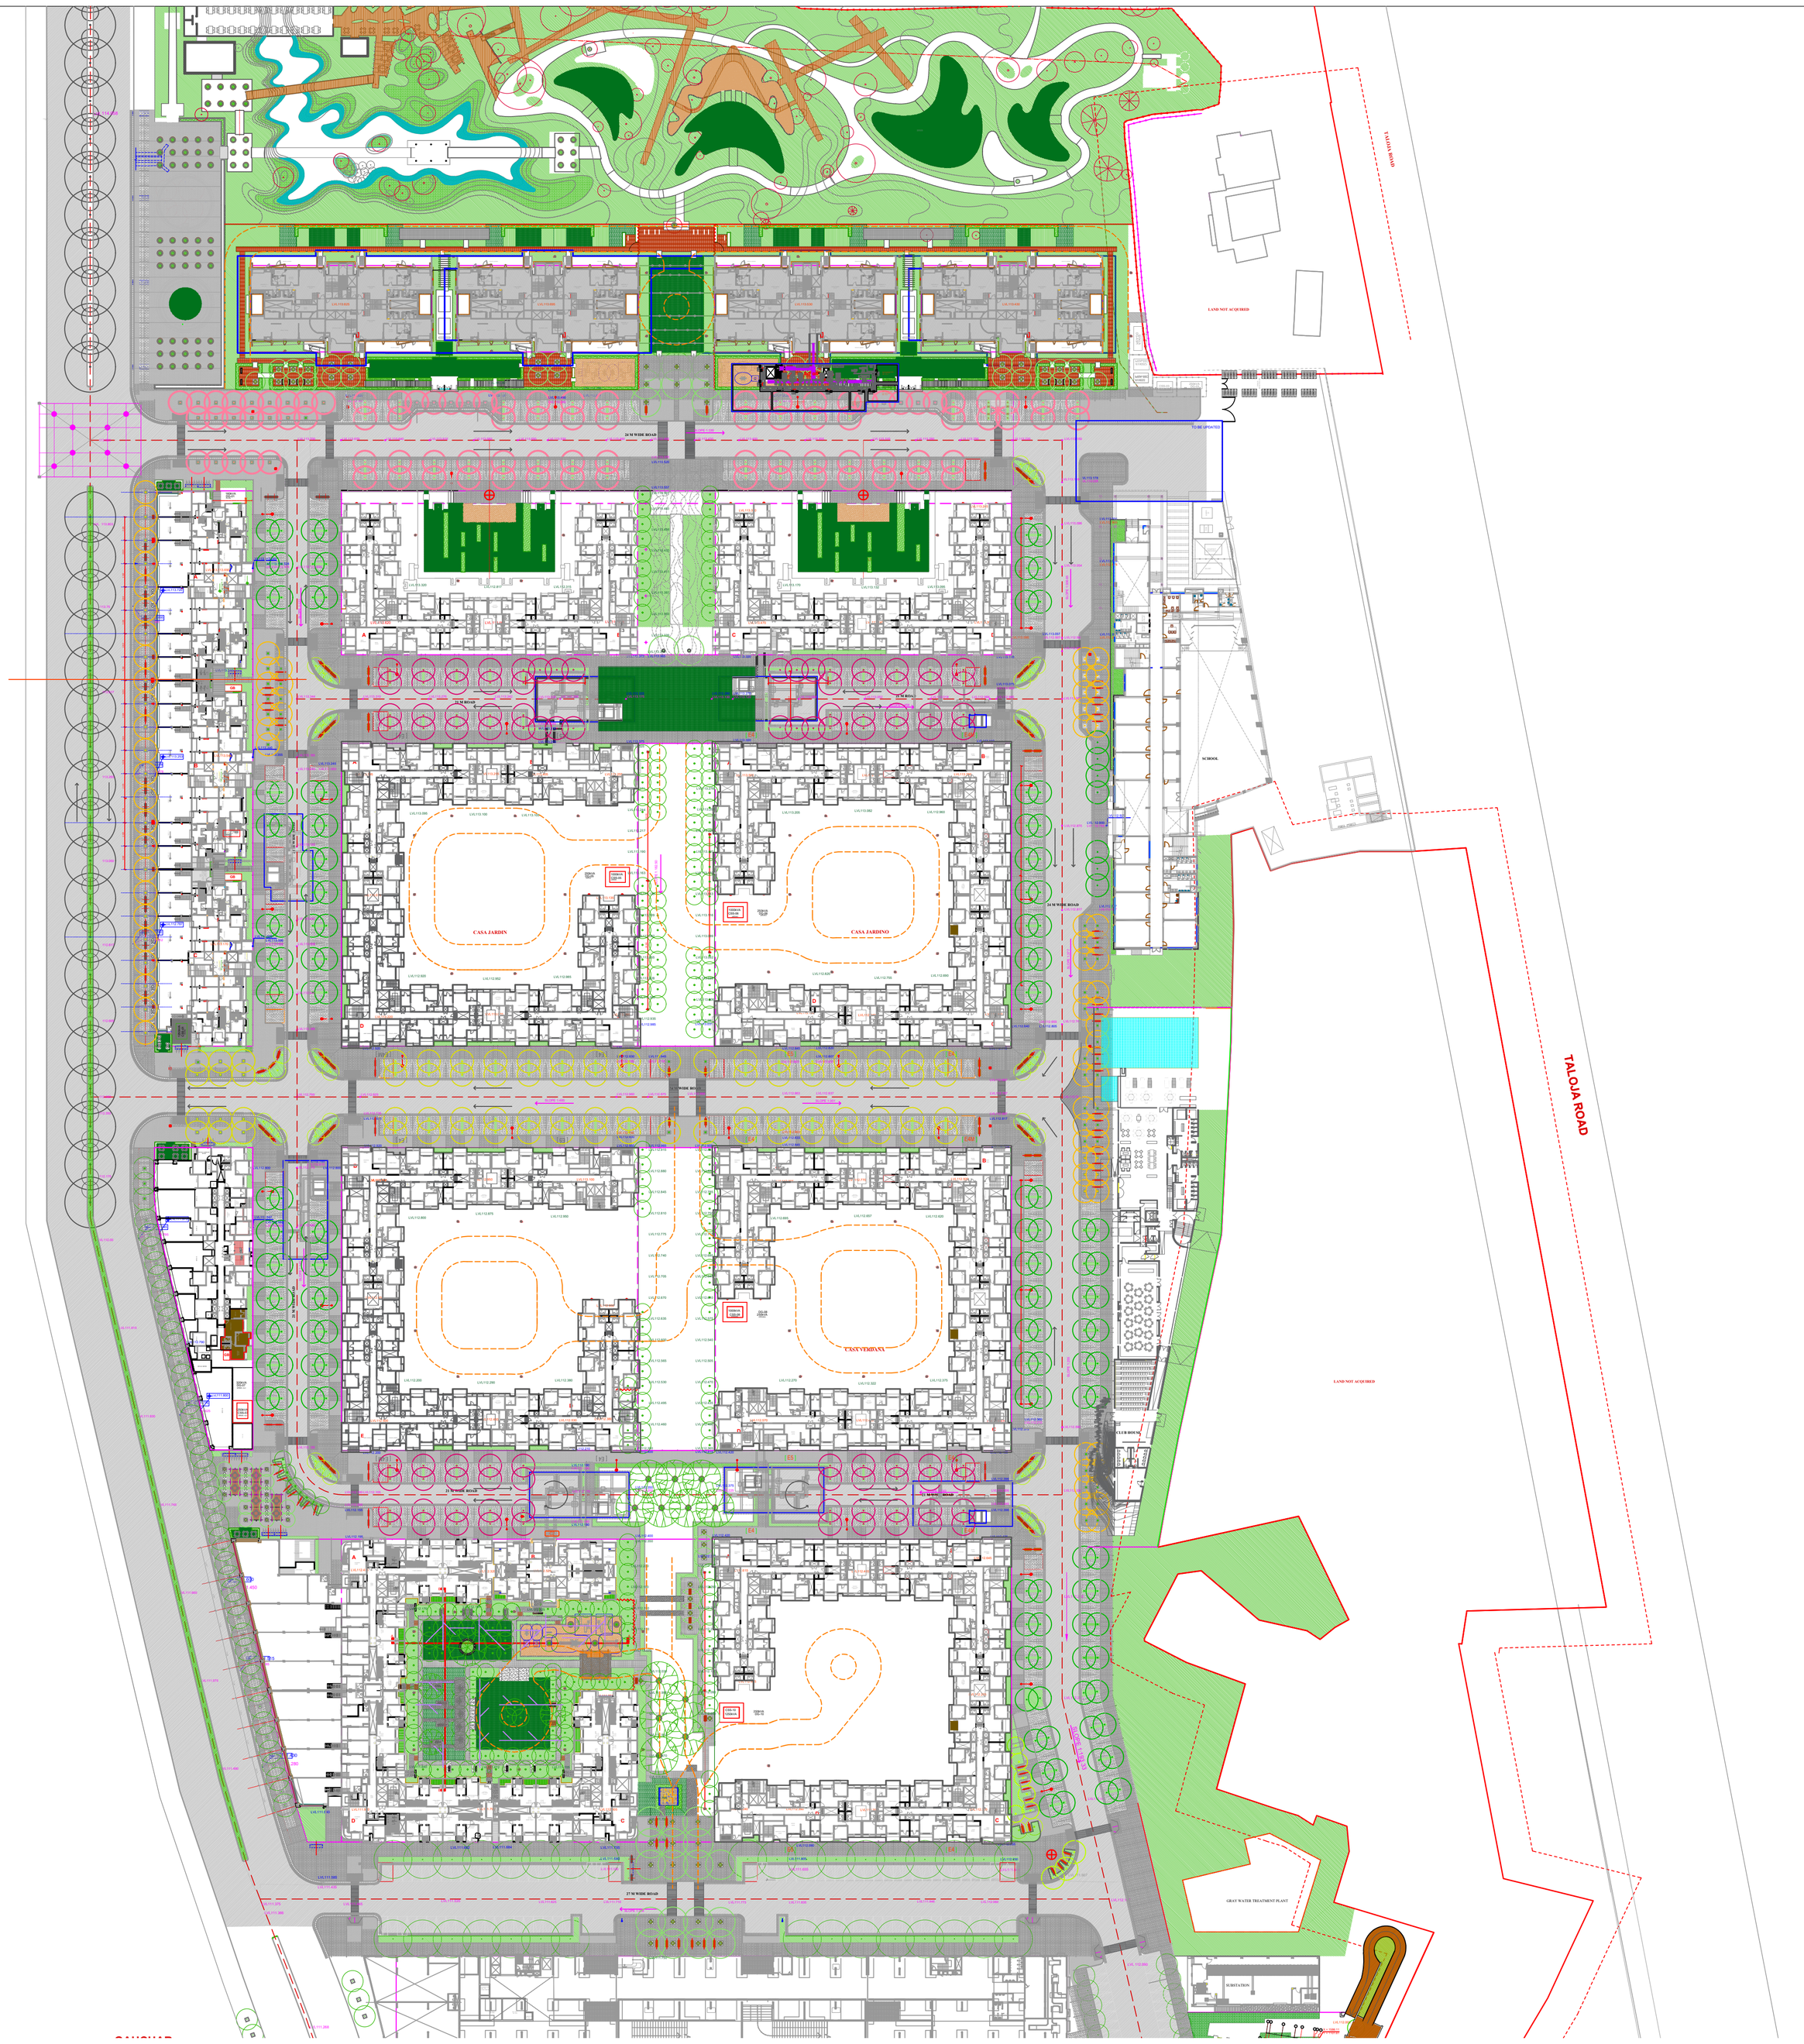

24 M WIDE ROAD
21 M ROAD
27 M WIDE ROAD
CASA JARDIN
CASA JARDINO
CASA VERDANA
SCHOOL
CLUB HOUSE
LAND NOT ACQUIRED
TALOJA ROAD
GRAY WATER TREATMENT PLANT
SUBSTATION
TO BE UPDATED