
17/9/19 (1)

Solid Blackwork for marked part.

KITCHEN (APT. NO. 2)
FLOREA 'D'.

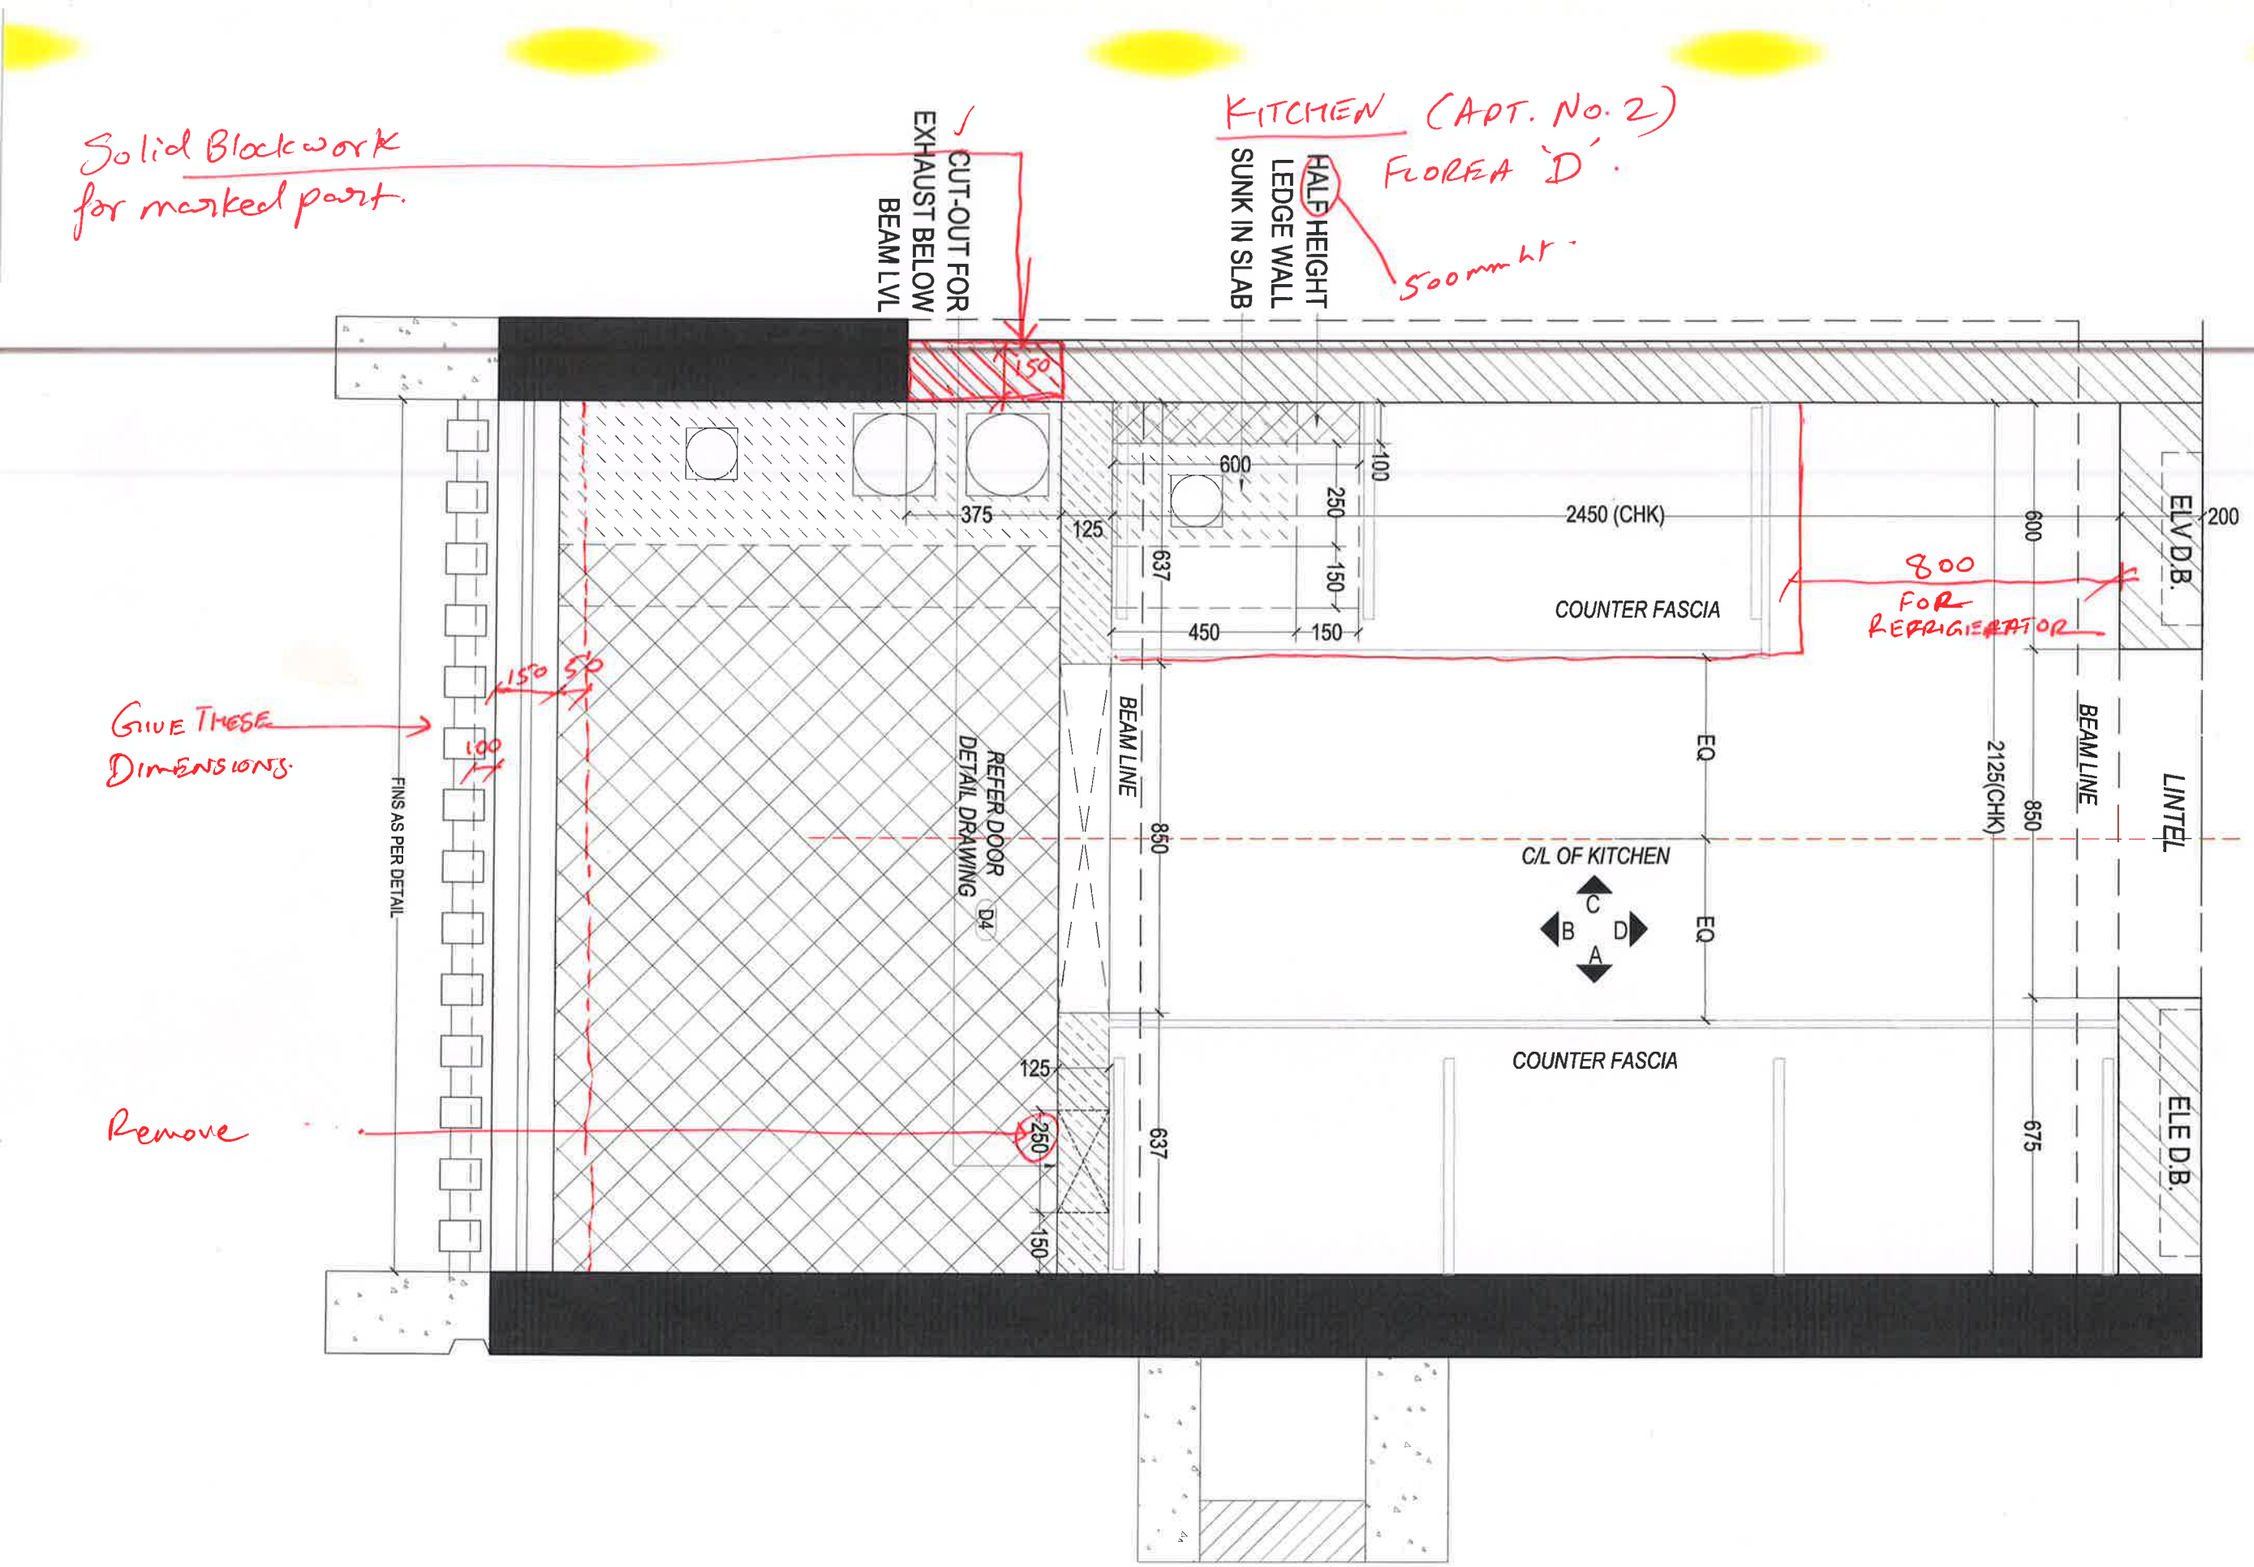

CIVIL LAYOUT

THIS BASE PLAN IS FOR APT. NO. 2 (2 BHIC)

↓

NEED TO USE CORRECT PLAN FOR APT. NO. 1

LABEL N.TRAP BELOW PLATFORM. & A&SO GIVE DIM' LOCATION.

LABEL BOTTLE TRAP BELOW SINK. IT WILL BE IN UPVC & WILL BE DIFF. FROM THE ONE USED IN TOILETS.


17/9/19 (2)

LABEL TAP FIXTURE

SHIFT WASHING MACHINE CLASHING WITH PIPES.

CHECK & MATCH TRANSPERANCY.

REMOVE STONE JAMB. (NOT USED IN CASA)

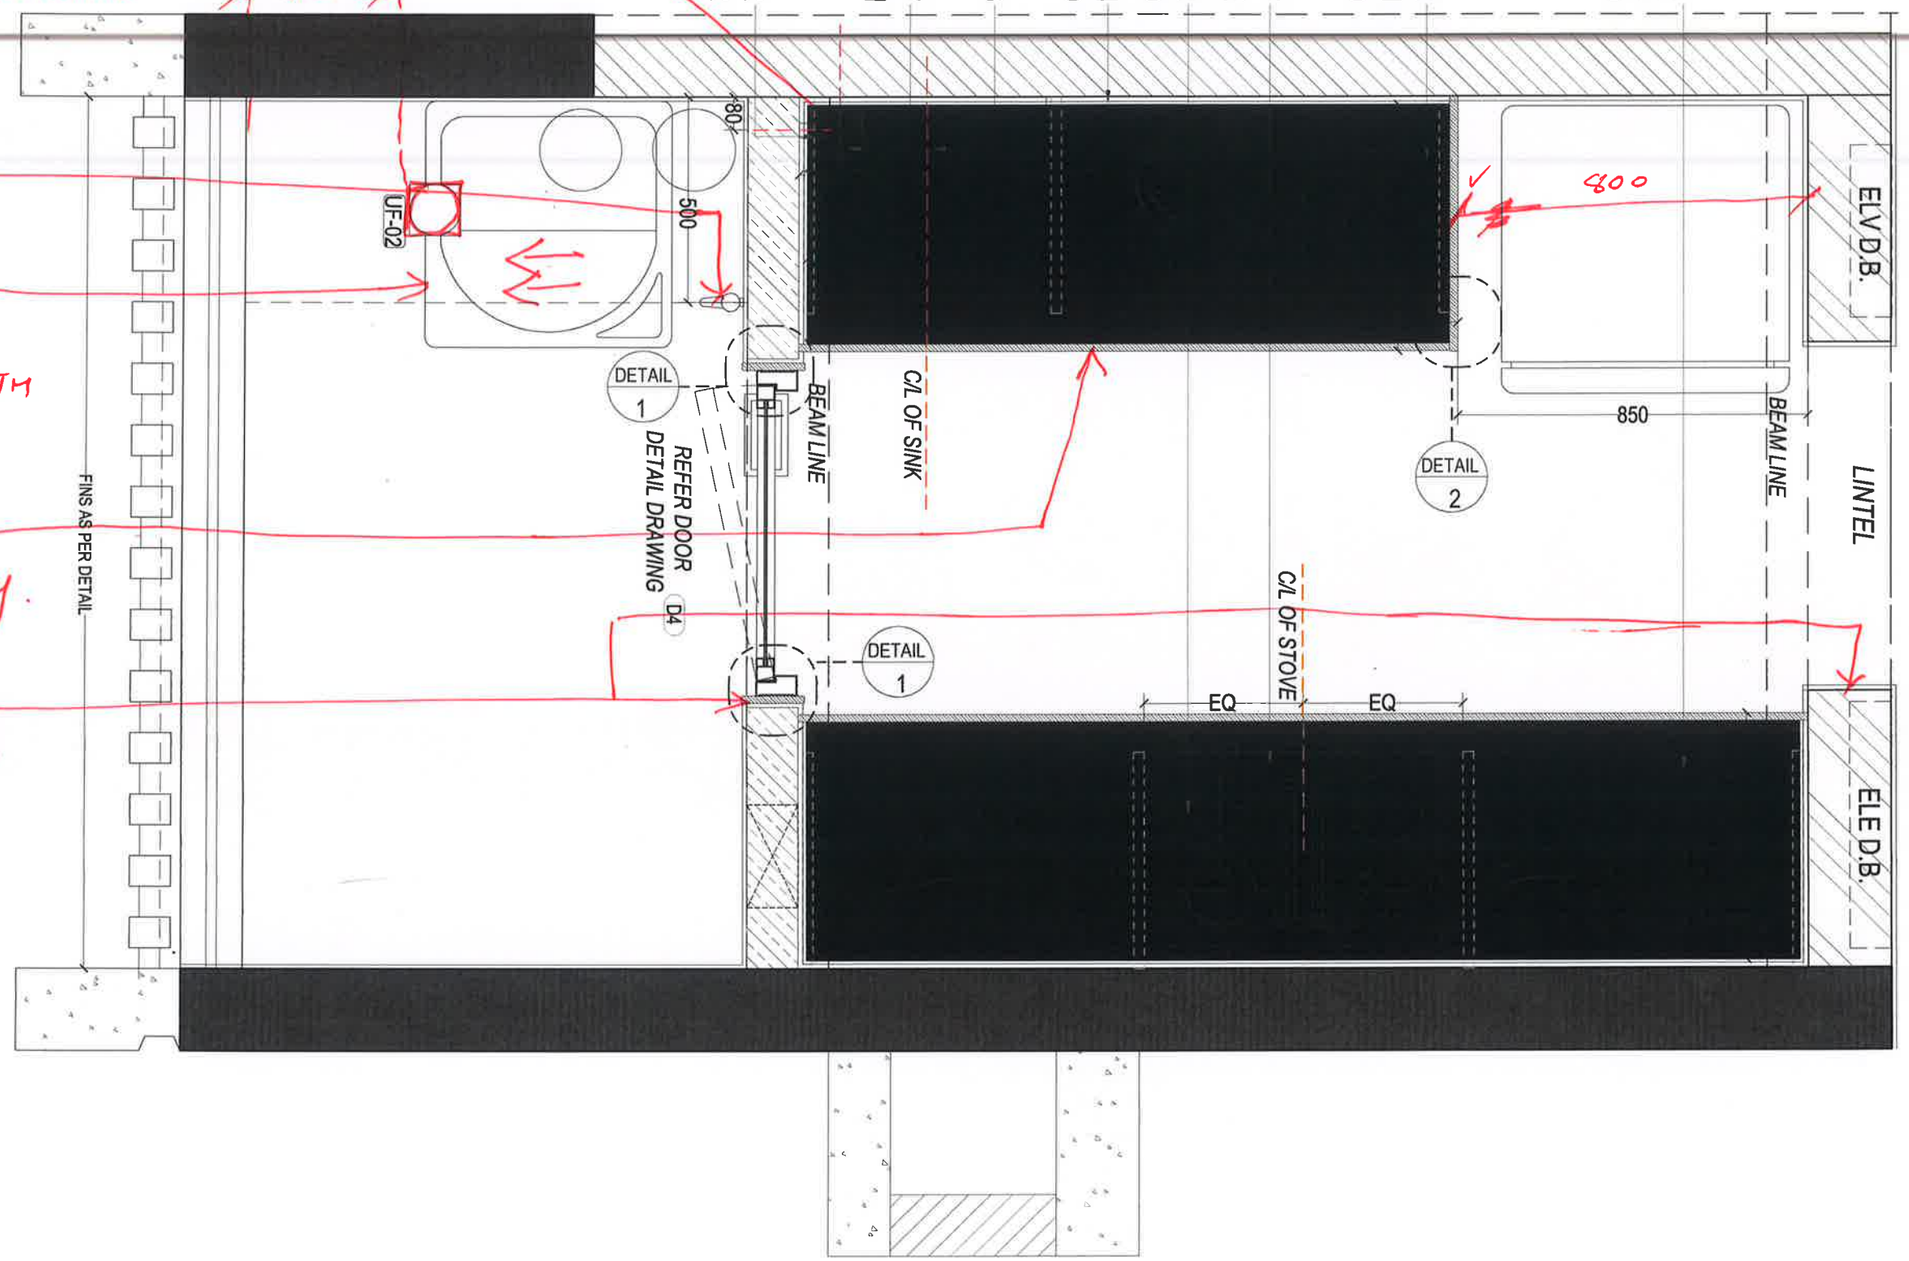

FIXTURE LAYOUT


17/9/19 (3)

A CUT OUT IN THE CENTRE OF THE TILE WILL CAUSE BREAKING OF TILE & THE CRACK WILL ALWAYS BE SEEN.

AS PER PROPOSED LAYOUT THE COMPLETE REMAINDER TILE TO DROP BY 10 mm.

GIVE TILE NOMENCLATURE.

SKIRTING IN TILE.

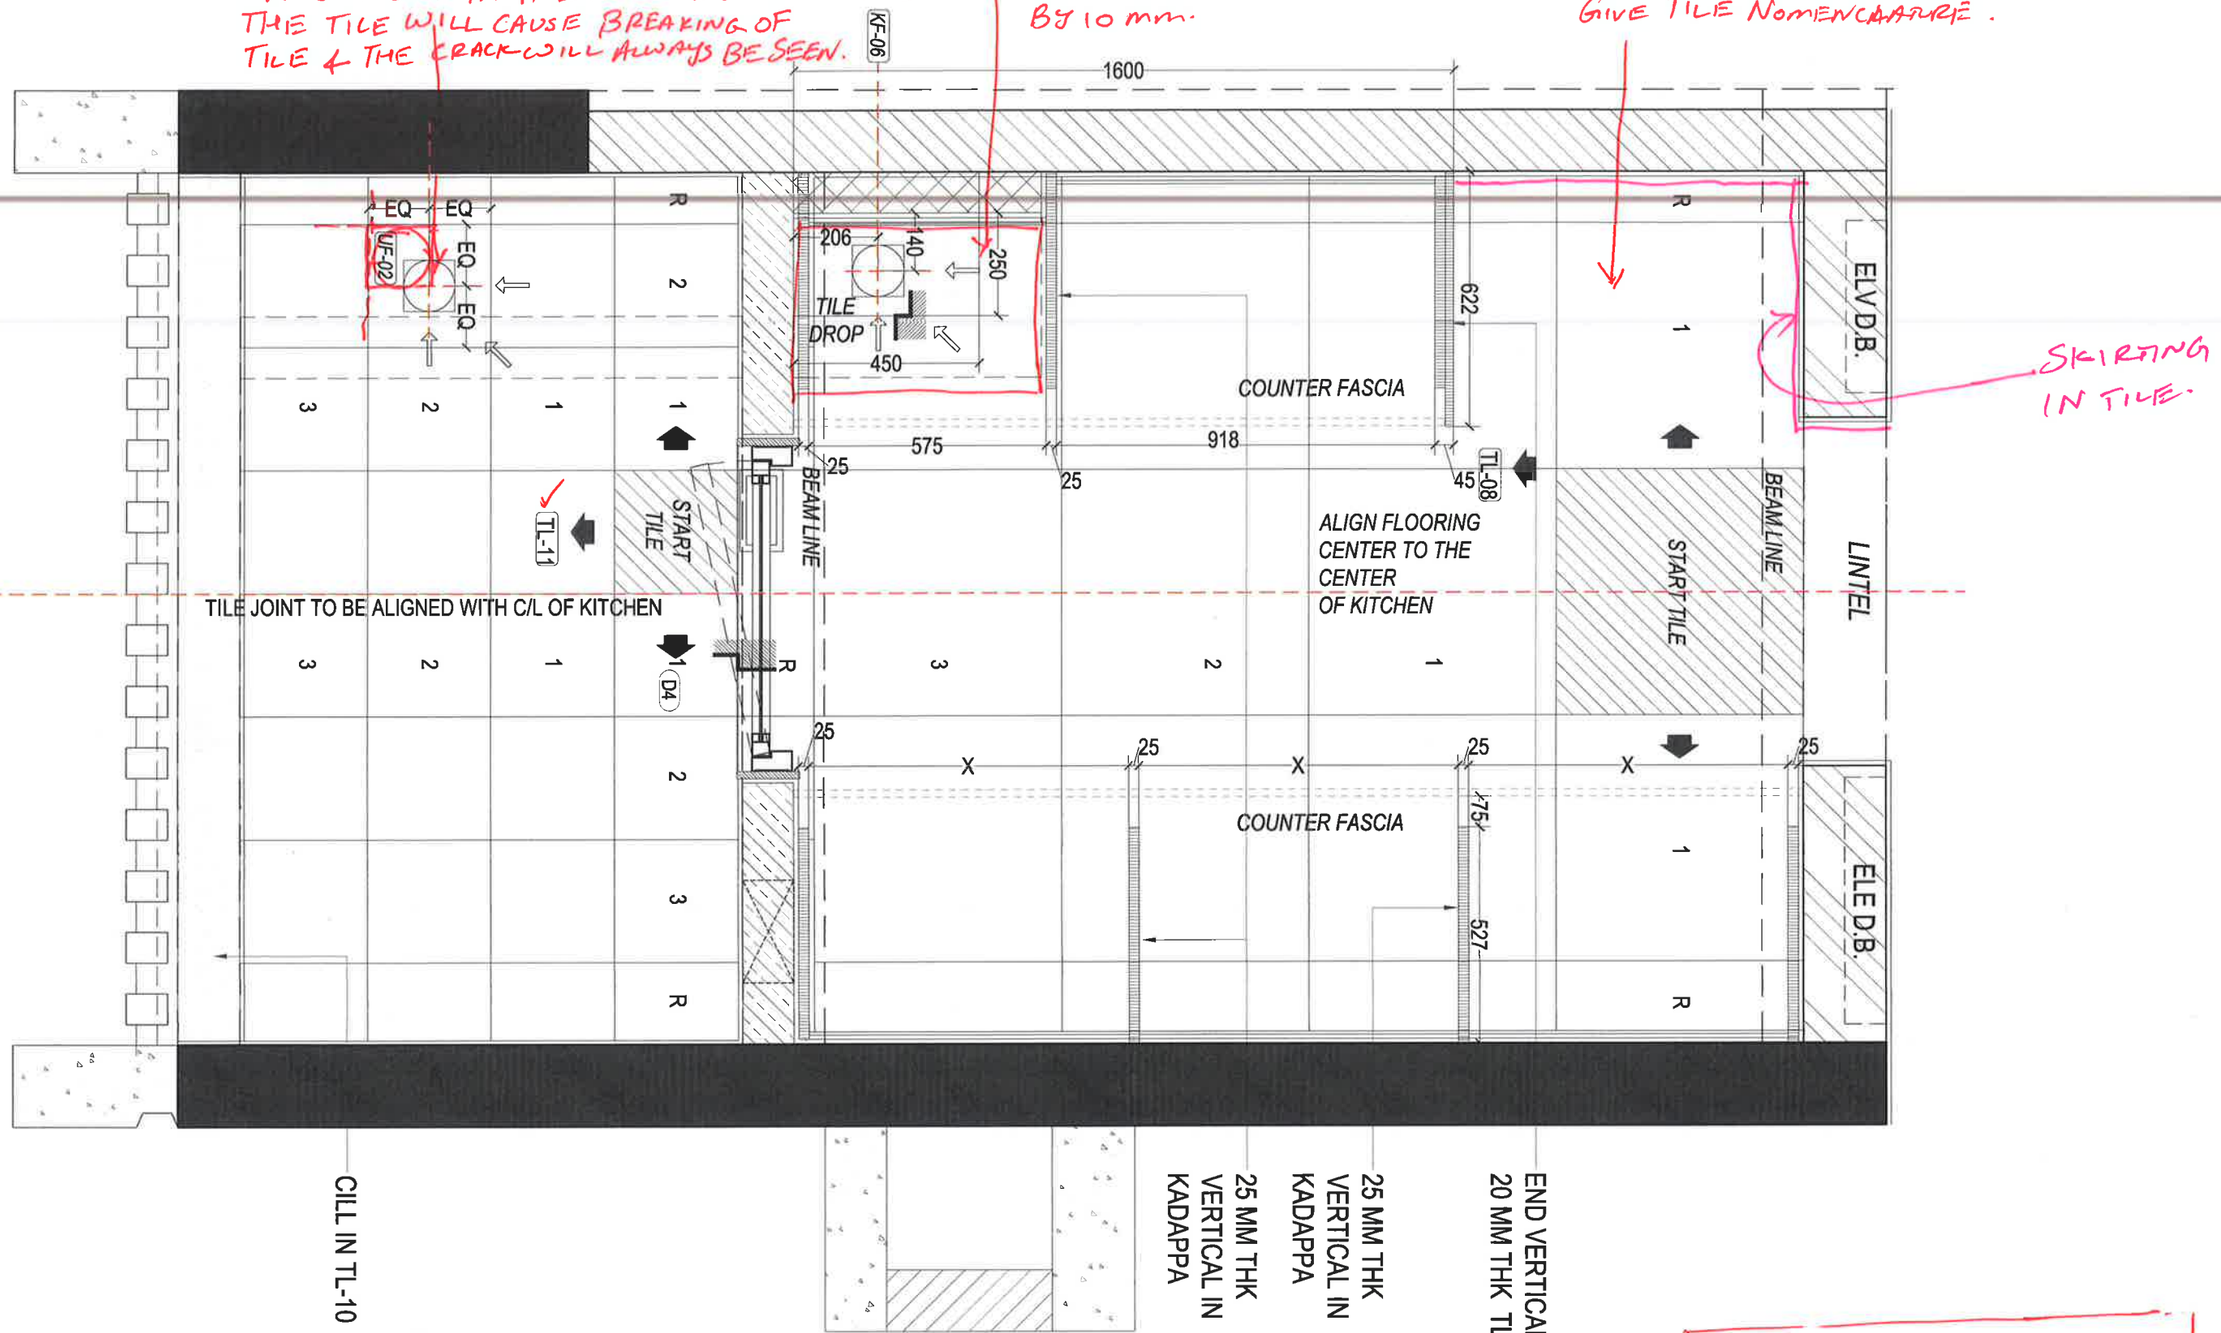

FLOORING LAYOUT


FOR FLOORING LAYOUT (TILES) KINDLY REFER OUR MAIL DATED 17/9/19.

17/9/19. (4)

KITCHEN (APARTMENT No. 2)
FLOREA 'D'.

THIS WILL GO BEHIND THE PIPES.


ALIGN WITH TILE JOINT.

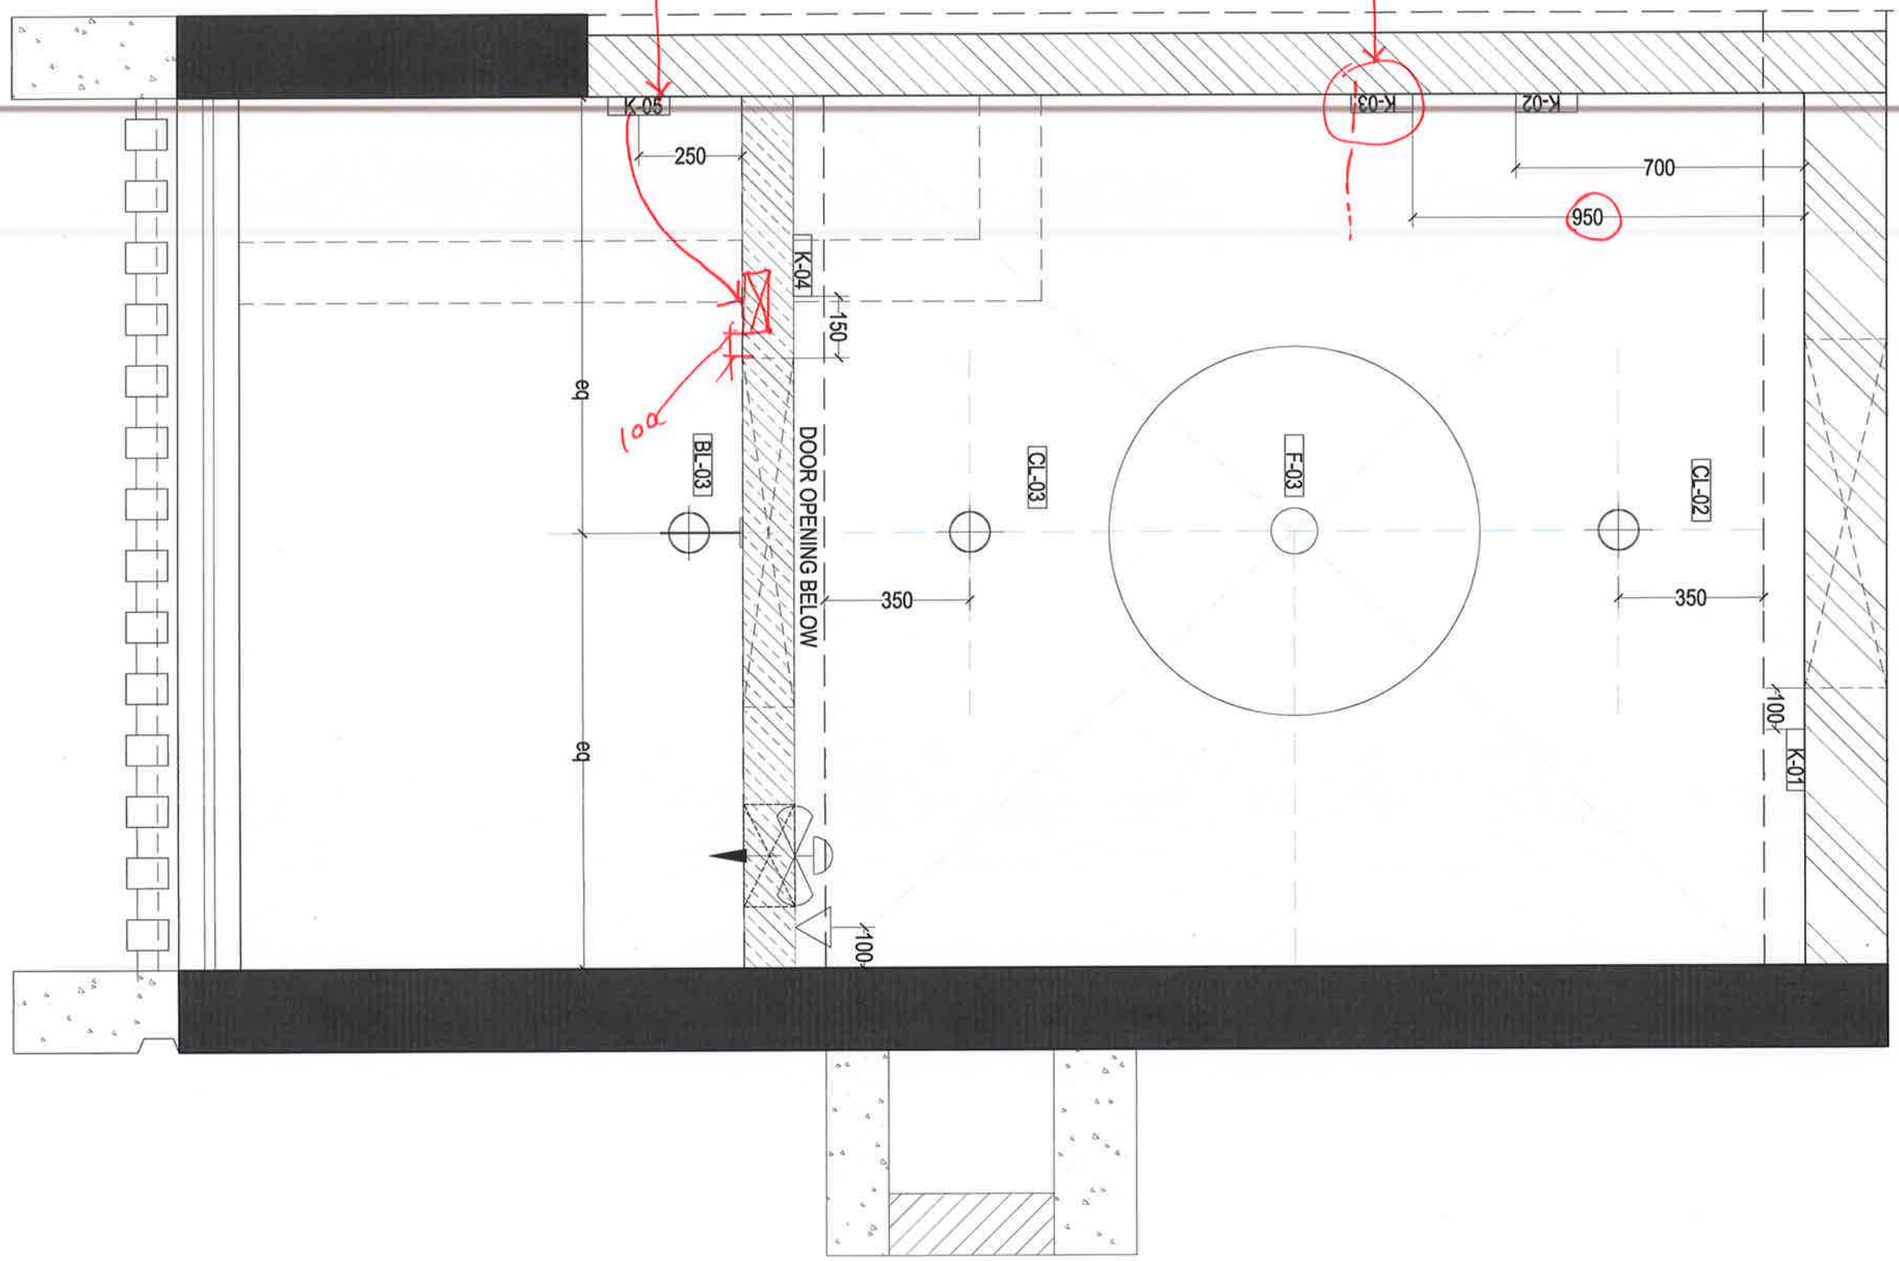

R.C.P LAYOUT

KITCHEN (APT NO. 2)
FLOREA 'D'


17/9/19 (5)

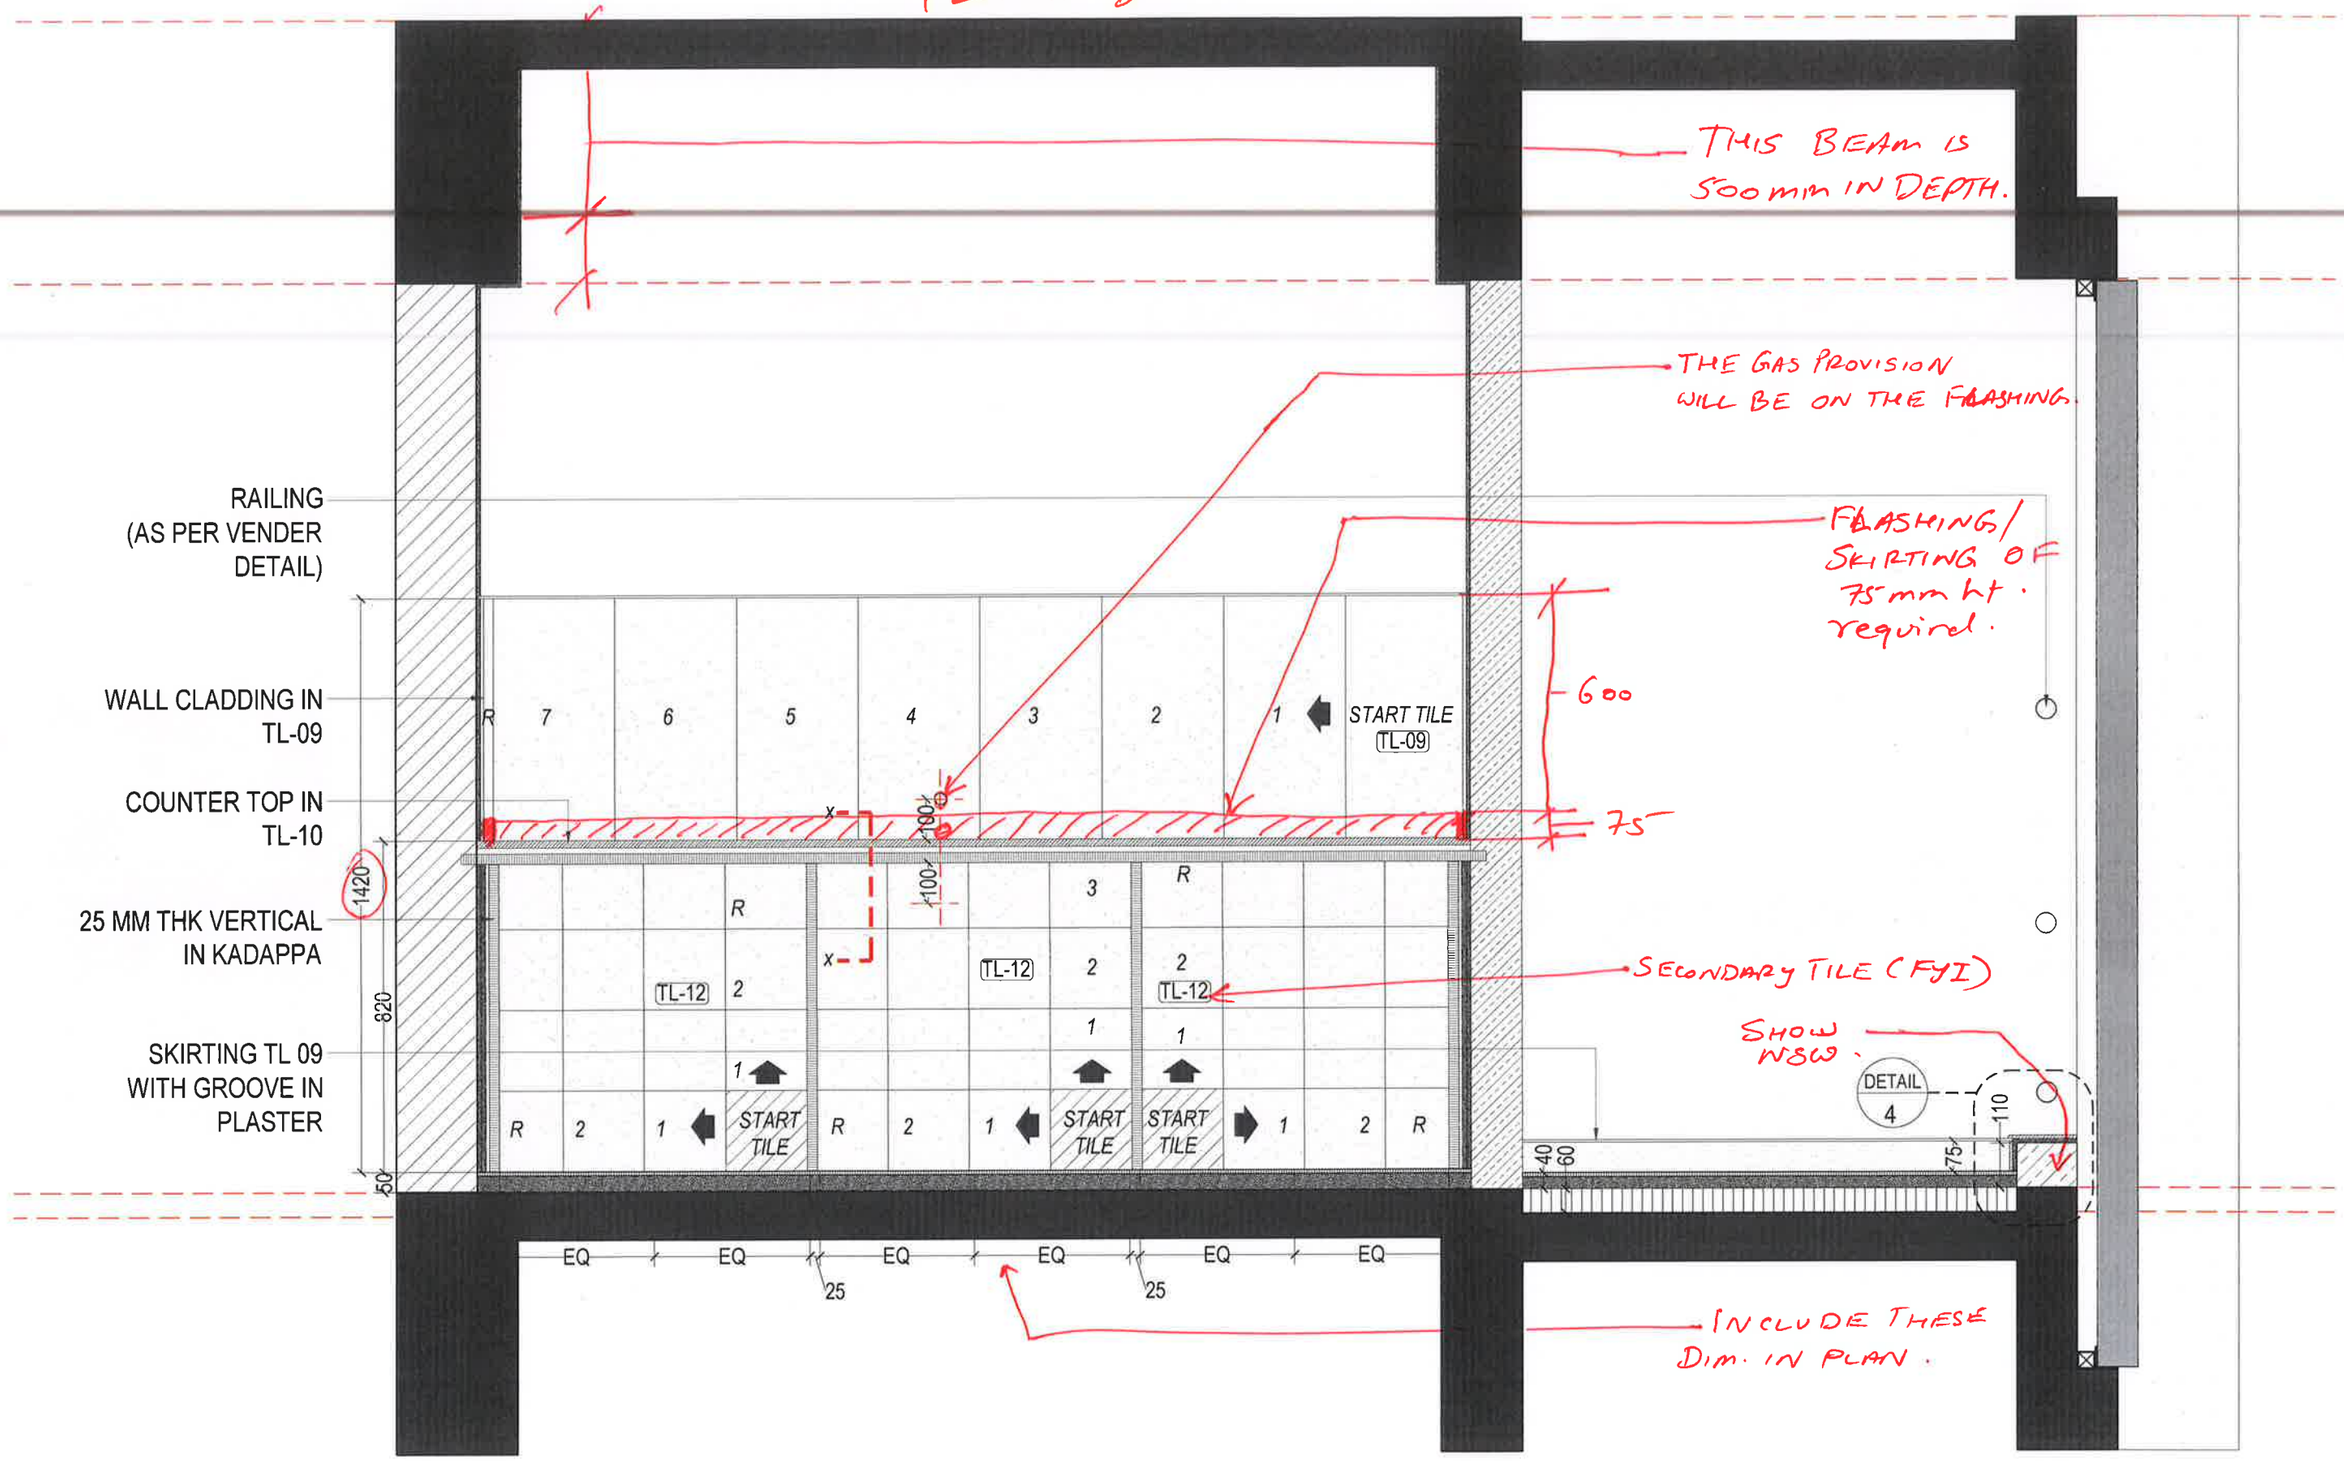

ELEVATION - A

7/9/19 (6)

KITCHEN (APT. NO. 2)
FLOREA 'D'.

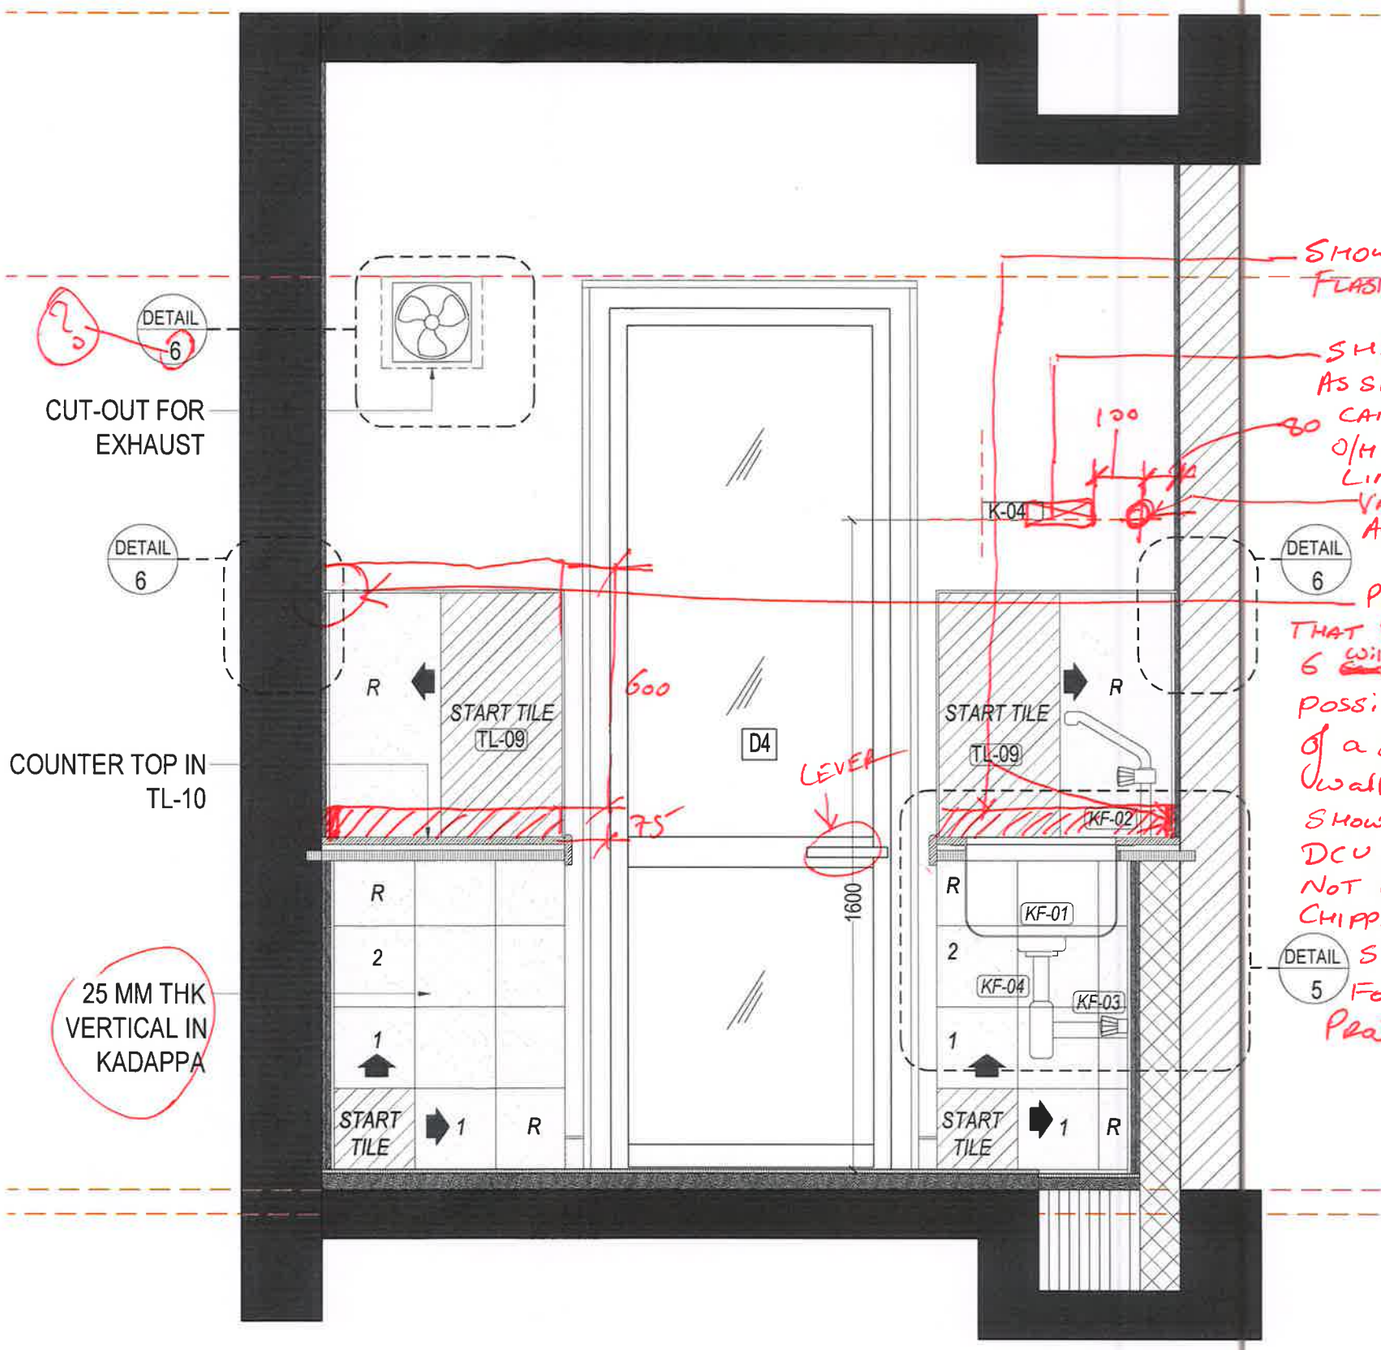

ELEVATION - B

KITCHEN (APT. NO. 2)
FLOREA 'D'.

17/8/18 (7)

BEAM DEP
IS 500(300W)
& DROP PARDI

500
150
200

ALUMINUM GLASS DOOR REFER DOOR DETAIL

FINS AS PER APPROVED VENDOR DETAIL

COUNTER FASCIA IN 18 MM THK TL-10 25 MM THK VERTICAL IN KADAPPA

SKIRTING TL 09 WITH GROOVE IN PLASTER

K-03 SB CAN BE ~~ALIGN~~ ALIGNED WITH TILE JOINT.

WASHING MACHINE

SHIFT.

UF-01

KF-02

KF-01

KF-04

K-03

K-02

TL-09

TL-12

START TILE

REFRIGERATOR

NSW

DETAIL 4

910

1420

1250

900

820

80

800 FOR REFRIGERATOR

MENTION SKIRTING & ITS HT.

75


R 4 3 2 1

R 1 2

R 3 2 1

ELEVATION - C

17/9/18

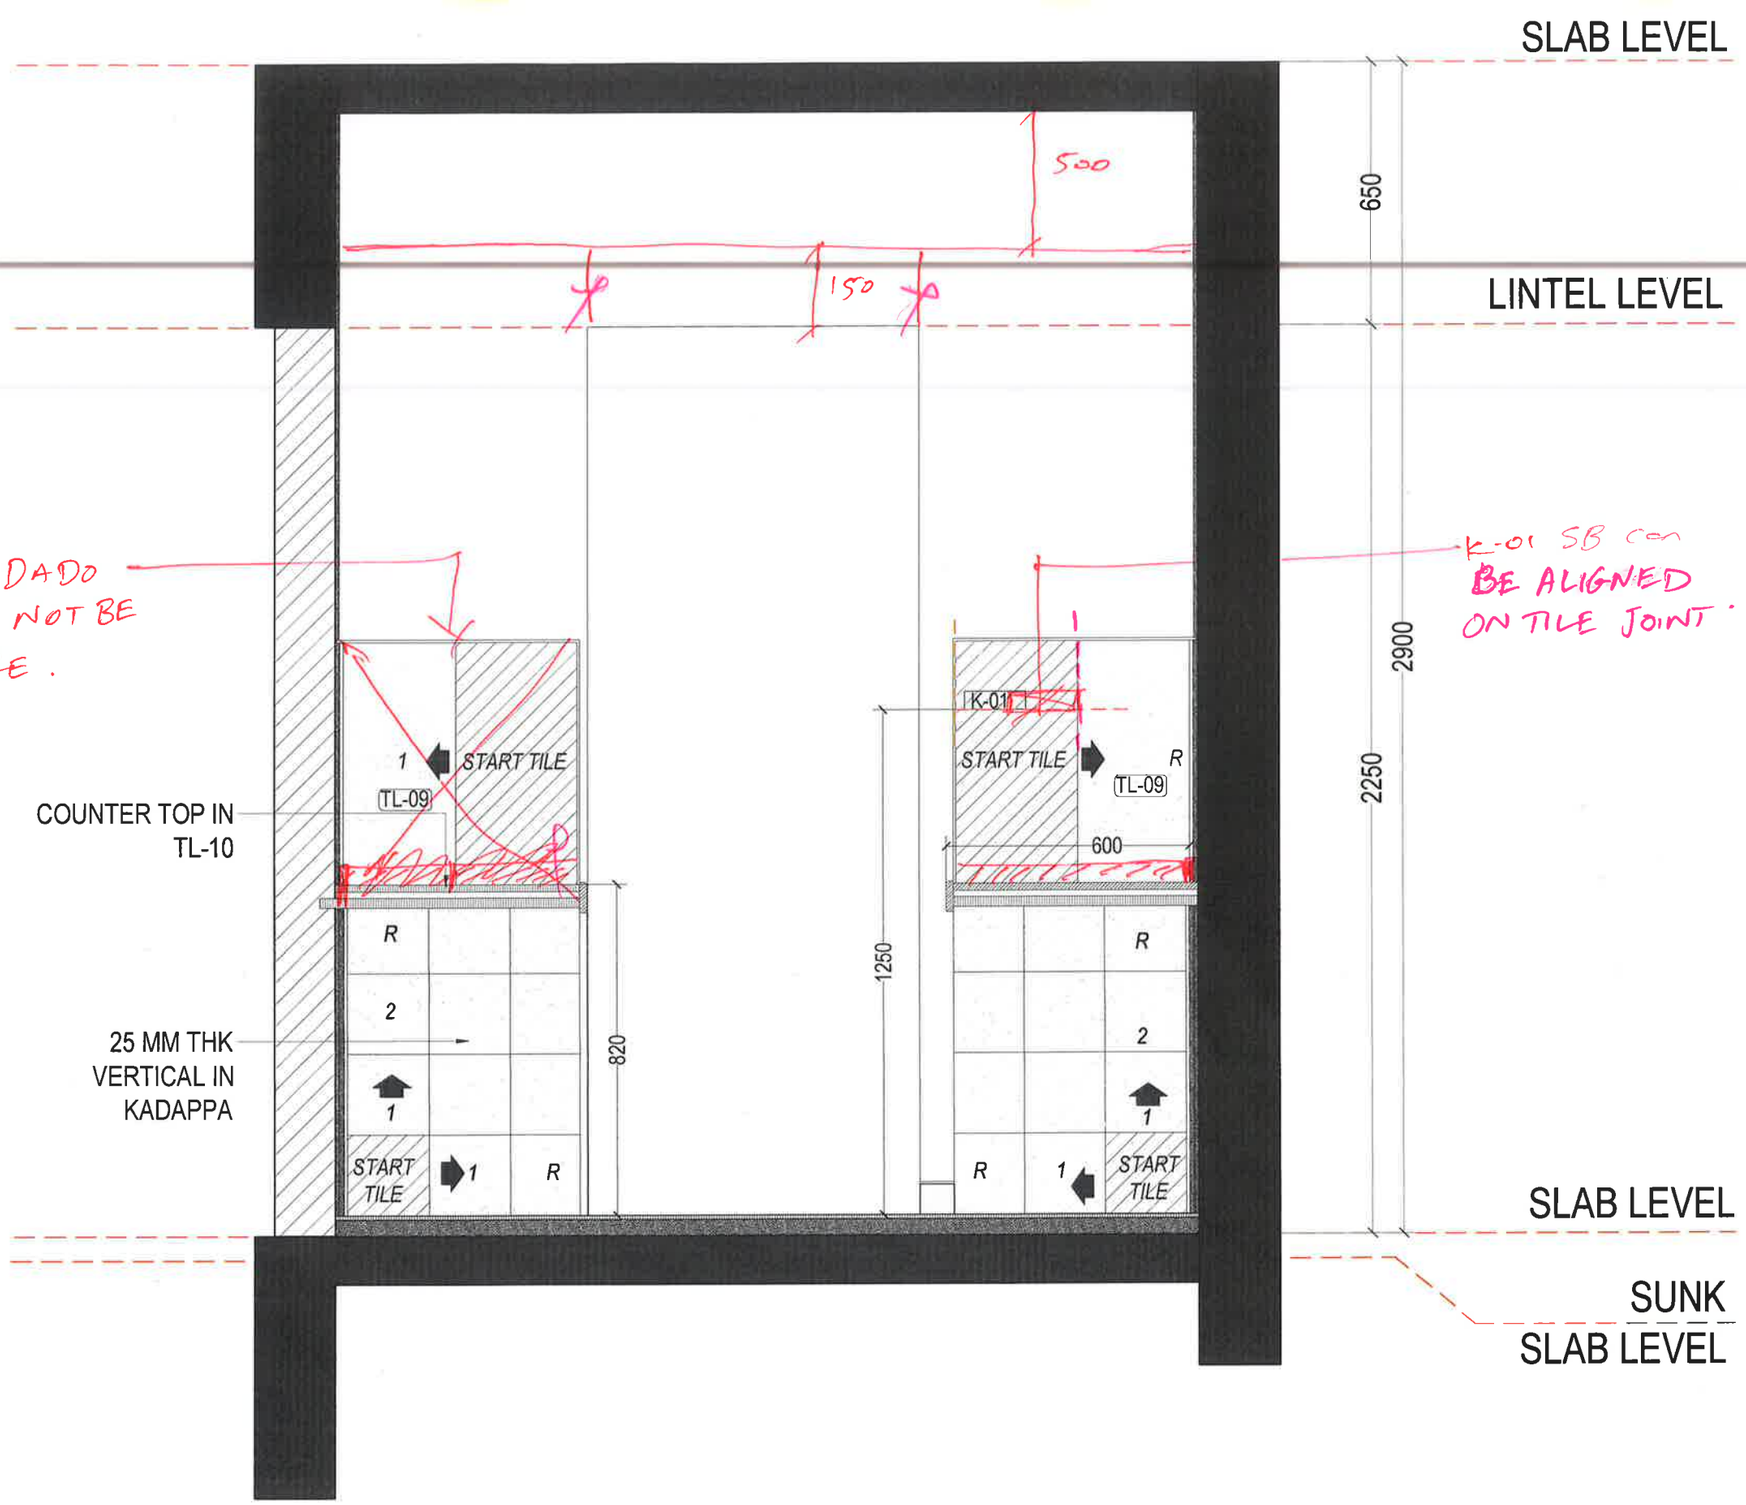

ELEVATION - D