

MASTER TOILET (APT. NO. 1)
FLOREA 'D'

17/9/19 (1)
PLANS
LINEOUT & C.P/SN

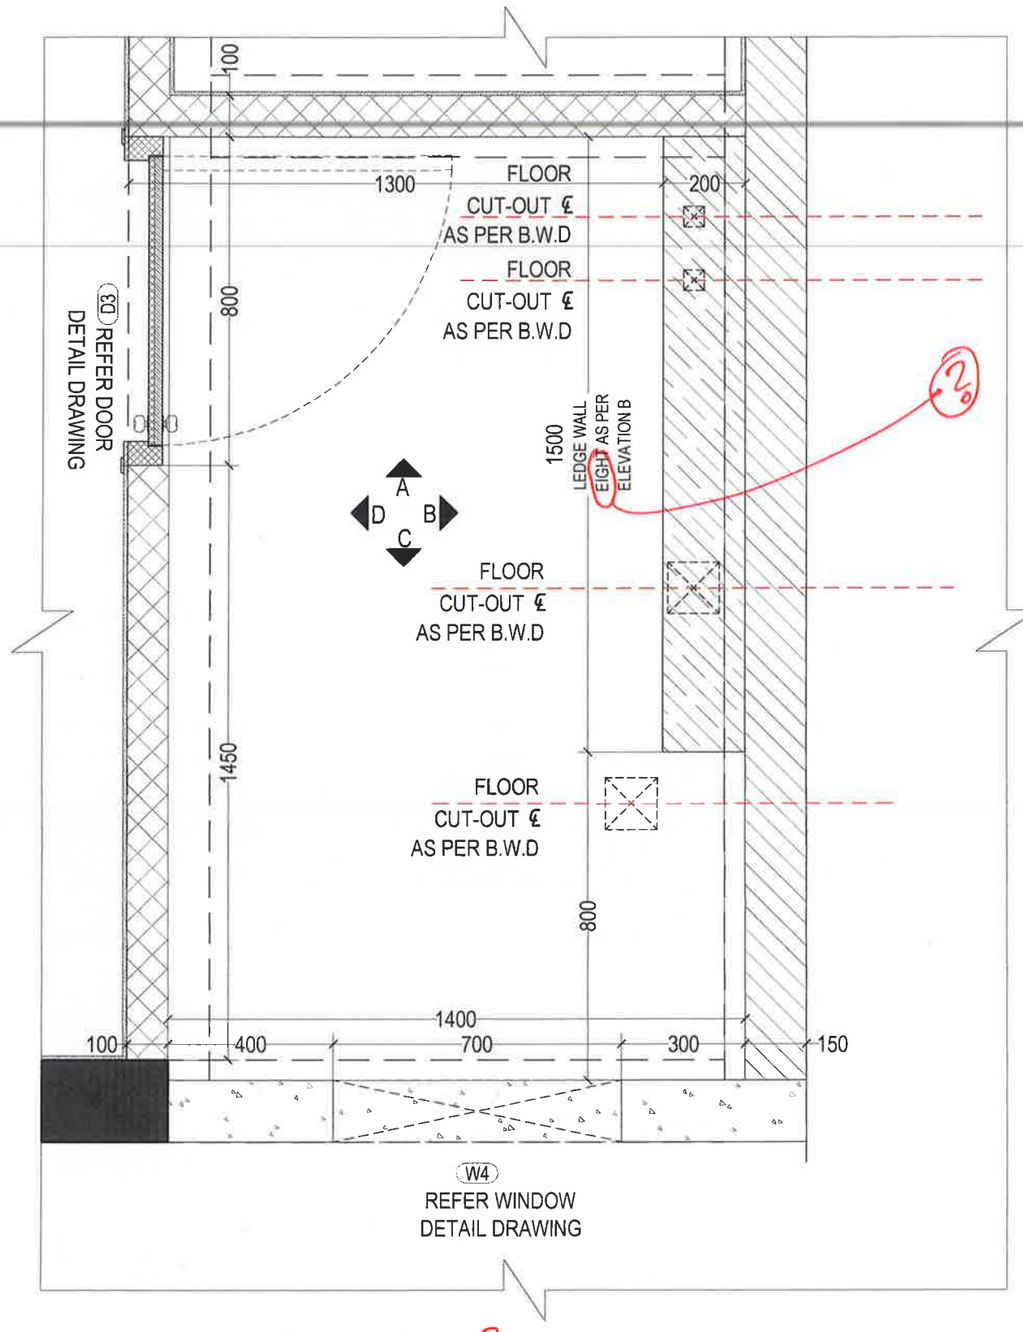

(2)

PLAN TITLE.

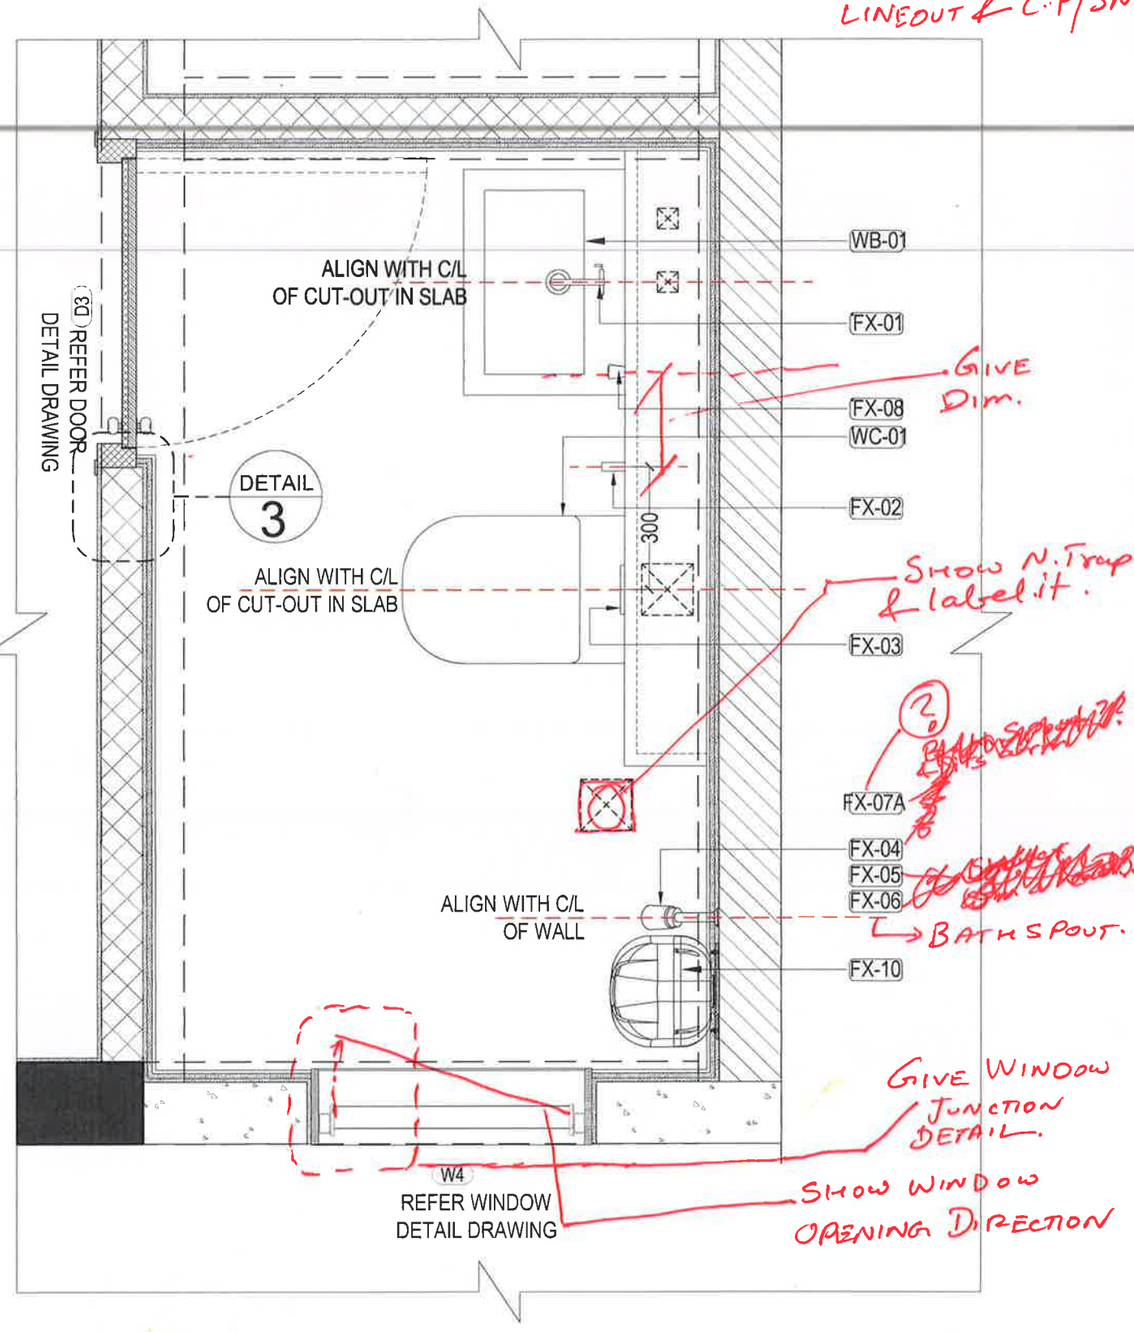

GIVE DIM.

SHOW N.TRAP & LABEL IT.

(2) BATH SPOUT.

GIVE WINDOW JUNCTION DETAIL.

SHOW WINDOW OPENING DIRECTION


17/9/19 (2)

PLANS

TILING & FALSE CEILING.

MASTER TOILET (Apt. No. 1)


FLOREA 'D'.

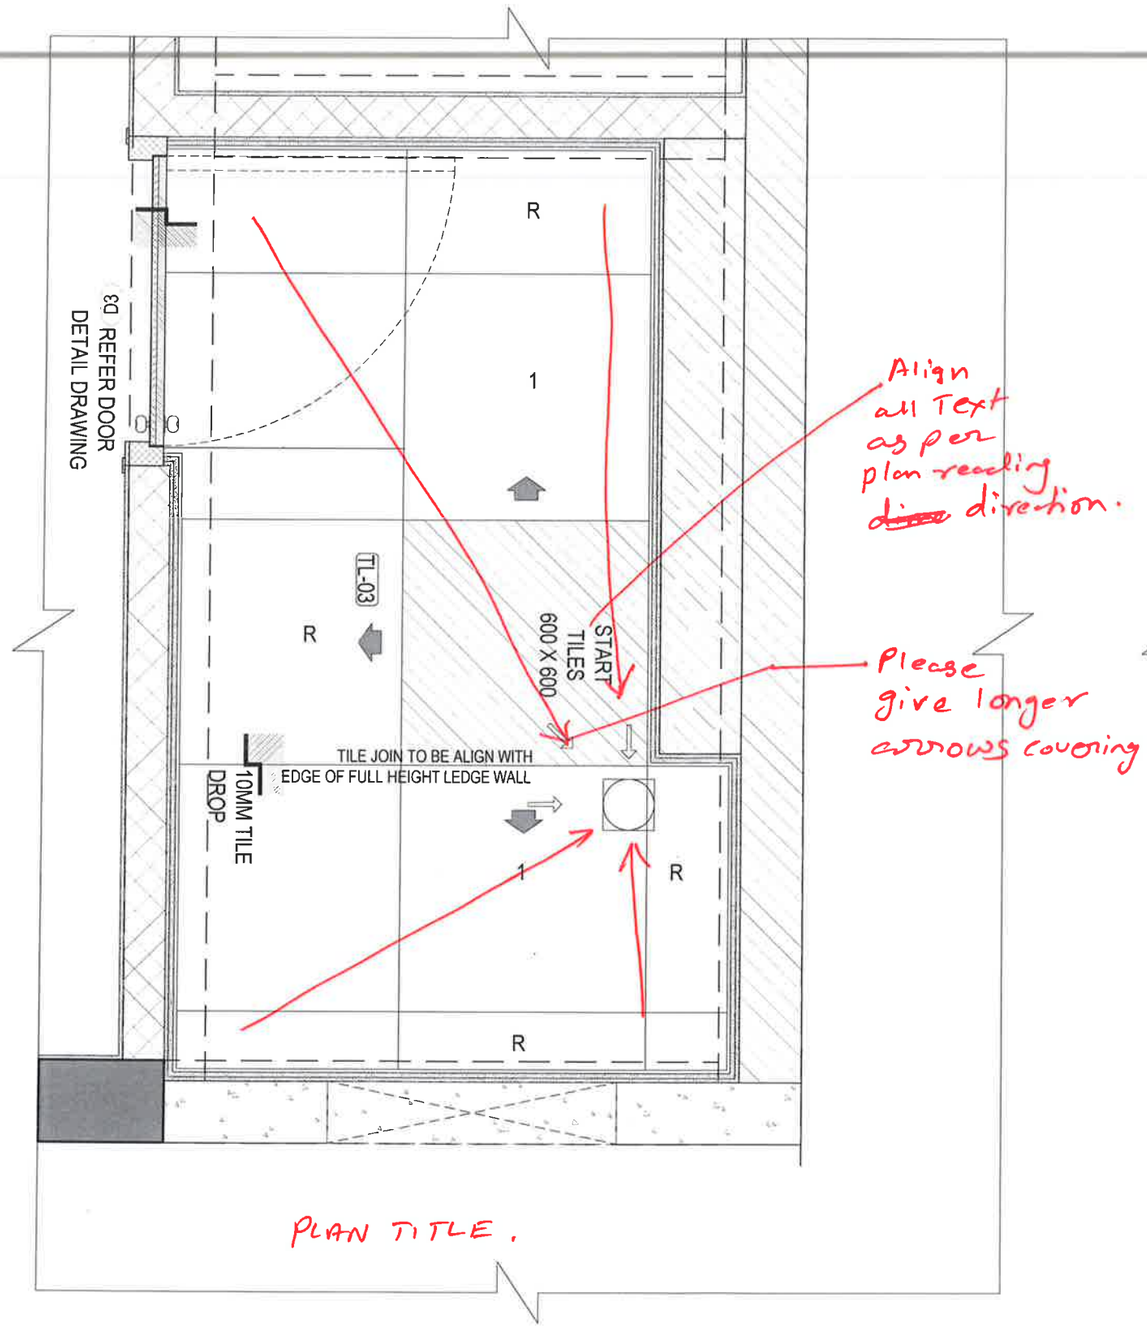

Align all Text as per plan reading direction.

Please give longer arrows covering

PLAN TITLE.

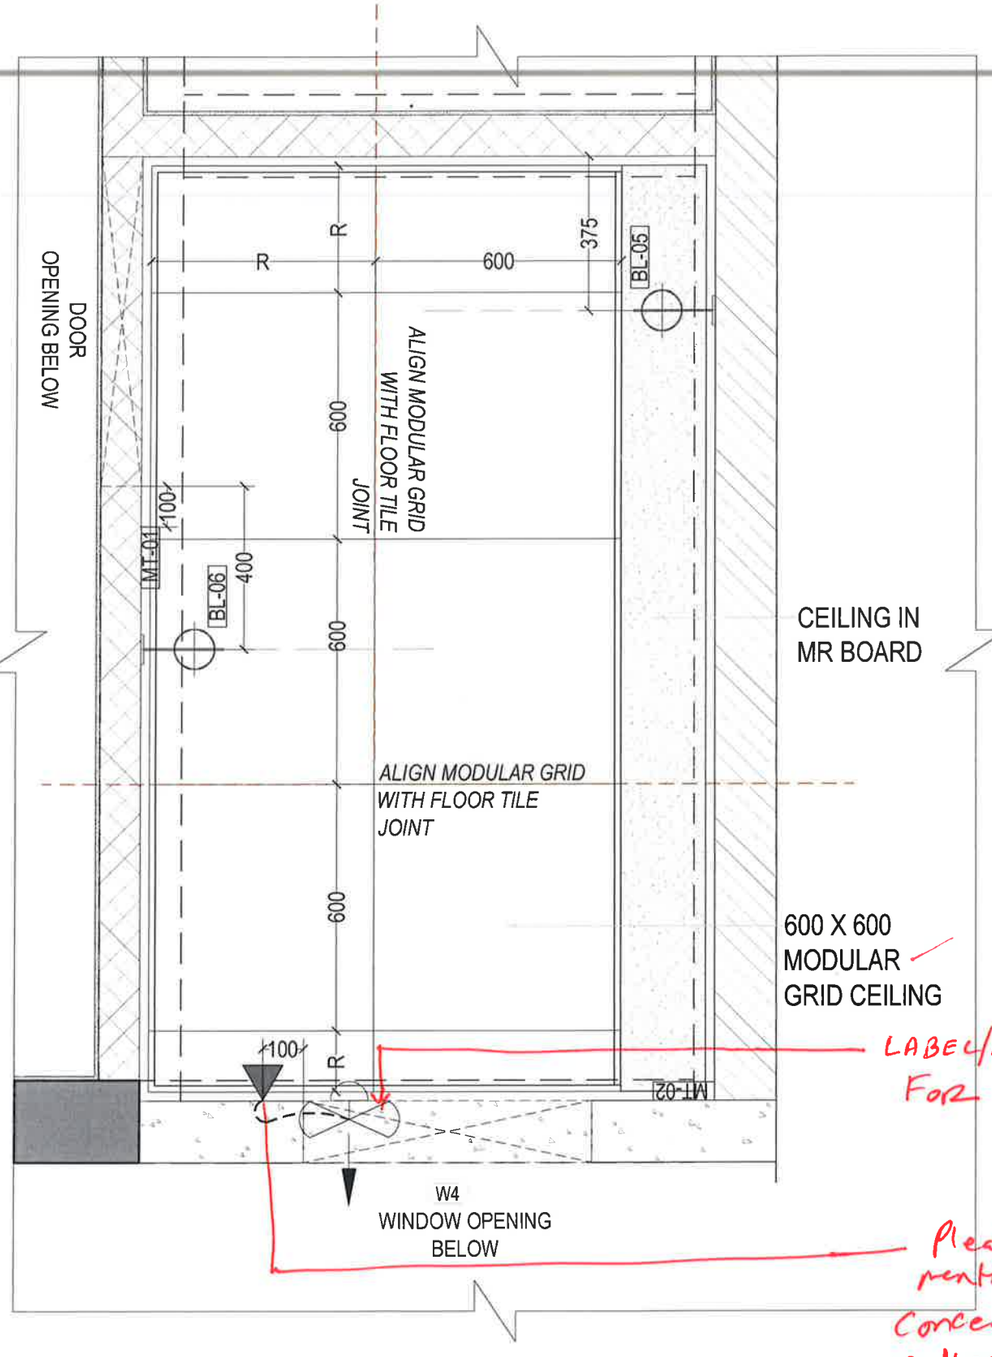

LABEL/NOMENCLATURE FOR EXHAUST FAN.

Please mention concealed wall rose in this dwg.

MASTER TOILET (Apt. No. 1)

FLOREA 'D'

17/9/19 SECTIONS CHECK. (3)

SHOW LIGHT POINT EITHER on Tile joint OR W.B Center.

WASH BASIN TO BE WITHOUT HALF PEDESTAL
THERE WILL BE A BOTTLE TRAP BELOW.

DETAIL 1

DETAIL 7

DETAIL 4

DETAIL 8

DETAIL 2

DETAIL 6

FALSE CEILING

BAND IN PUNNING AND PAINT FINISH

175

R

TL-01

FX-05

FX-01

WB-01

FX-08

FX-04

FX-10

GEYSER

BL-S

W4

EQ

FX-03

FX-02

FX-07A

WC-01

FX-06

START TILE 600 X 300

TOP OF LEDGE WALL [FINISHED]

TOP OF WASH BASIN

TOP OF WC

850

400

2015

1090

620

High lighter Tile
Regular Dado Tile

WHAT IS THE SCHEME?
MONOLITH?

? Remove

LABEL LEDGE TOP STONE (Nomenclature)

Do not SHOW PEDESTAL

Why Hatch? Nothing visible

INSTEAD OF HAND SHOWER THERE WILL BE A BATH SPOUT.

Geyser inlet Double SHOW ON TILE JOINT

SHOW N.S.W.

ALIGN TILE EDGE WITH FLOORING EDGE

ALIGN WB WITH CENTER OF CUT-OUT IN SLAB

ALIGN OF DADO TILE JOINT

ALIGN WC WITH CENTER OF CUT-OUT IN SLAB

ALIGN DADO WITH TILE DROP IN FLOORING

ALIGN WITH CENTER OF WALL

SECTION A
SCALE @1:25

SECTION -B
SCALE @1:25

MASTER TOILET (APT-NO. 1)
FLOREA 'D'.


17/9/18 (4)
SECTIONS

THIS SB is in the NSW hence as per Elec. dwg 2100 is from SSL.
Please check

LIGHT POINT CAN BE TAKEN ON TILE JOINT. CHECK

THIS SB(MT01) CAN BE MATCHED WITH TILE JOINT. Check.


SLAB LEVEL
LINTEL LEVEL
SILL LEVEL
SLAB LEVEL
SUNK SLAB LEVEL

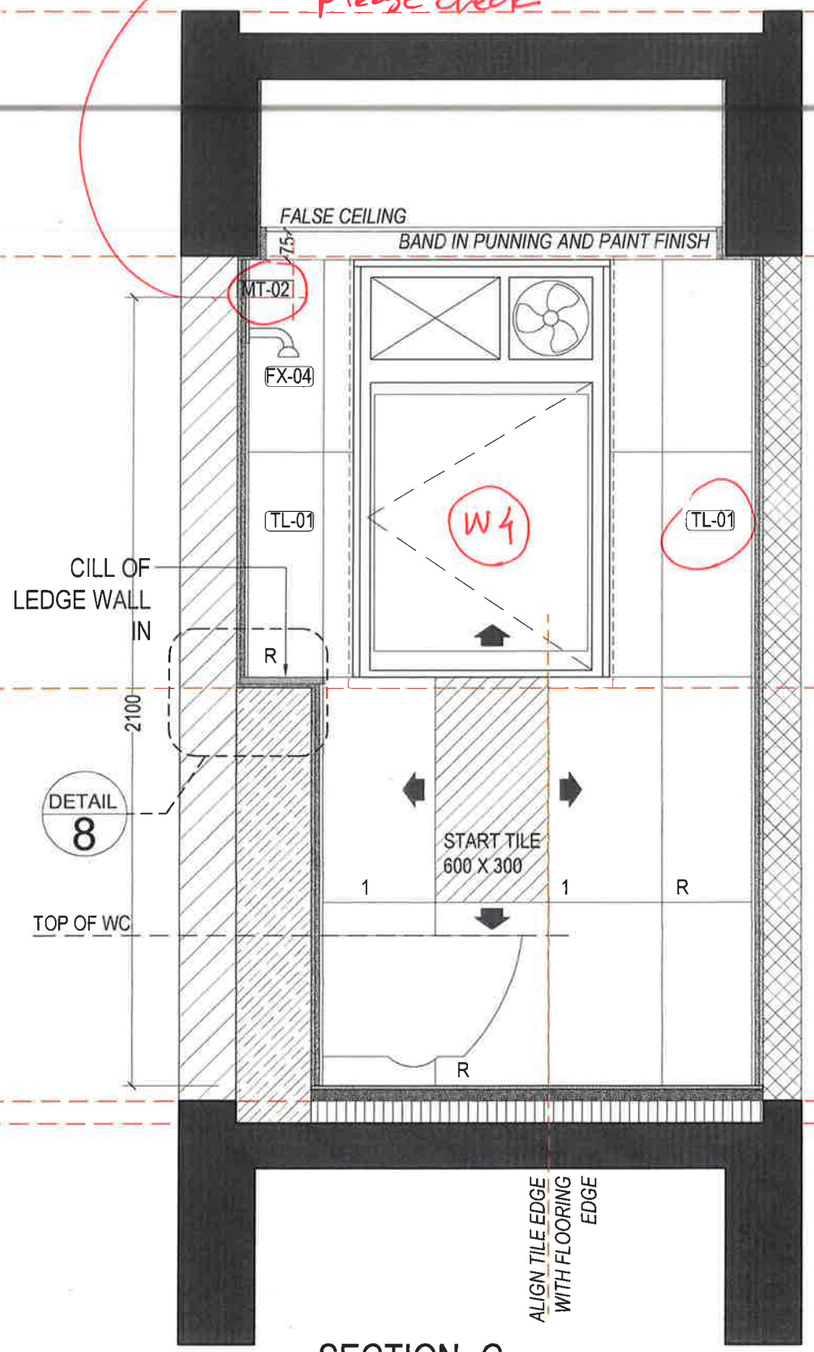

SECTION -C
SCALE @1:25

CAN THIS SECTION BE TAKEN FROM THE SHOWER AREA. TILES CAN BE COMPLETELY COVERED THEN.

SHOW NSW.

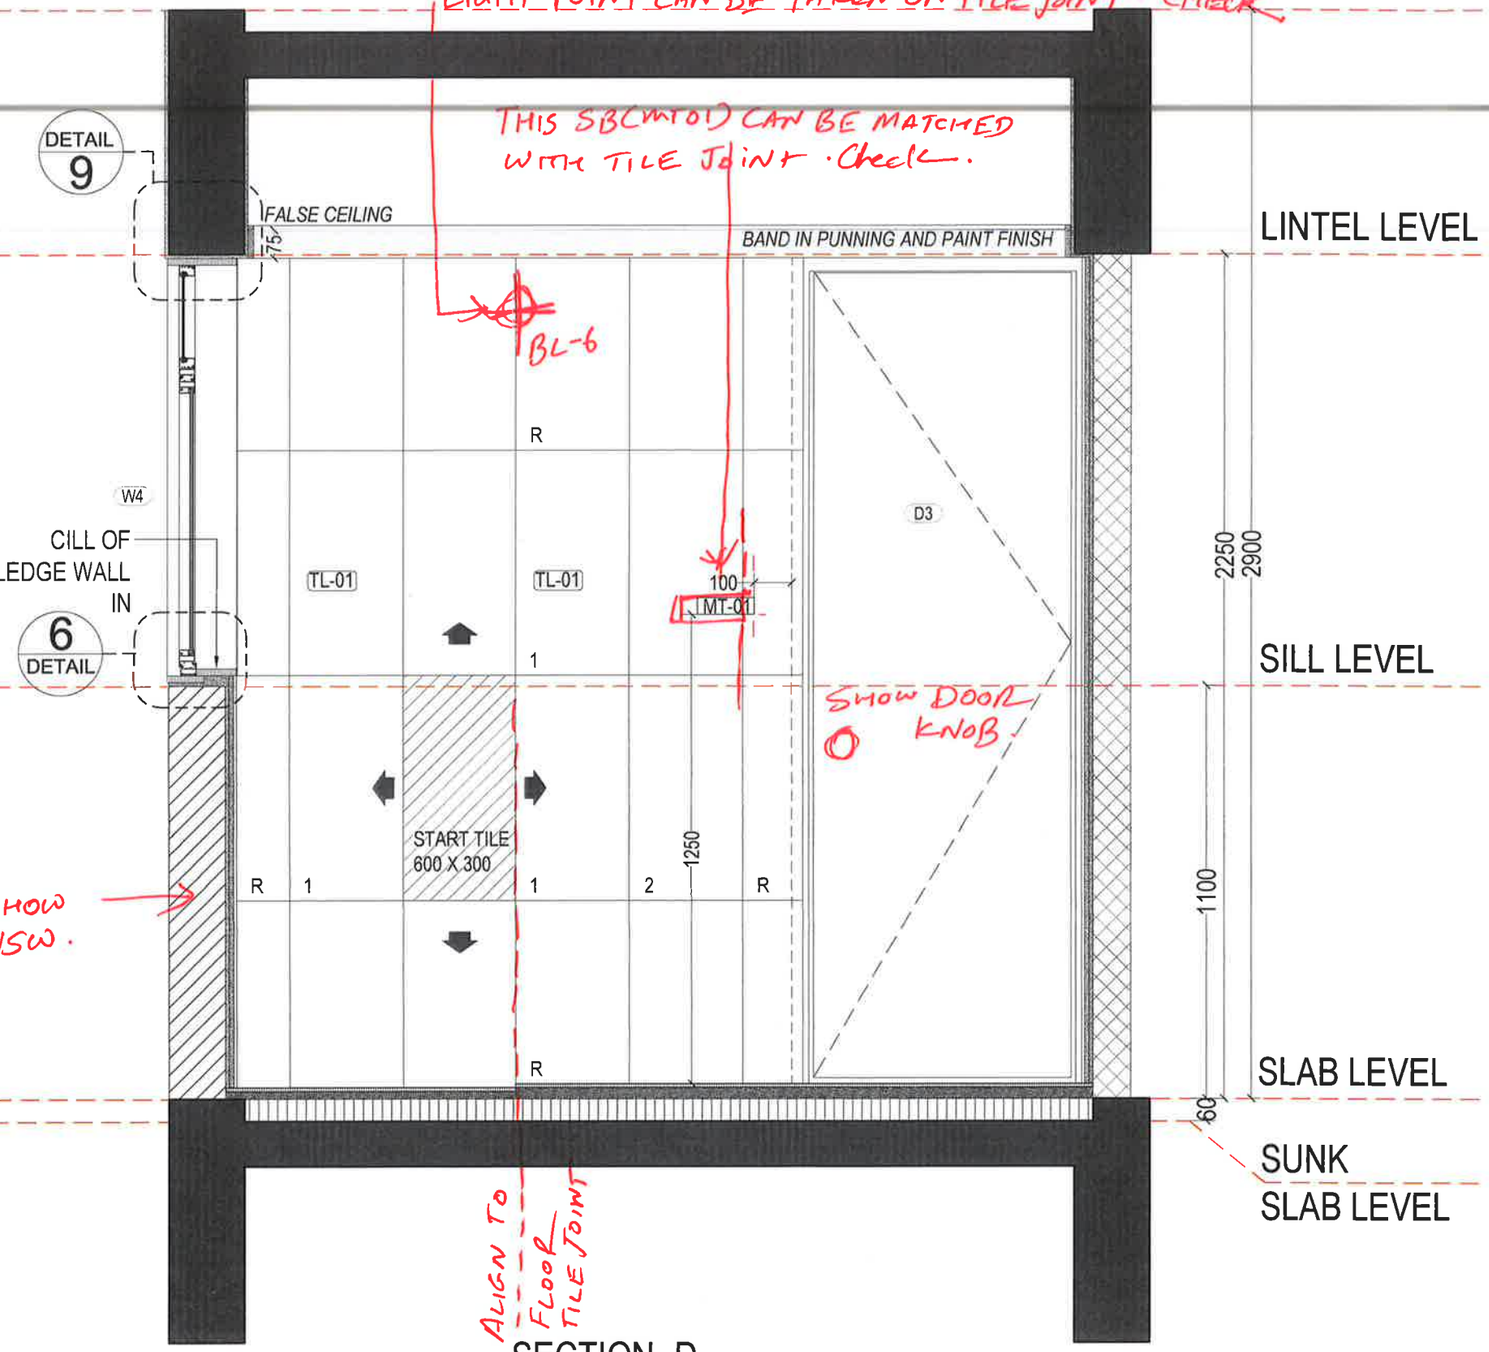

SECTION -D
SCALE @1:25