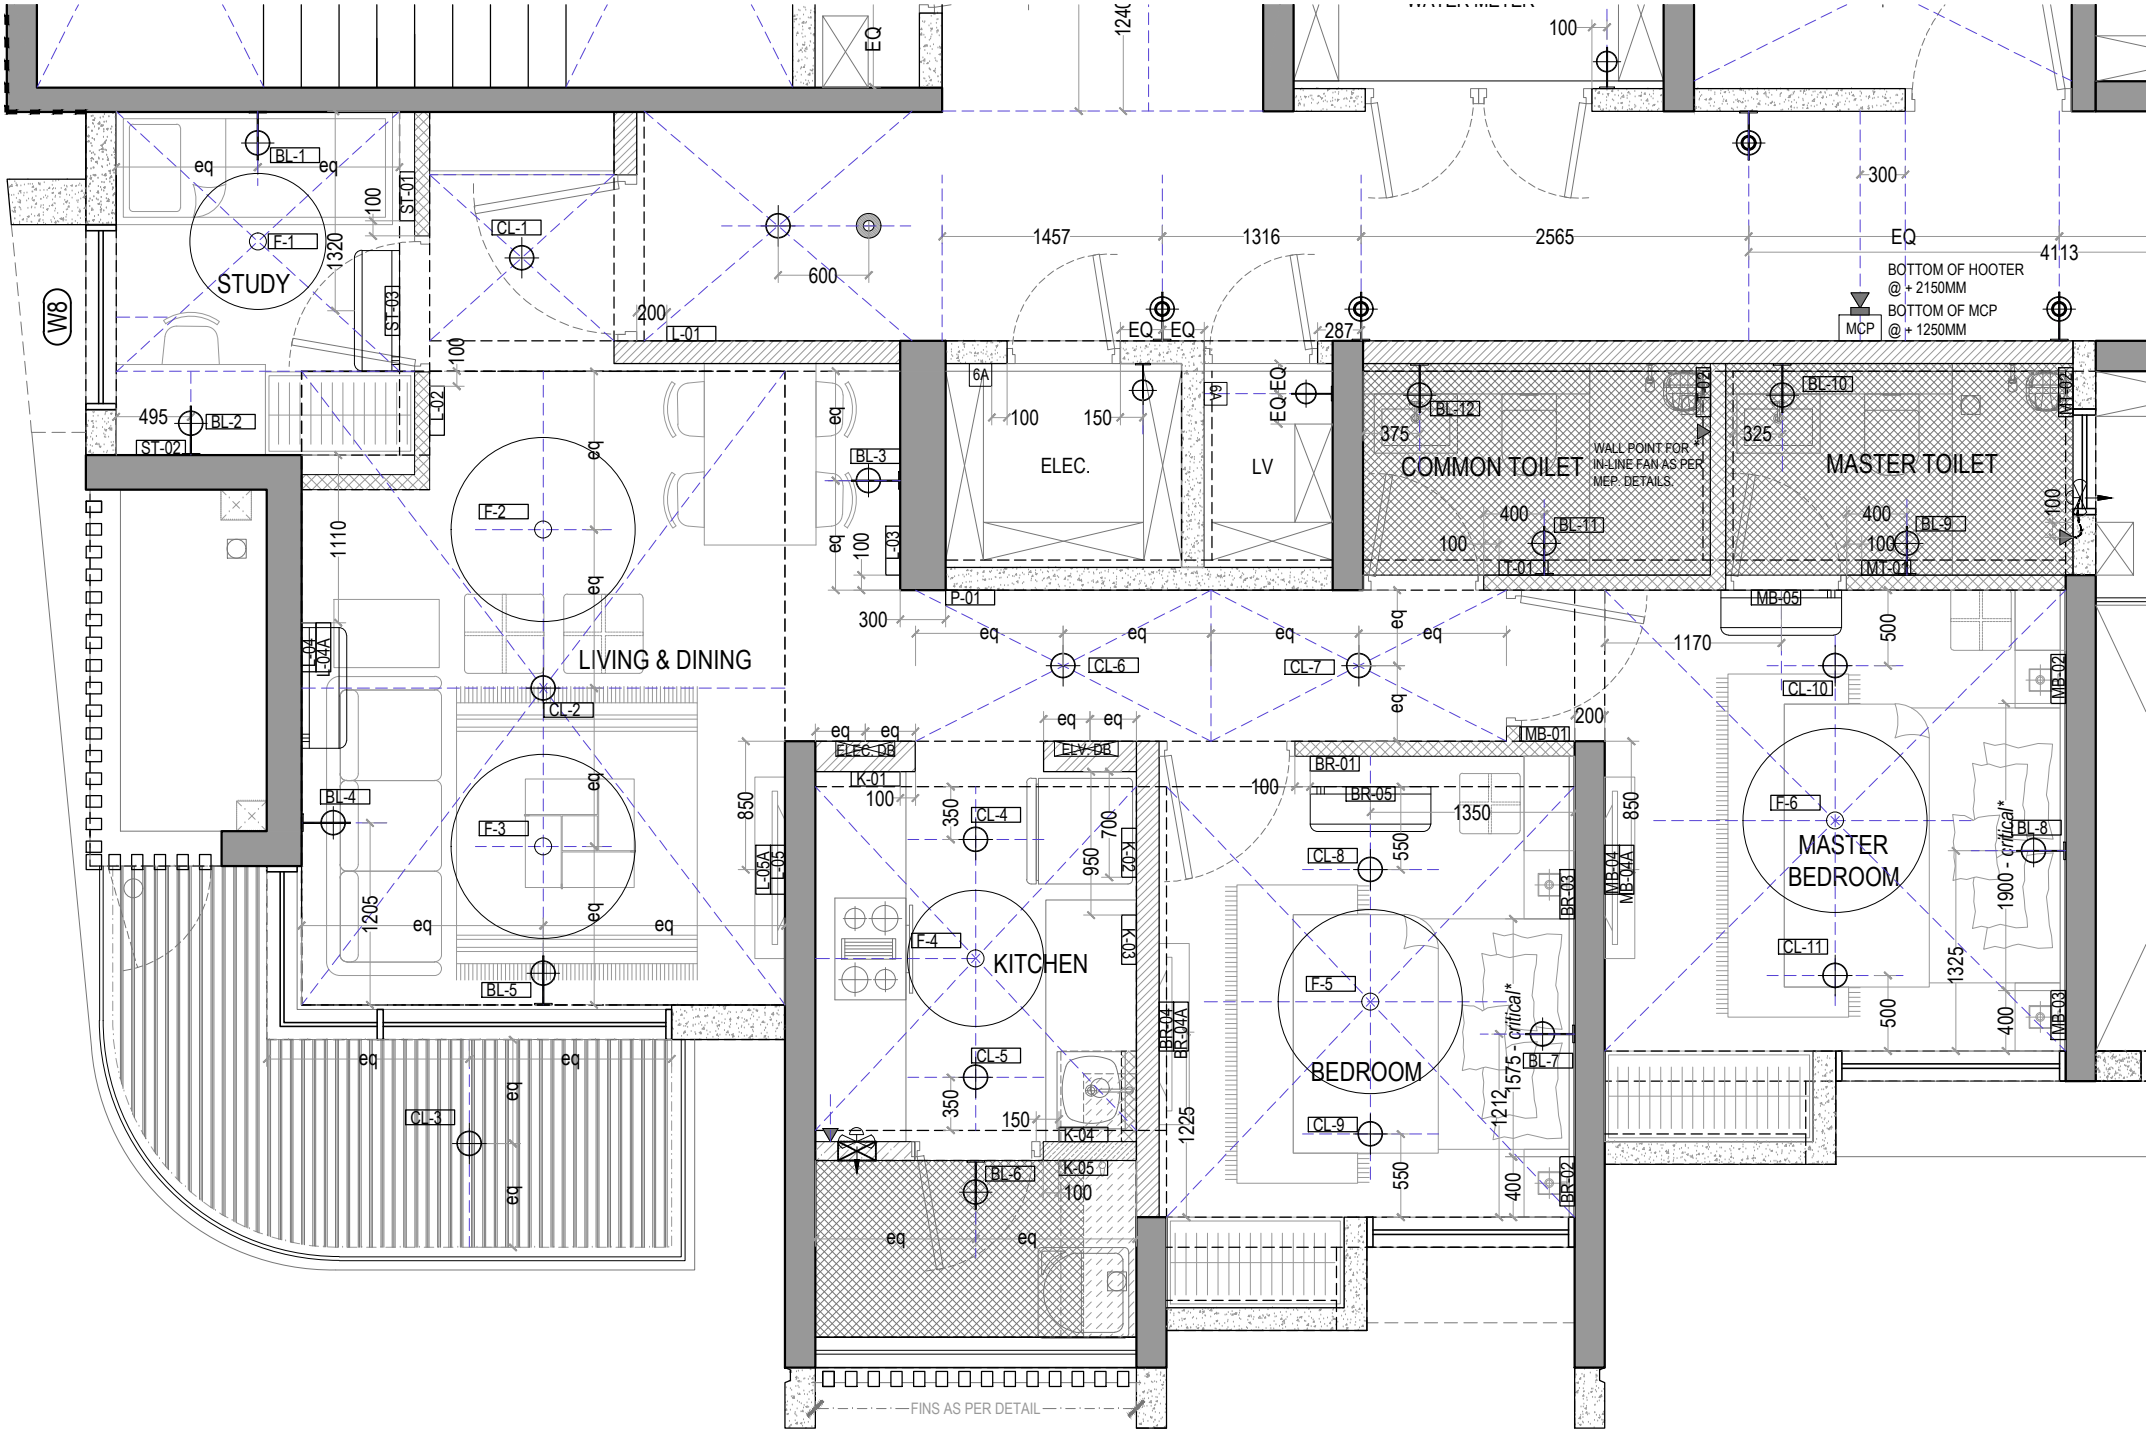

STUDY
LIVING & DINING
ELEC.
LV
COMMON TOILET
MASTER TOILET
KITCHEN
BEDROOM
MASTER BEDROOM
W8
WALL POINT FOR IN-LINE FAN AS PER MEP DETAILS.
BOTTOM OF HOOTER @ + 2150MM
BOTTOM OF MCP @ + 1250MM
MCP
FINS AS PER DETAIL
ELEC. DB
ELV. DB
1900 - critical*
1575 - critical*
EQ
eq