

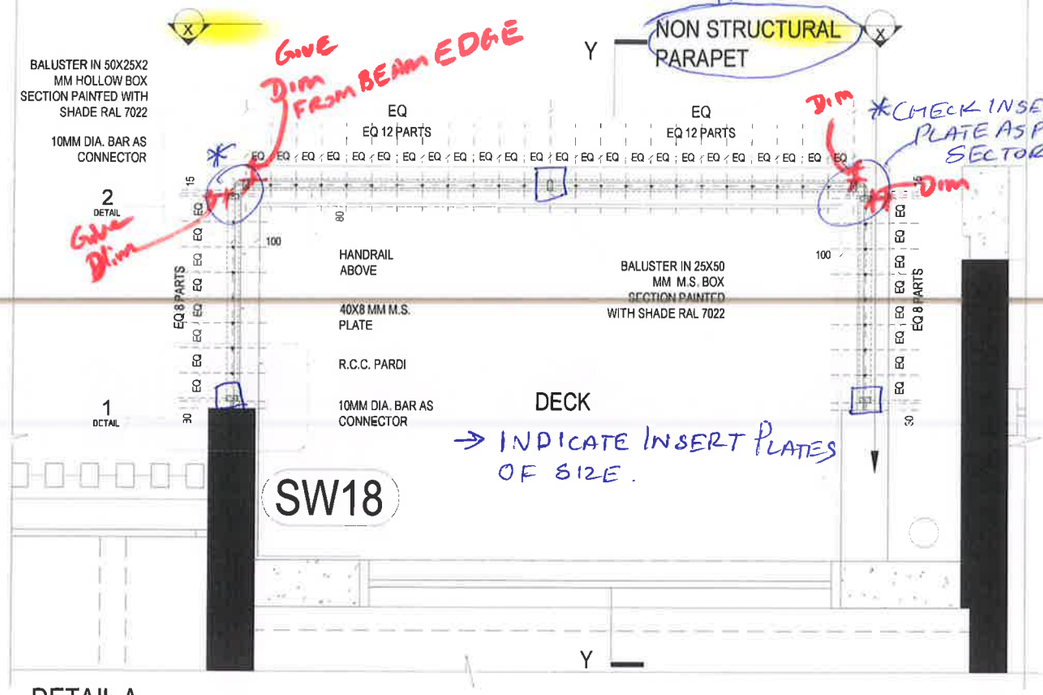


DETAIL A

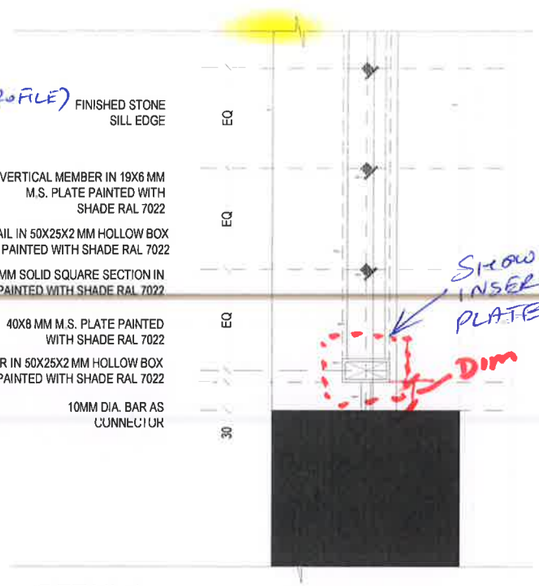


DETAIL 1
SCALE- 1:5

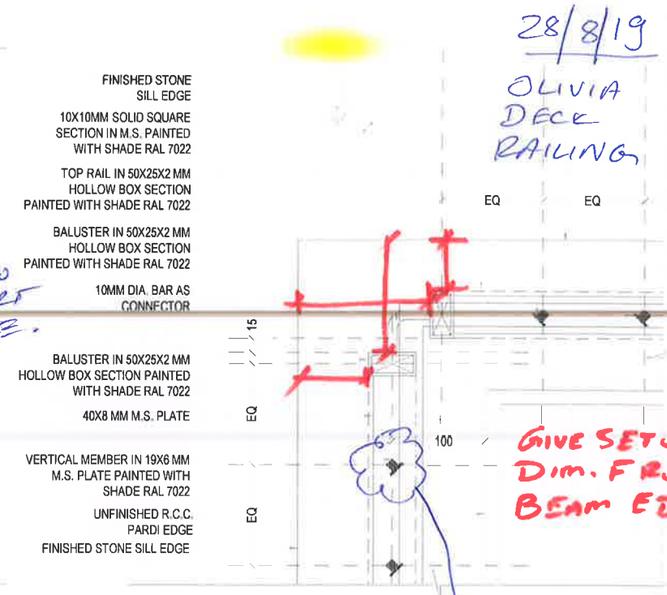


DETAIL 2
SCALE- 1:5

28/8/19 (1)
OLIVIA DECK RAILING


SHOW ONE MORE BLOWN UP DETAIL.

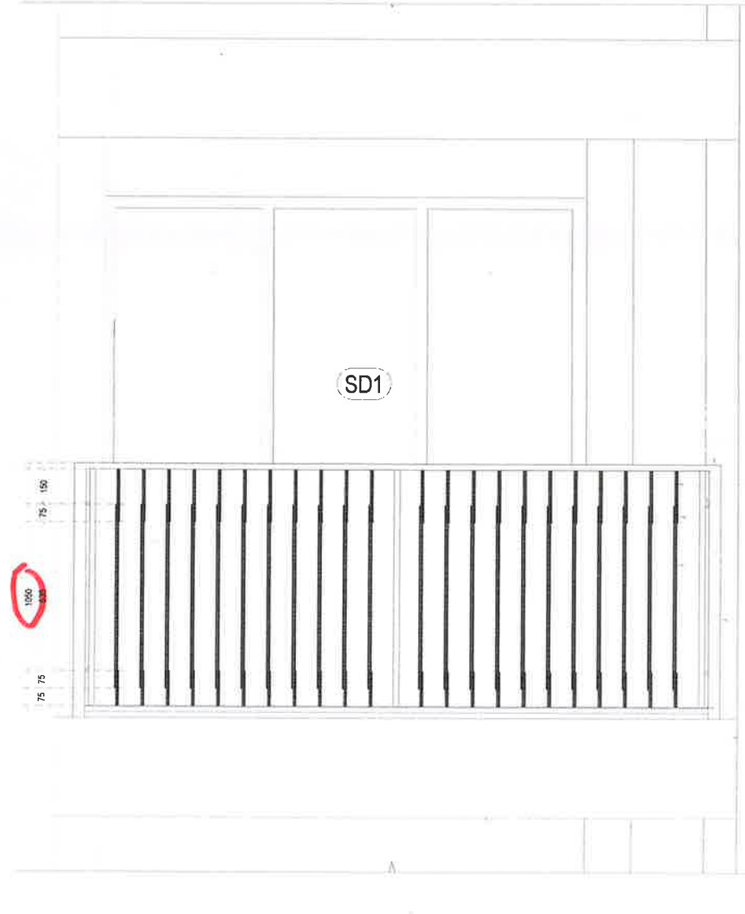

ELEVATION XX

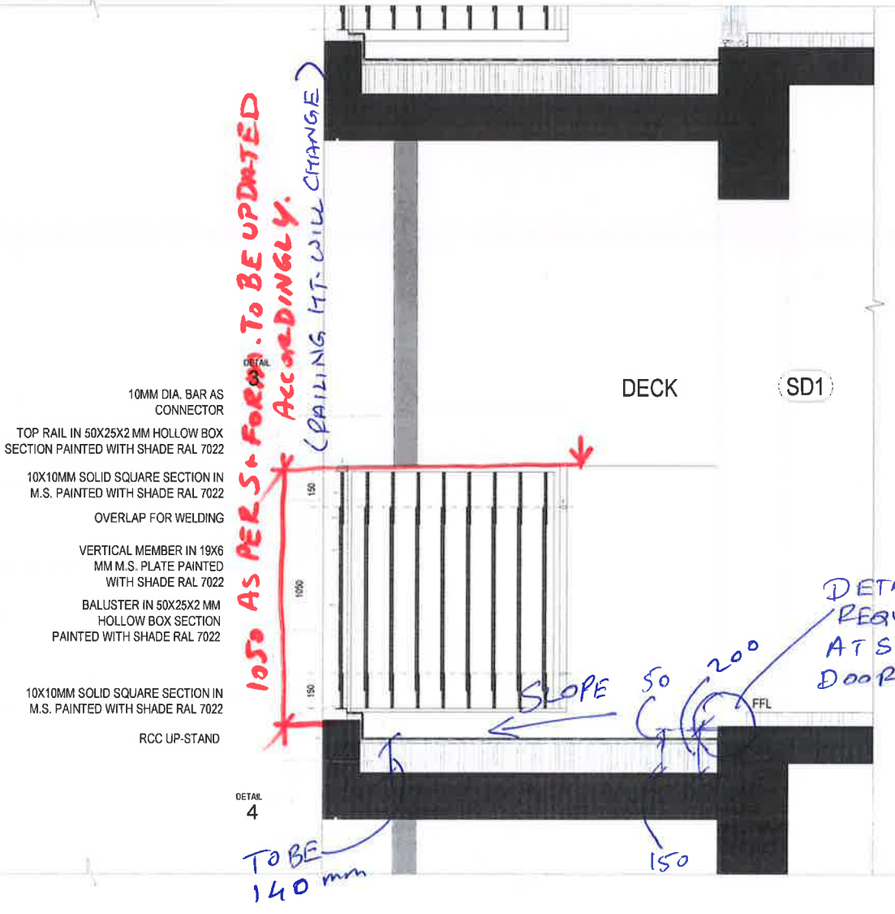


SECTION YY

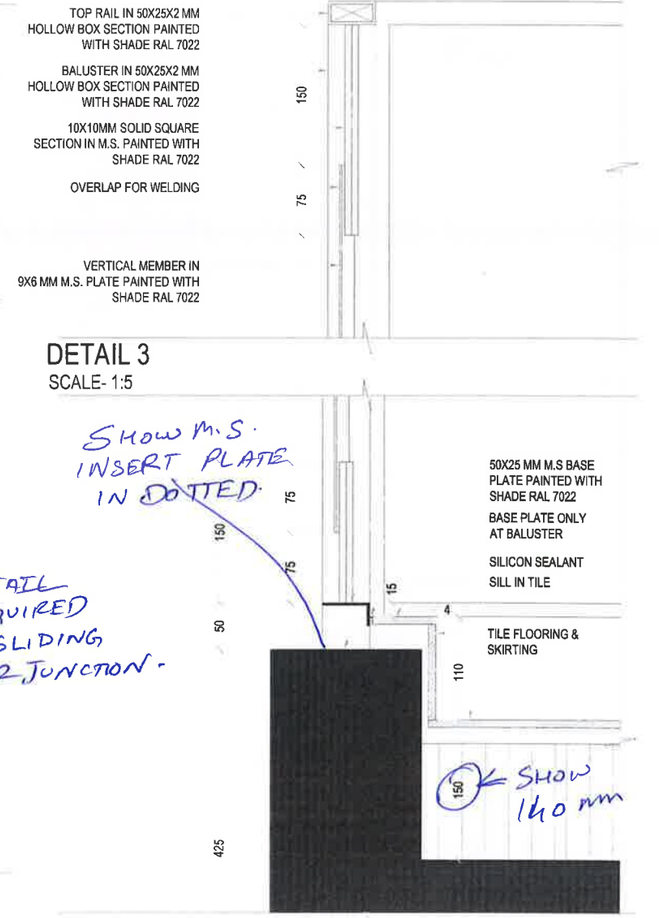


DETAIL 3
SCALE- 1:5

DETAIL 4
SCALE- 1:5

28/8/19 (2)

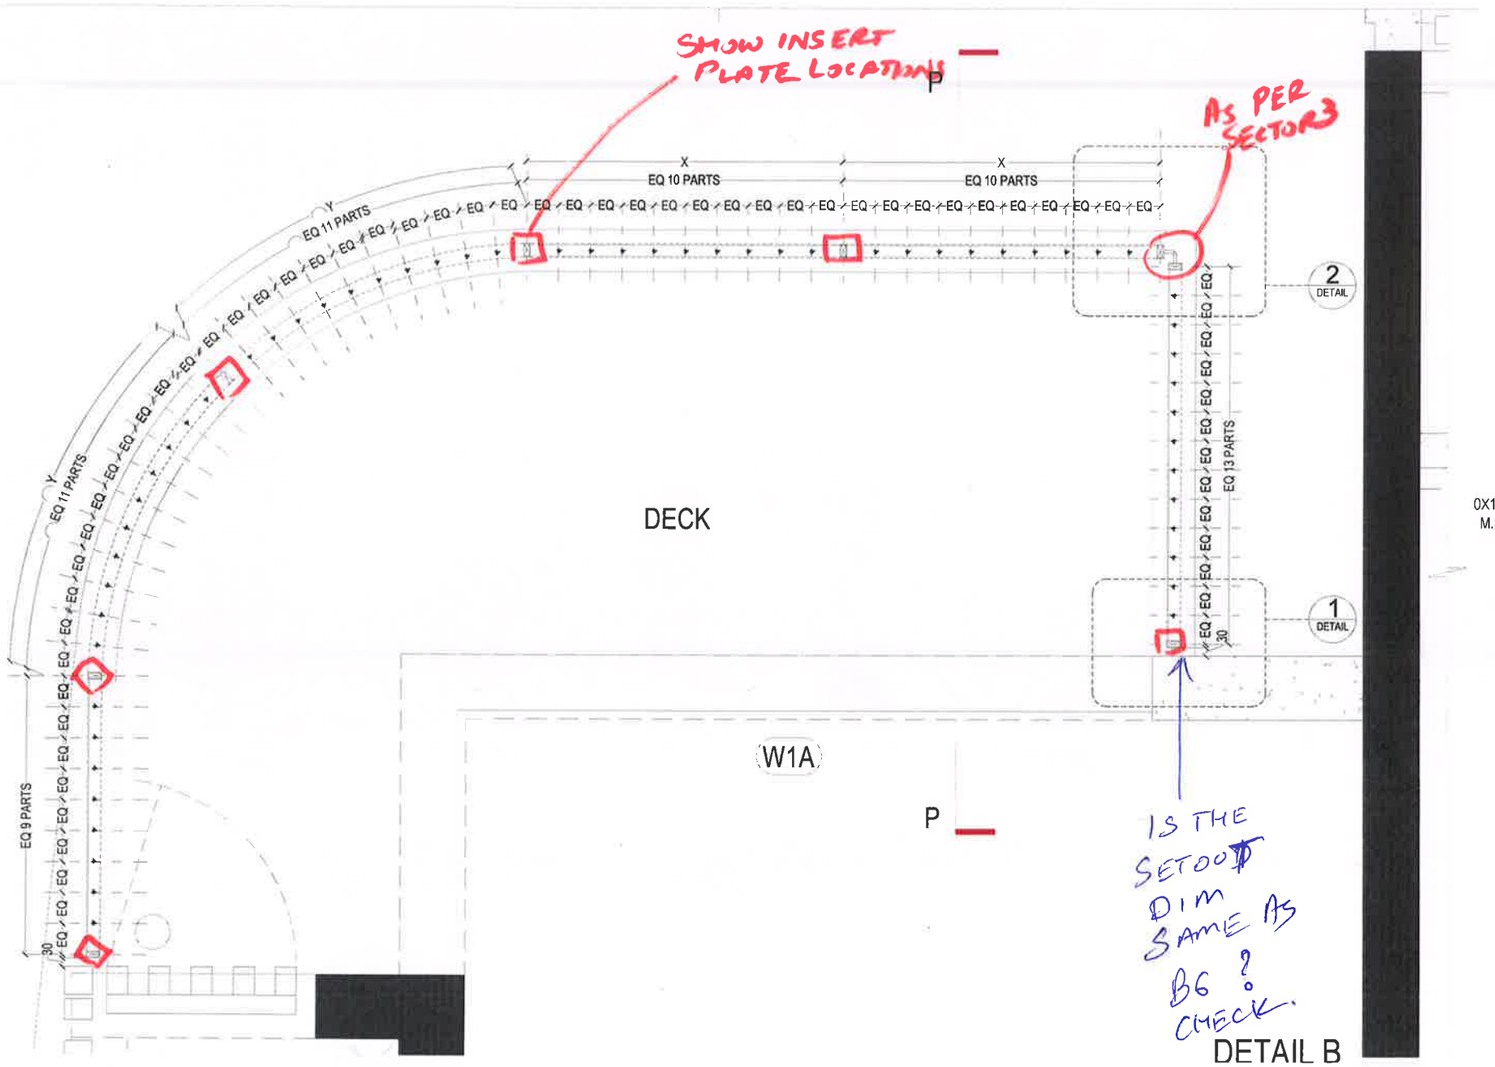

DETAIL B

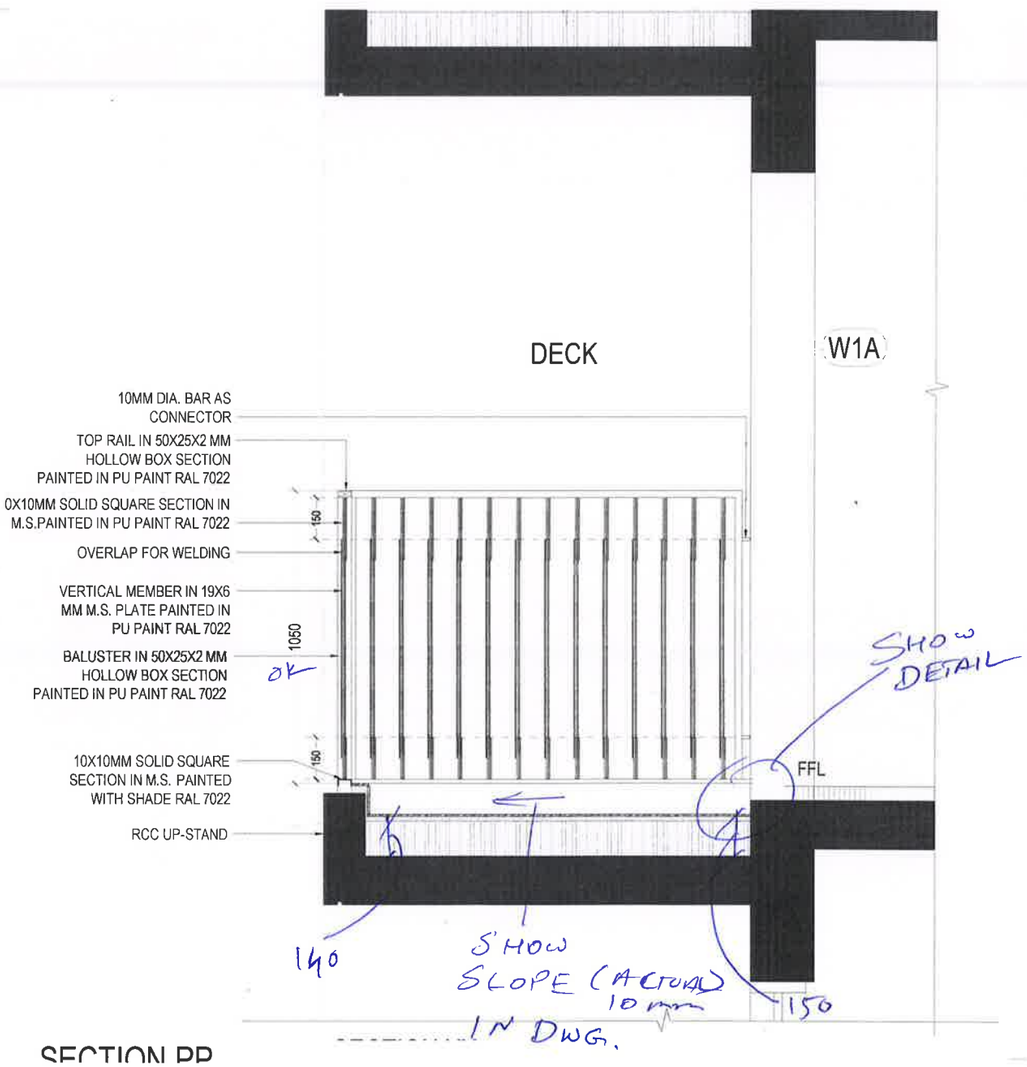

SECTION PP

FLOREA ARD
27/8/19
(3)

INSERT PLATE

EQ EQ

100

FINS NOT FOR FLOREA ARD. BUT PROVISION FOR EST 2.

125

M.S. PLATE 125 x 100 x 8

100

A'

U

U

50Ø M.S HAND RAIL FINISHED IN PU PAINT AS PER APPROVED SHADE - RAL 7022

FINS TO BE PROVIDED ONLY AT THE OPEN ENDS

TYP. LEVEL

?

ALIGN

EQ EQ

1st FLOOR SERVICE SLAB LEVEL

M.S. INSERT PLATE CHEK


100

EQ EQ


28/8/19 (4)

BG SERVICE RALLING

FOR BG THIS NOTE NOT REQUIRED

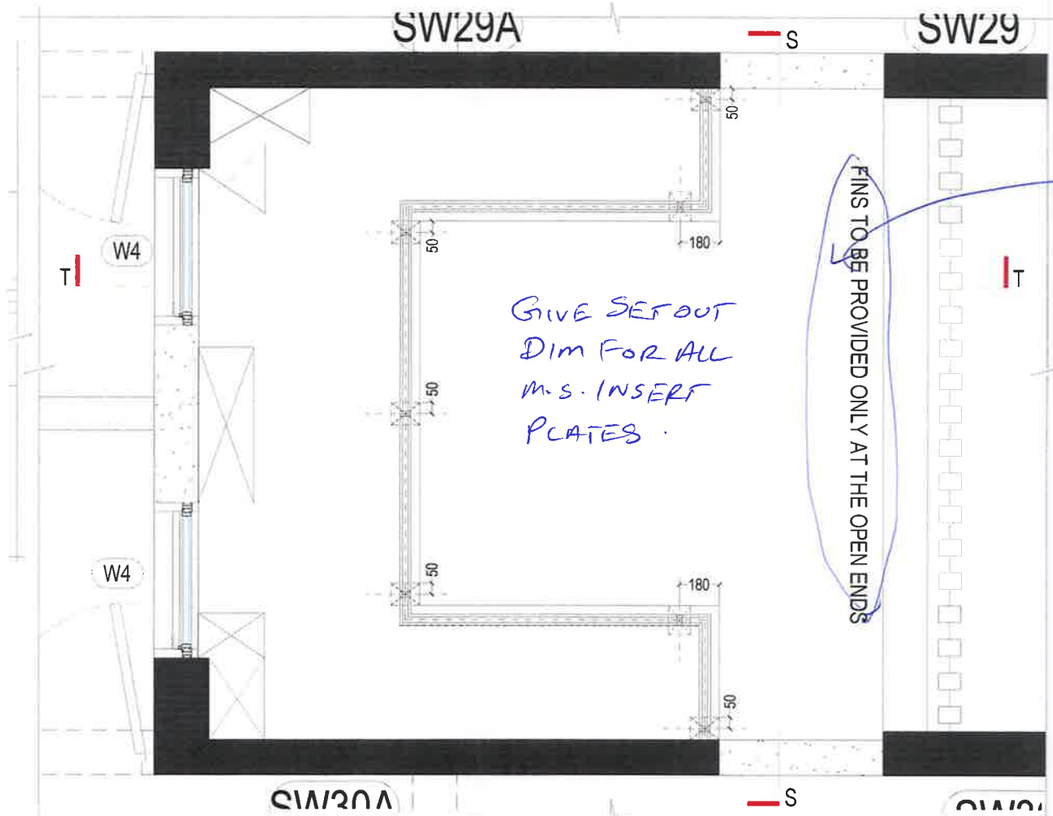


DETAIL C

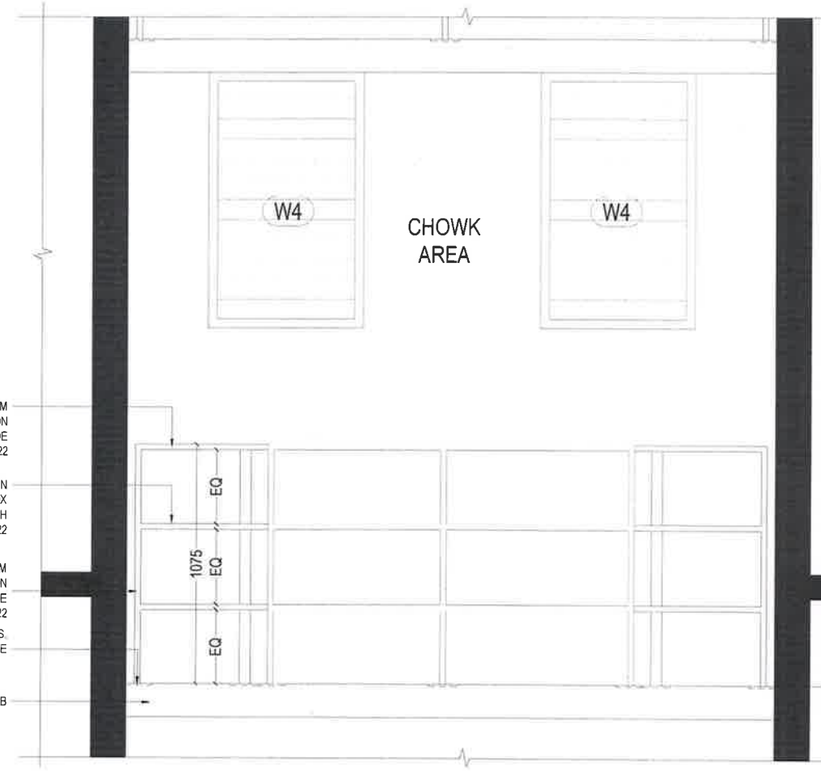

SECTION SS


SERVICE SCAB RALLING DETAIL for TOILET 1 IS MISSING.

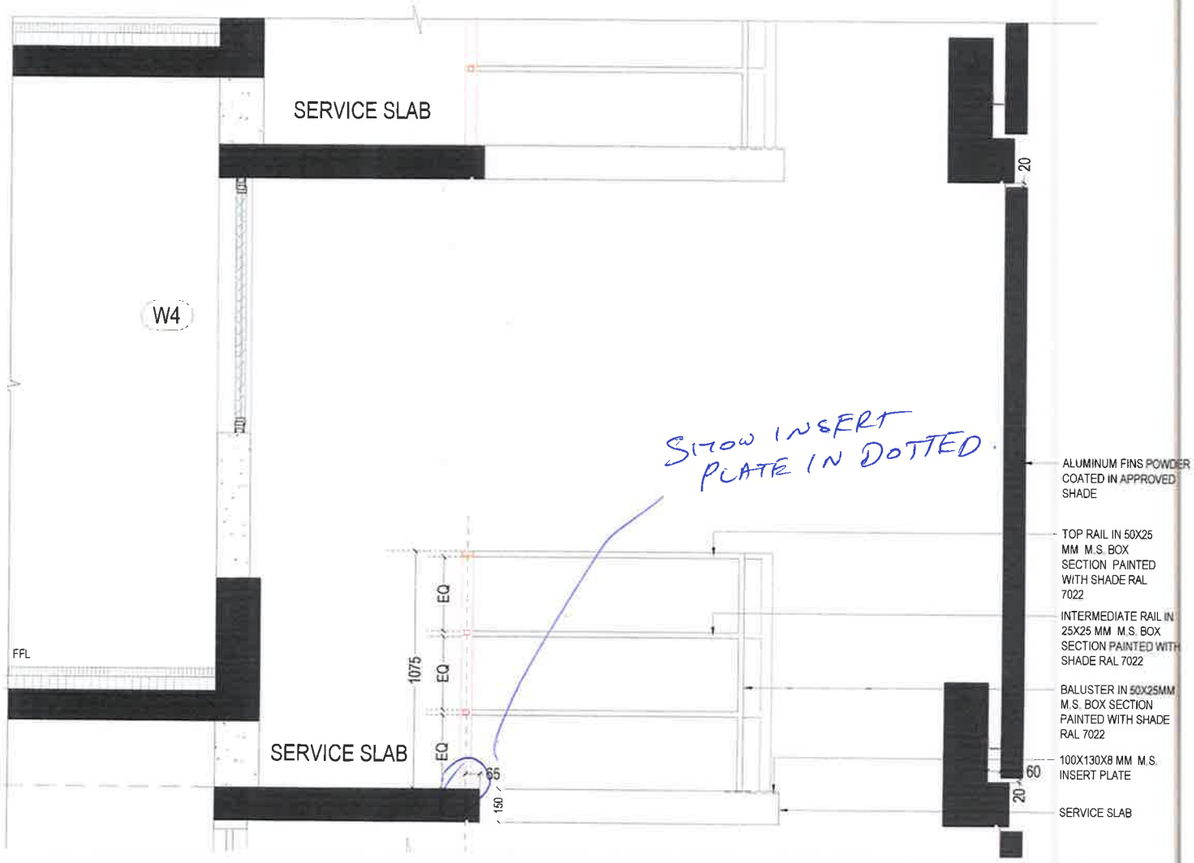


28/8/19 (5)

KITCHEN RAILING

LABELLING REQUIRED FOR THE PLAN.

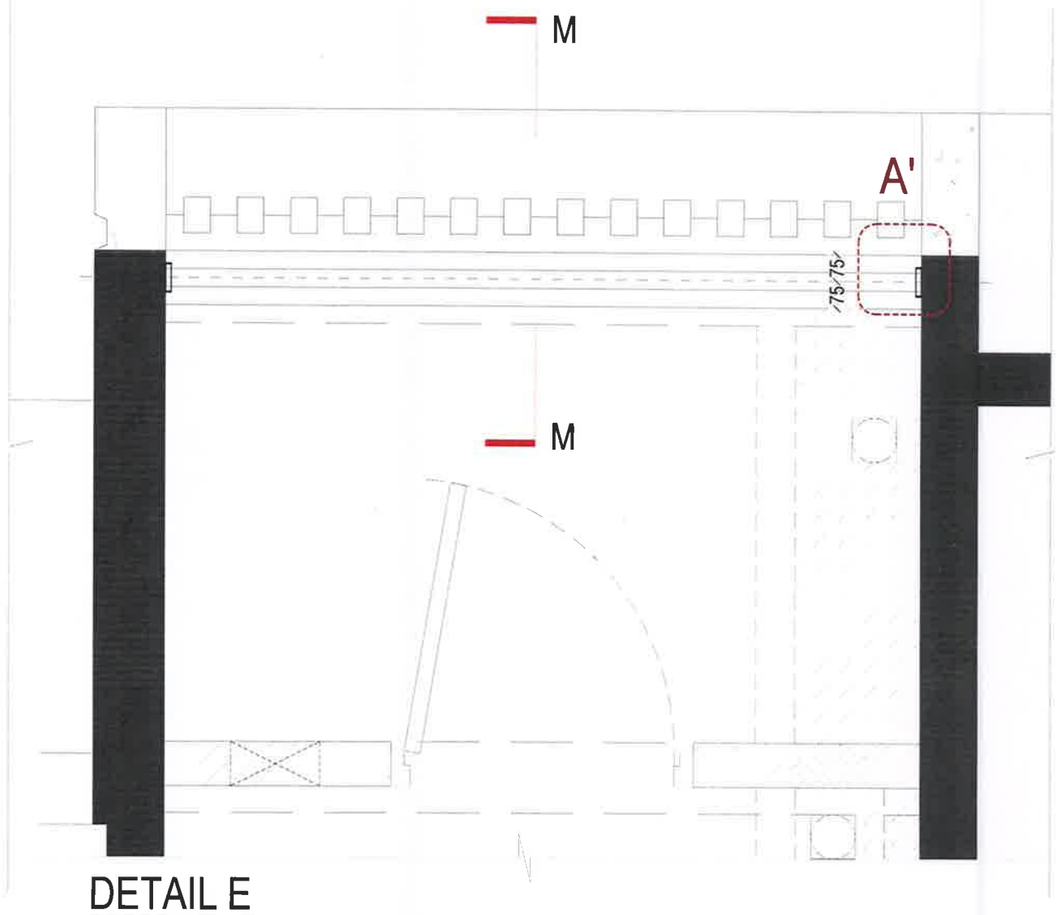


DETAIL E

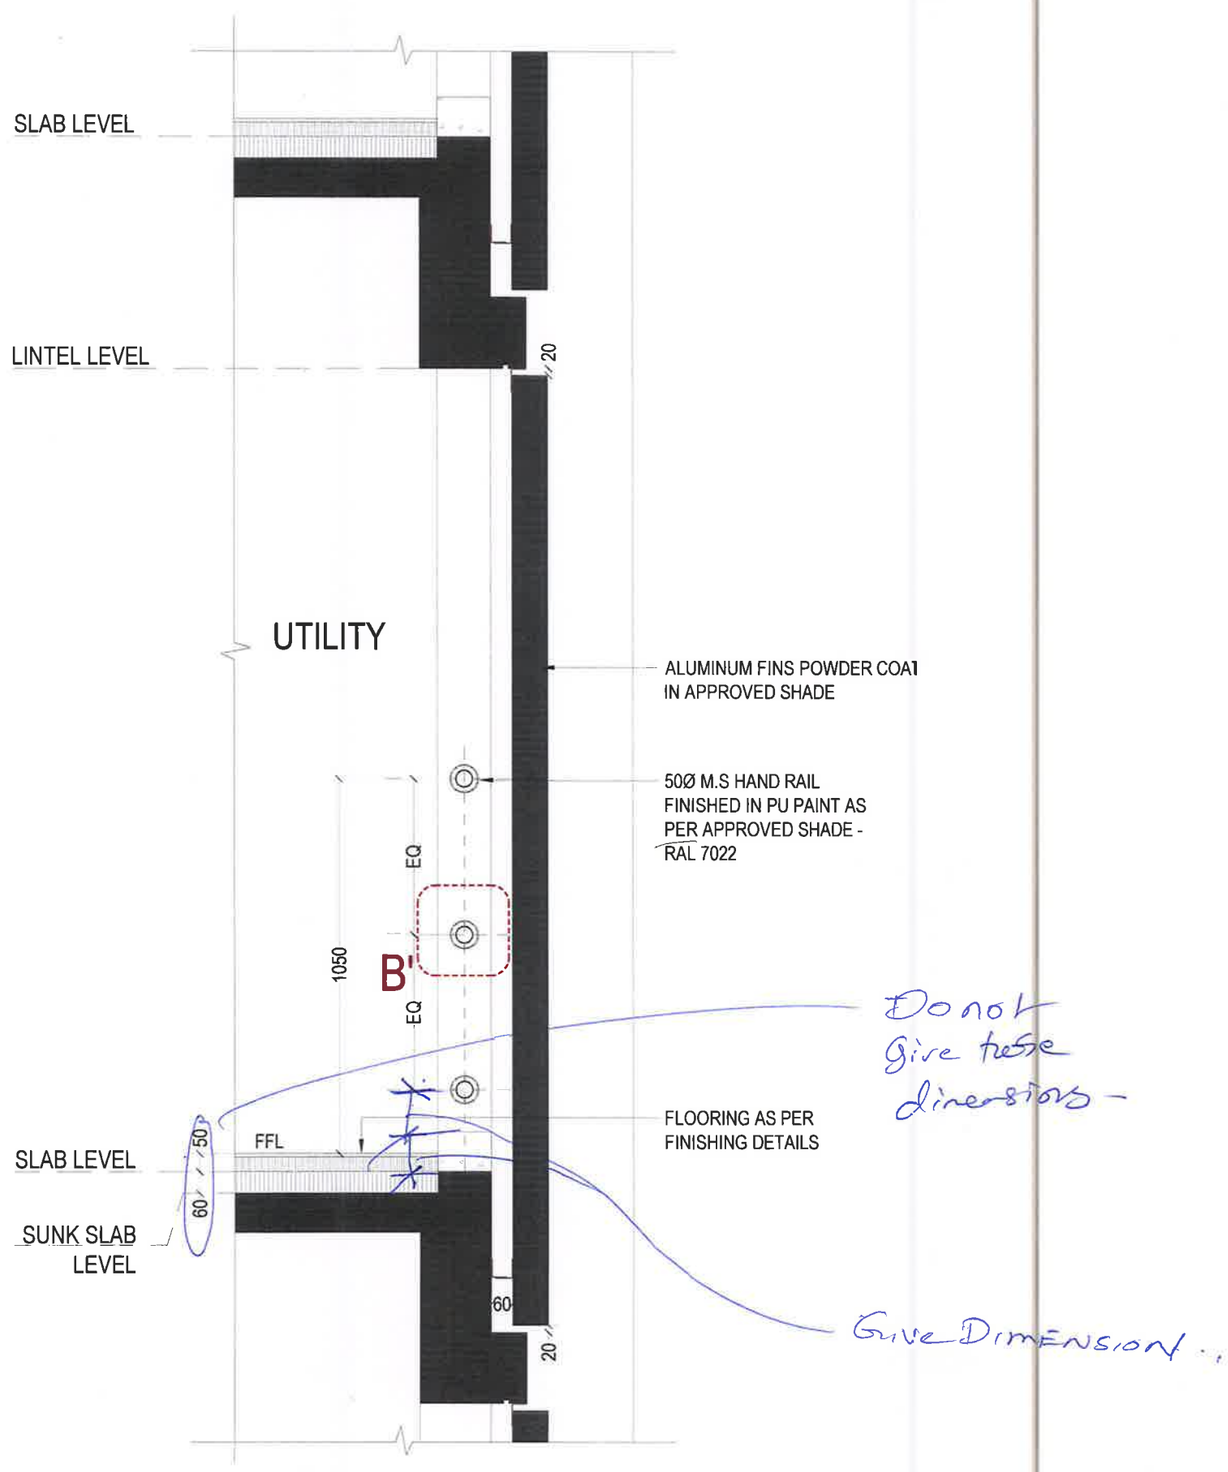

SECTION MM


E3 T2 (6)
DECK RAILING

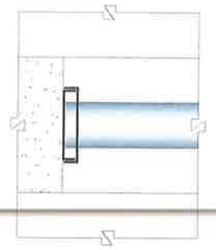


DETAIL A'
SCALE- 1:5




DETAIL B'
SCALE- 1:5

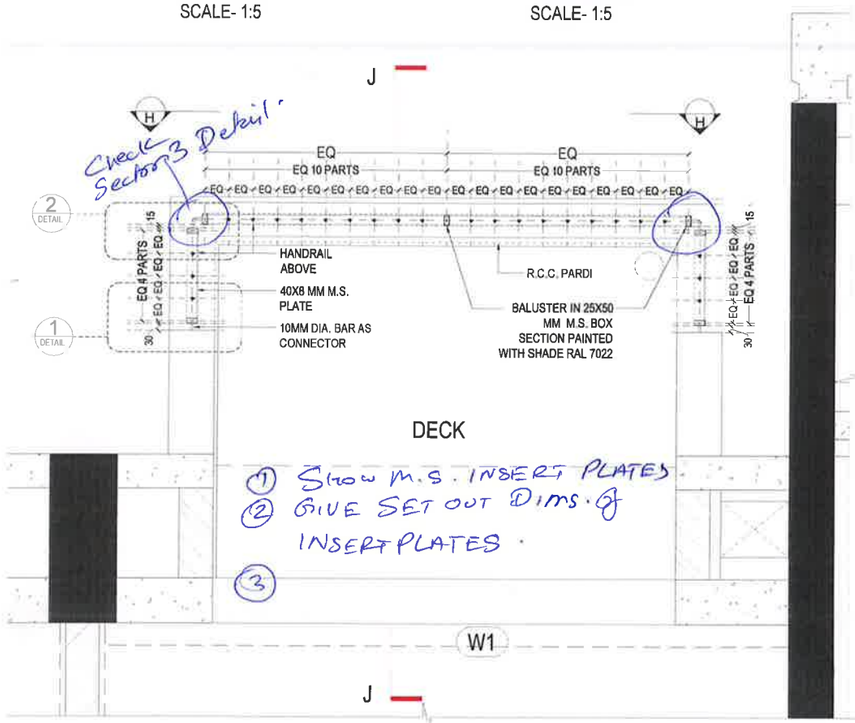


DETAIL F

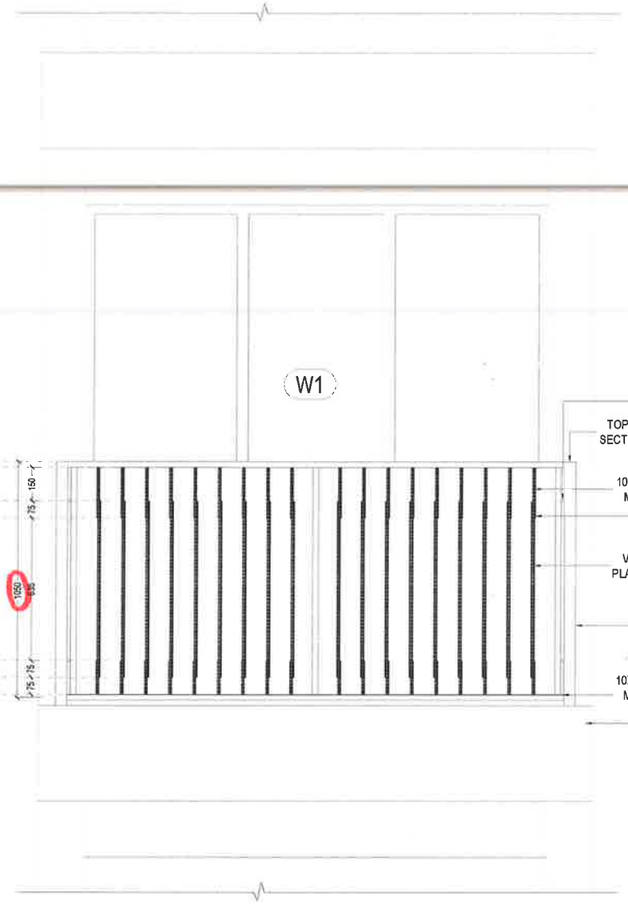


ELEVATION HH

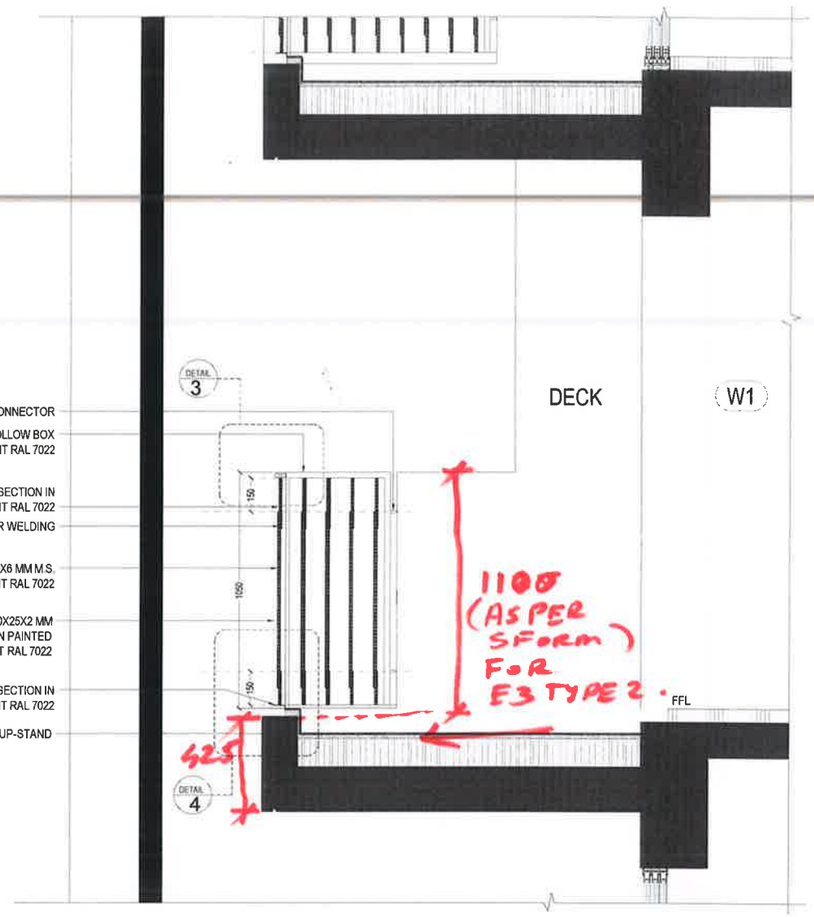

SECTION JJ

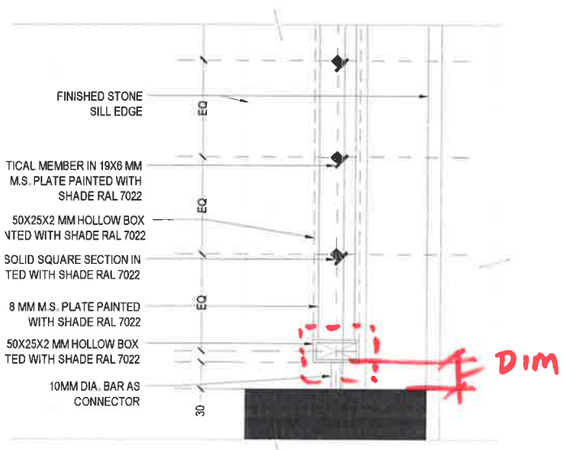


DETAIL 1

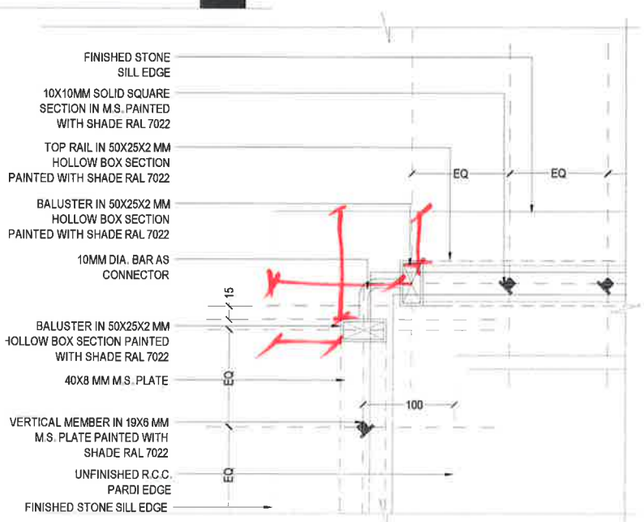


DETAIL 2

SAME

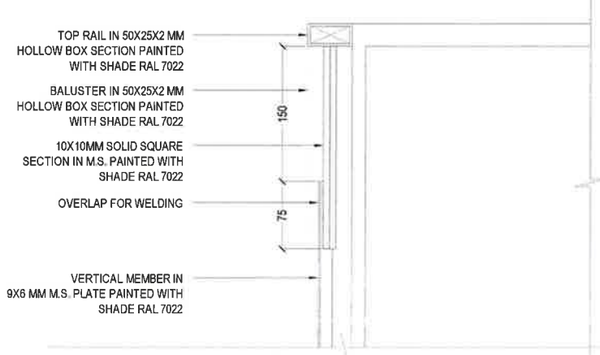

DETAIL 3

SAME

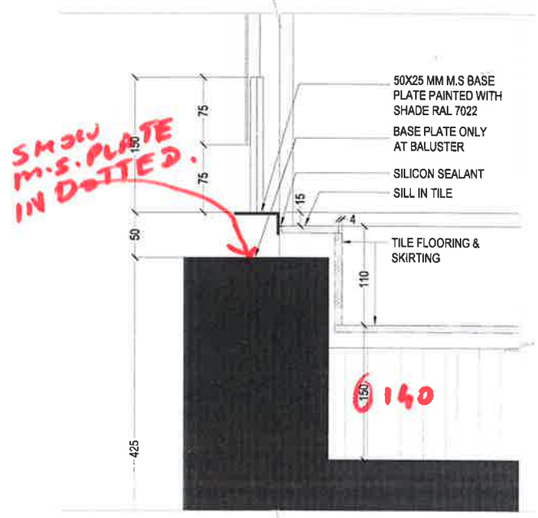

DETAIL 4

SAME