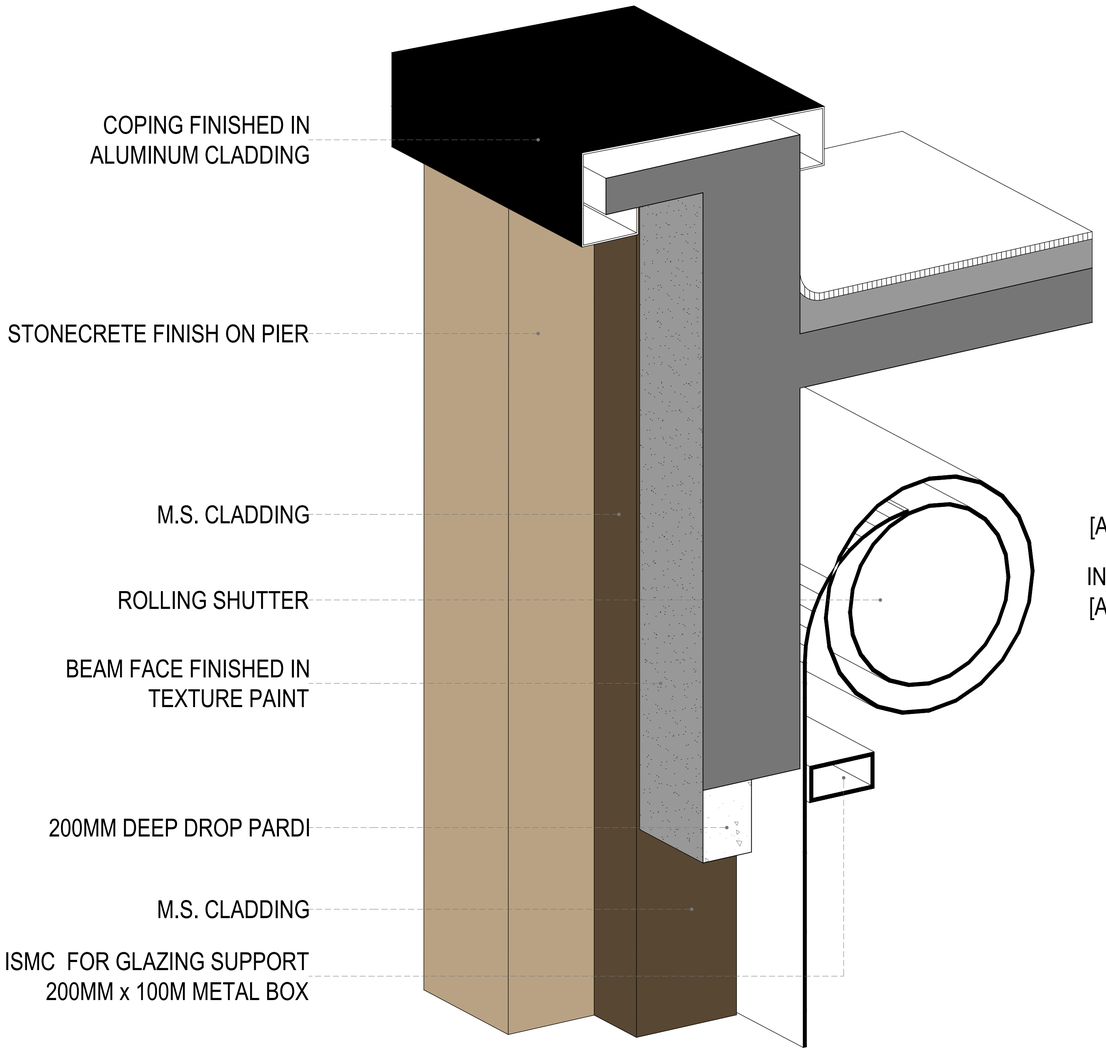
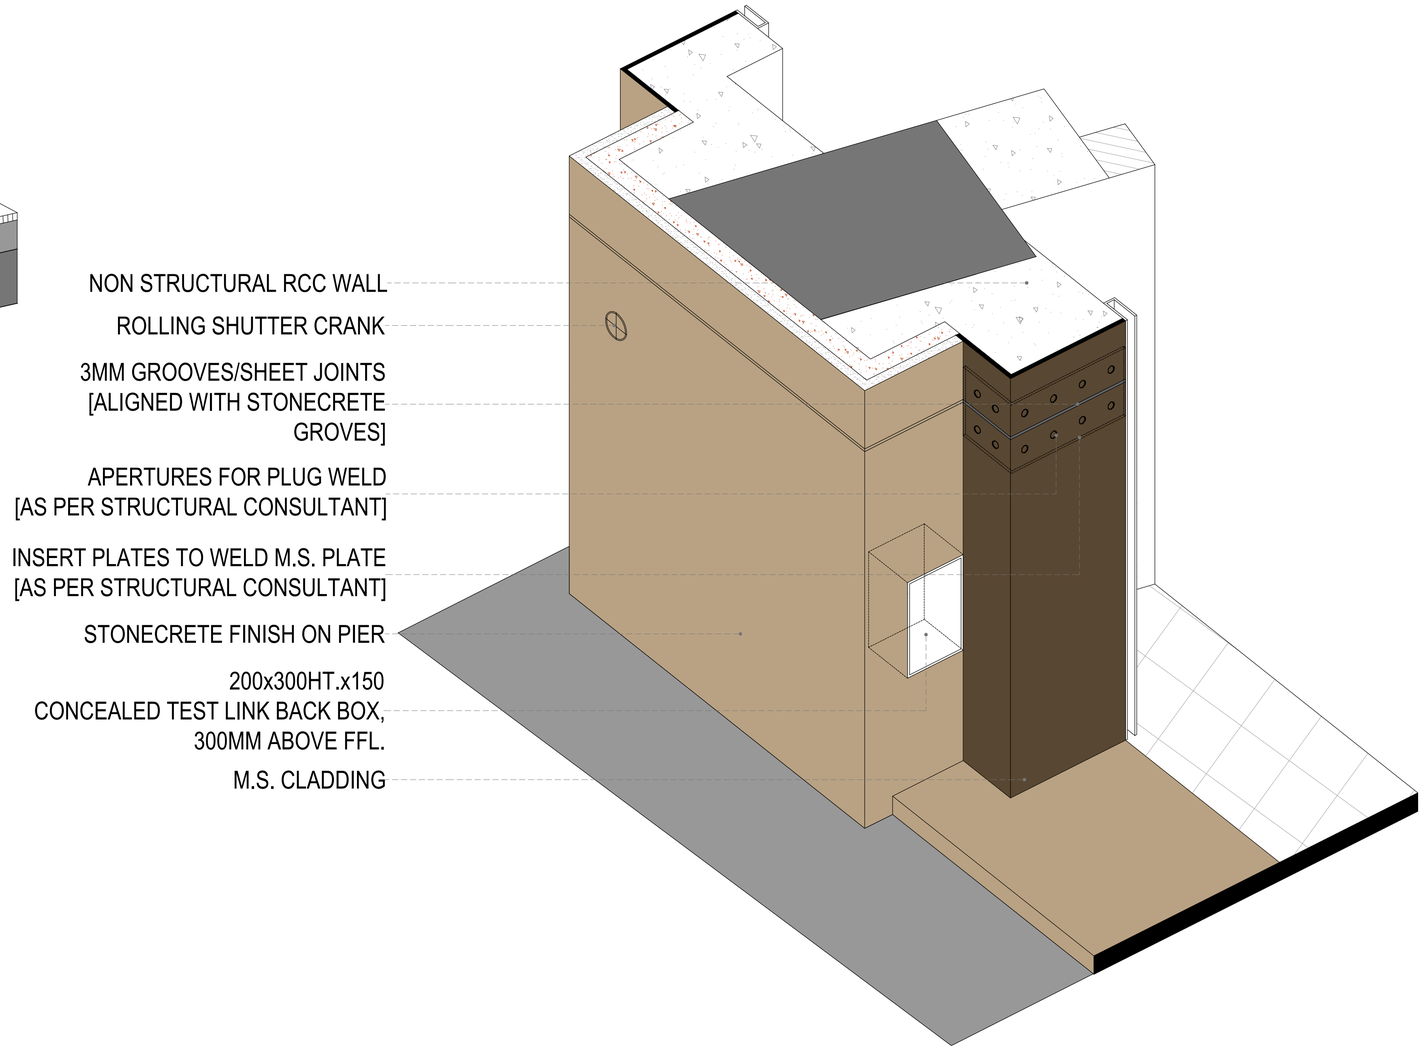

COPING FINISHED IN ALUMINUM CLADDING
STONECRETE FINISH ON PIER
M.S. CLADDING
ROLLING SHUTTER
BEAM FACE FINISHED IN TEXTURE PAINT
200MM DEEP DROP PARDI
M.S. CLADDING
ISMC FOR GLAZING SUPPORT 200MM x 100M METAL BOX


NON STRUCTURAL RCC WALL
ROLLING SHUTTER CRANK
3MM GROOVES/SHEET JOINTS [ALIGNED WITH STONECRETE GROVES]
APERTURES FOR PLUG WELD [AS PER STRUCTURAL CONSULTANT]
INSERT PLATES TO WELD M.S. PLATE [AS PER STRUCTURAL CONSULTANT]
STONECRETE FINISH ON PIER
200x300HT.x150 CONCEALED TEST LINK BACK BOX, 300MM ABOVE FFL.
M.S. CLADDING