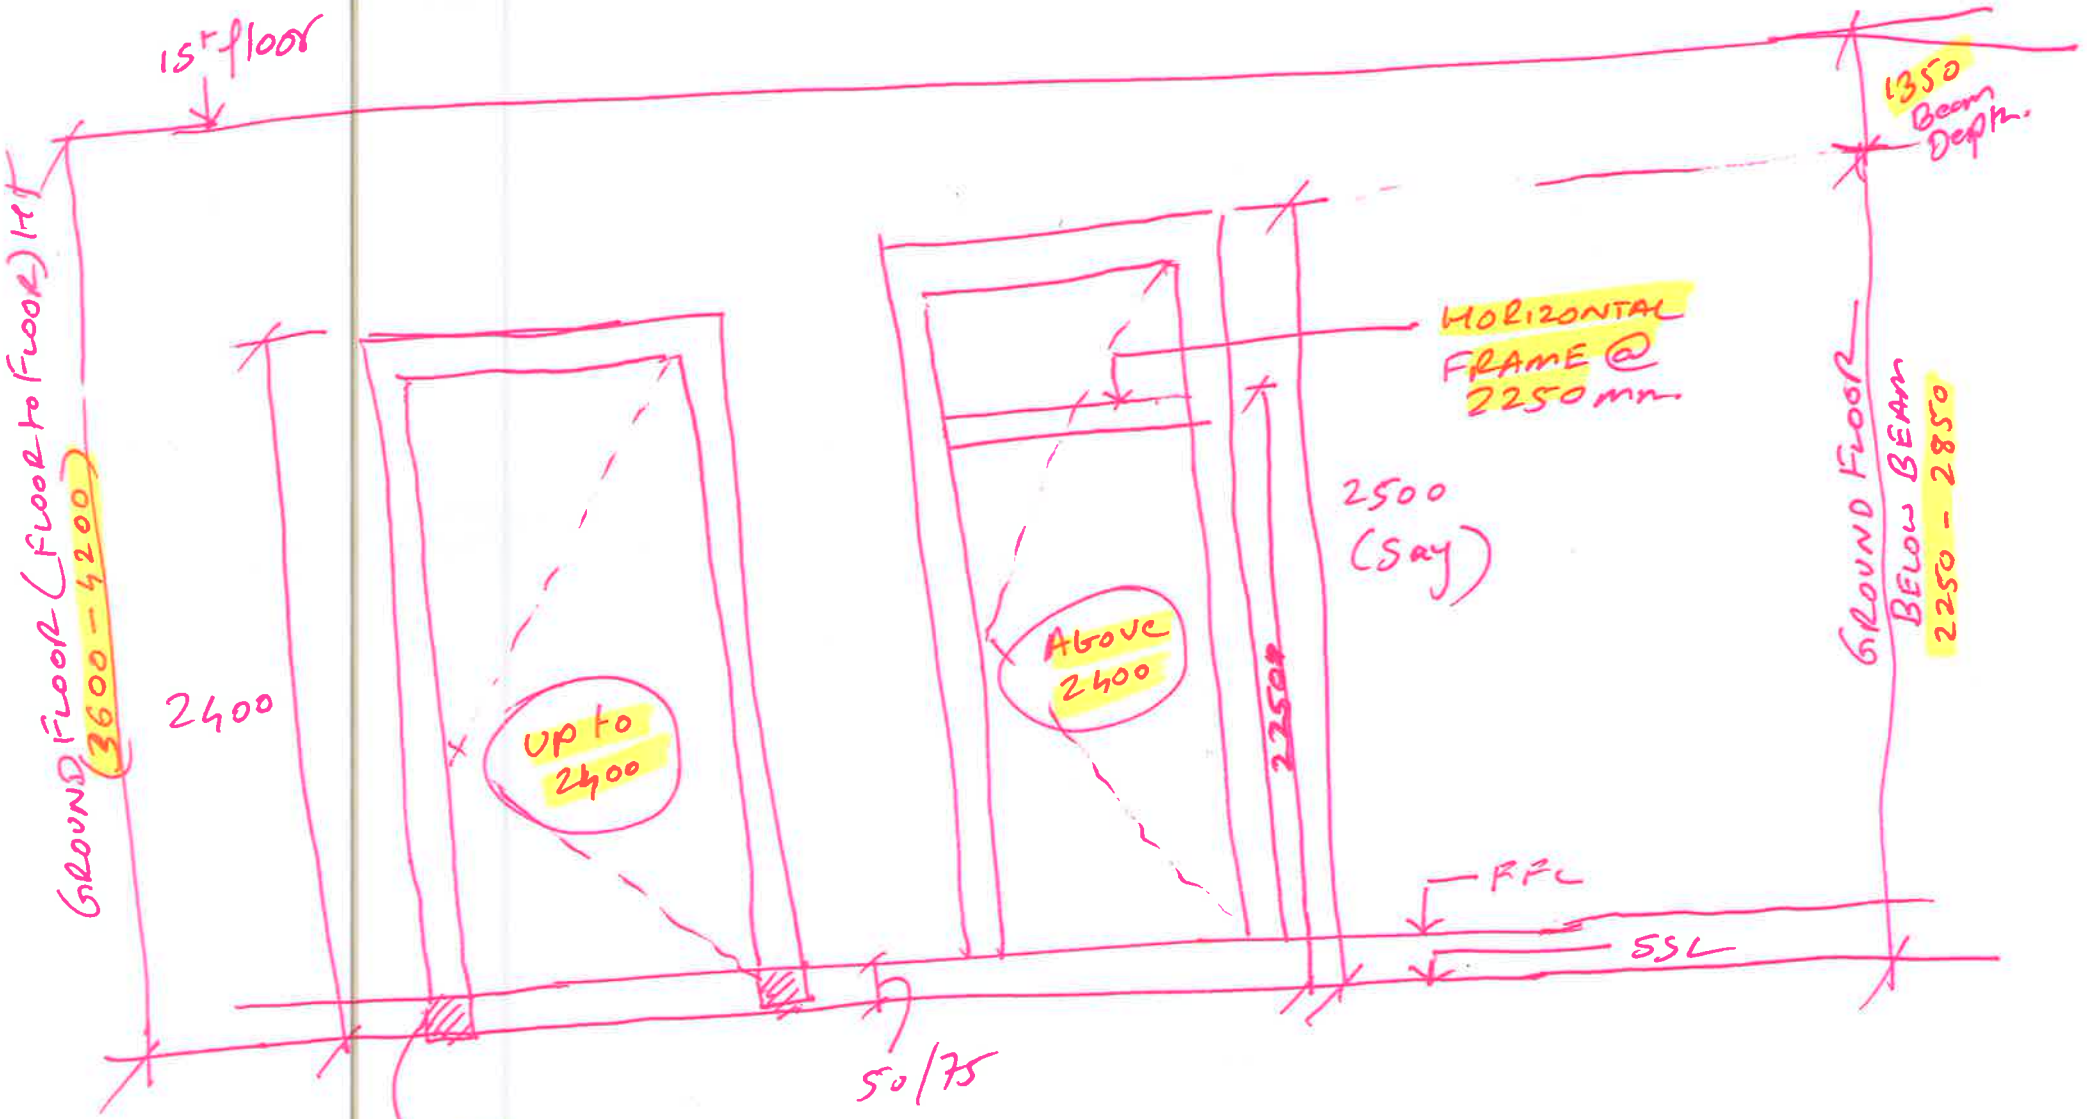


DOORS

(Applicable for all Ground Floor Doors)

LAKEFRONT
FLOREA 'A', 'B', 'C', 'D'
OLIVIA 'C'.

23/9/19.