
OPTION: **C2 OPT 1 & 2**
(FOR MOCK UP)

LAKEFRONT (SECTOR 4)
24-6-19

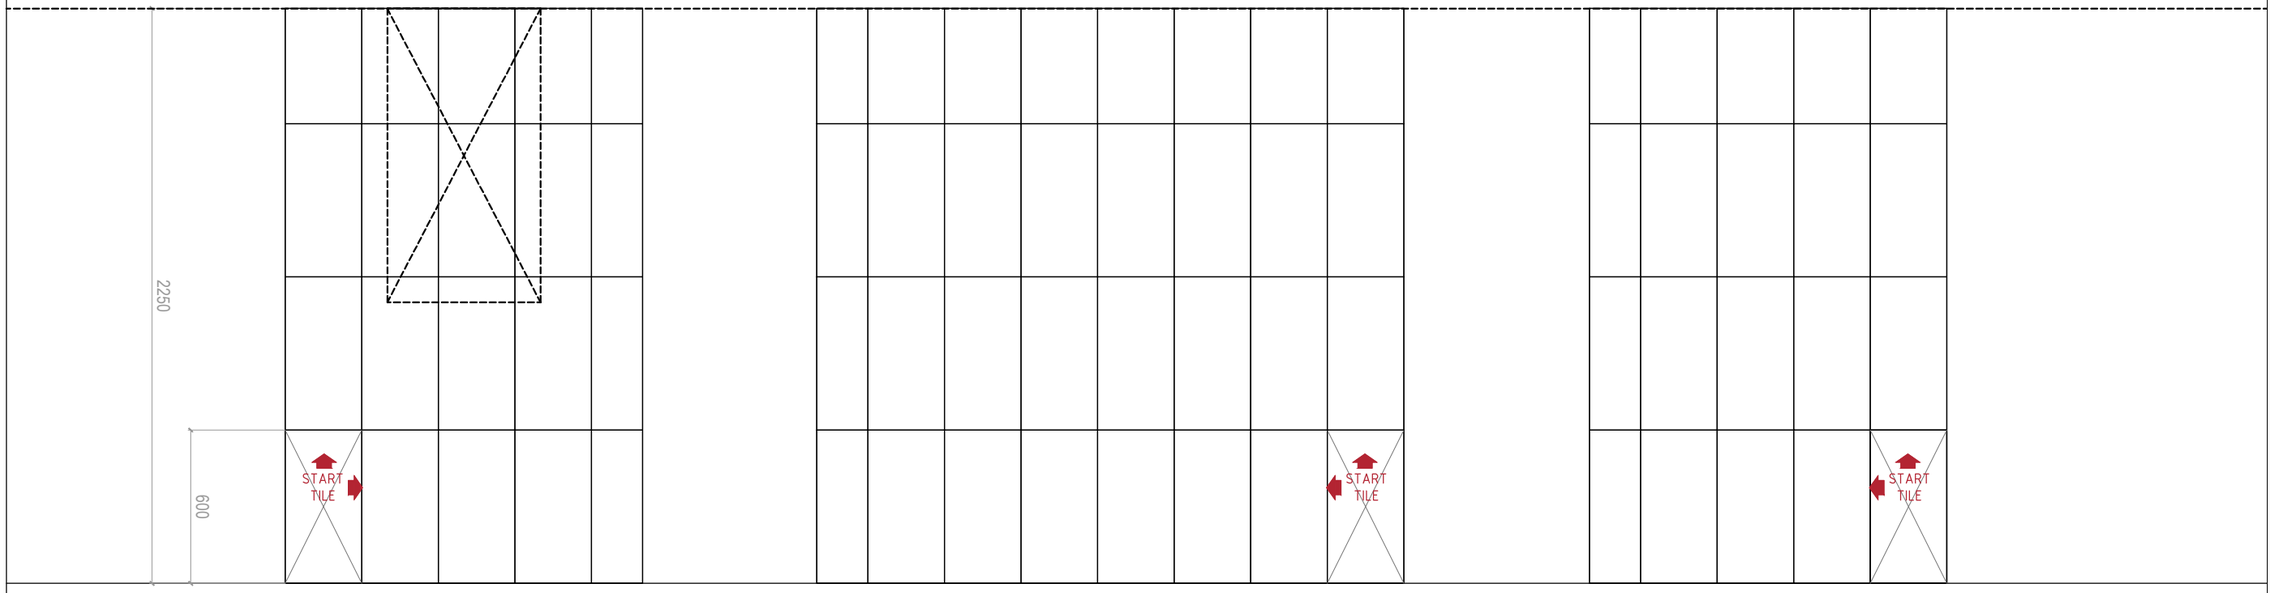

ELEVATION A

SIERRA GREY (SOMANY)

ELEVATION D

RABLE TAUPE (KAJARIA ETERNITY)


ELEVATION C

SIERRA GREY (SOMANY)



OPTION: **C2 OPT 1 & 2** (SINCE BOTH THE DADO TILES ARE SAME IN THE 2 OPTIONS BELGIUM GREY TILE TO BE FIXED ON TO THE FLOOR & CAIRO GRIS TO HAVE 6 TILES KEPT LOOSE)
DADO TO BE DONE ON 3 WALLS AS SHOWN.

BELGIUM GREY TILE TO BE FIXED ON TO THE FLOOR

CAIRO GRIS TO HAVE 6 TILES KEPT LOOSE)

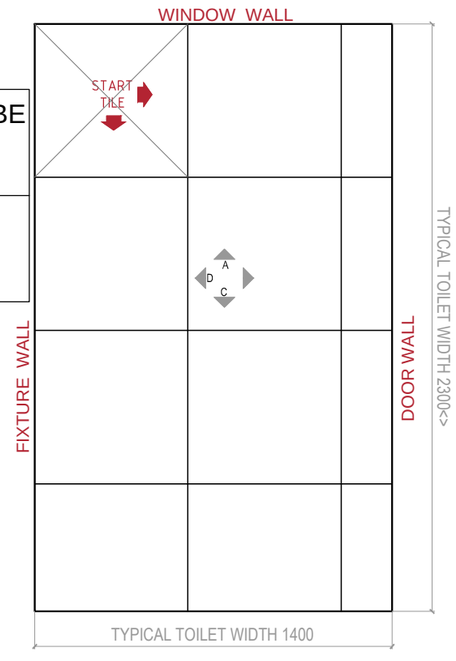

FLOORING PLAN

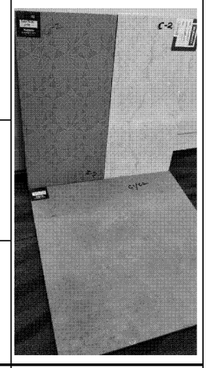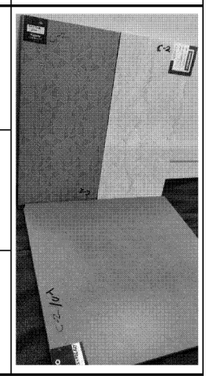C2 (OPT 1)	FLOORING TILE	KAJARIA ETERNITY	CAIRO GRIS	600 X 600	VITIRFIED	
	HIGHLIGHTER DADO	KAJARIA ETERNITY	RABLE TAUPE	300 X 600	VITIRFIED	
	DADO	SOMANY	SIERRA GREY	300 X 600	CERAMIC	
C2 (OPT 2)	FLOORING TILE	NITCO	BELGIUM GREY	600 X 600	VITIRFIED	
	HIGHLIGHTER DADO	KAJARIA ETERNITY	RABLE TAUPE	300 X 600	VITIRFIED	
	DADO	SOMANY	SIERRA GREY	300 X 600	CERAMIC	