
OPTION: **C3**
(FOR MOCK UP)

LAKEFRONT (SECTOR 4)
24-6-19

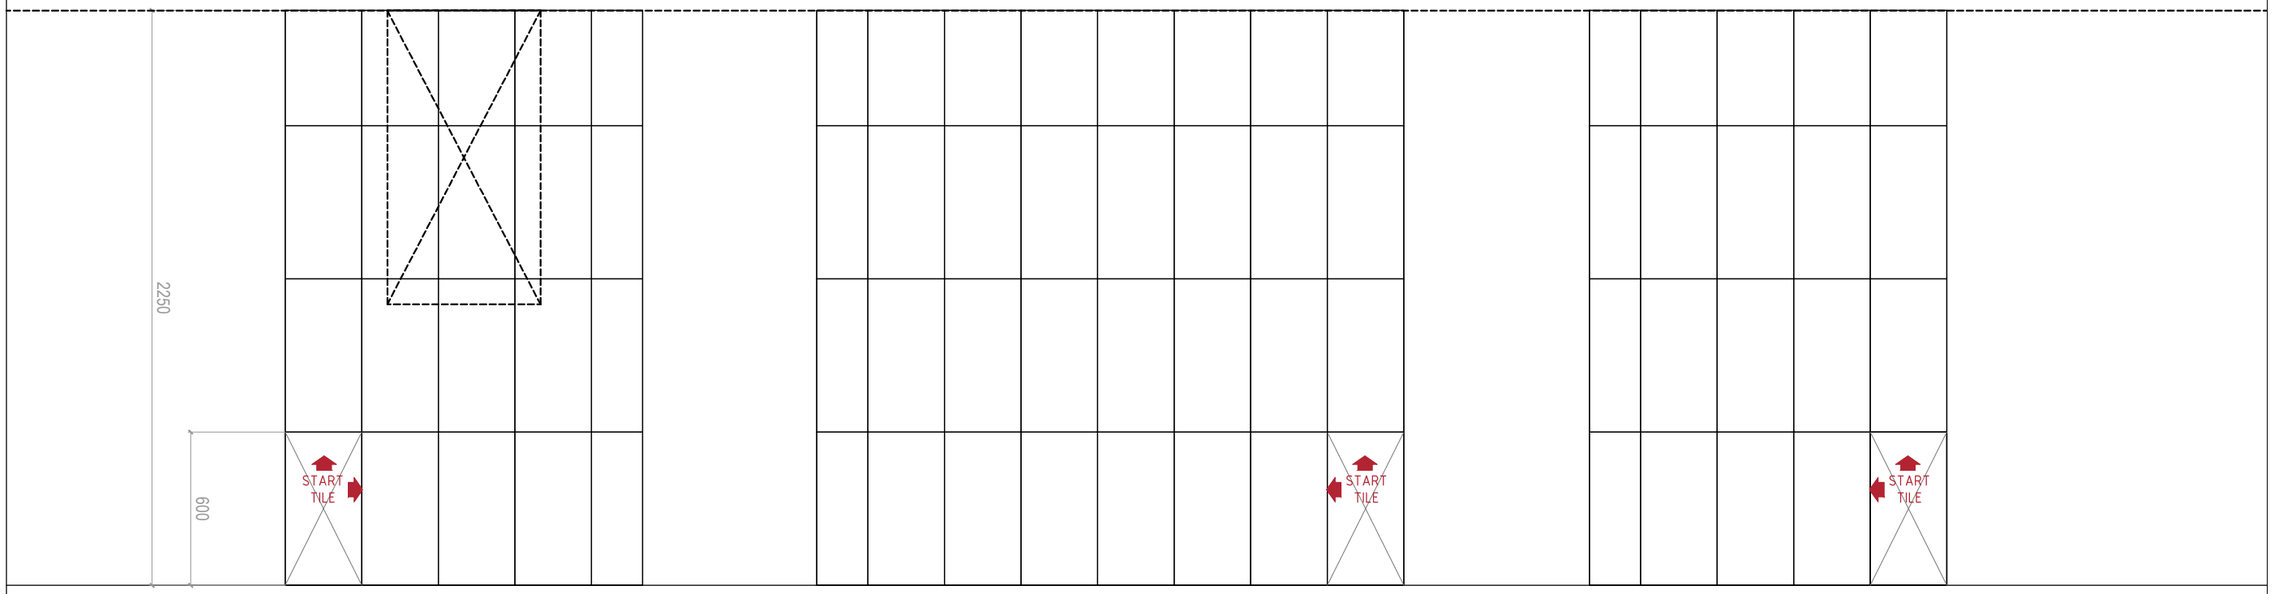

ELEVATION A

SIERRA MARFILL (KAJARIA ETERNITY)


ELEVATION D

SIERRA BRONZE (KAJARIA ETERNITY)

ELEVATION C

SIERRA MARFILL (KAJARIA ETERNITY)


SEDIMENT CREMA TILE TO BE FIXED ON TO THE FLOOR

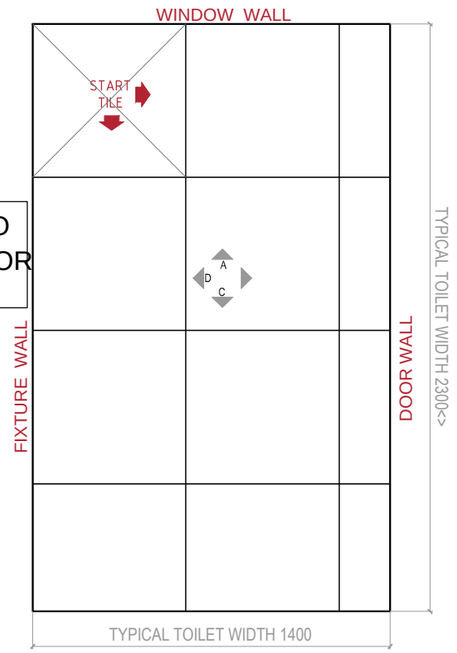

FLOORING PLAN

OPTION: **C3**

DADO TO BE DONE ON 3 WALLS AS SHOWN.

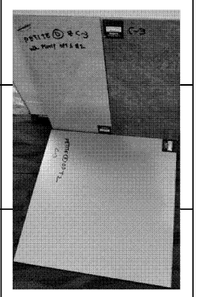C3	FLOORING TILE	KAJARIA ETERNITY	SEDIMENT CREMA	600 X 600	VITIRFIED	
	HIGHLIGHTER DADO	KAJARIA ETERNITY	SIERRA BRONZE	300 X 600	VITIRFIED	
	DADO	KAJARIA ETERNITY	SIERRA MARFILL	300 X 600	VITIRFIED	