
OPTION: **C4 OPT 1 & 2**
(FOR MOCK UP)

LAKEFRONT (SECTOR 4)
24-6-19

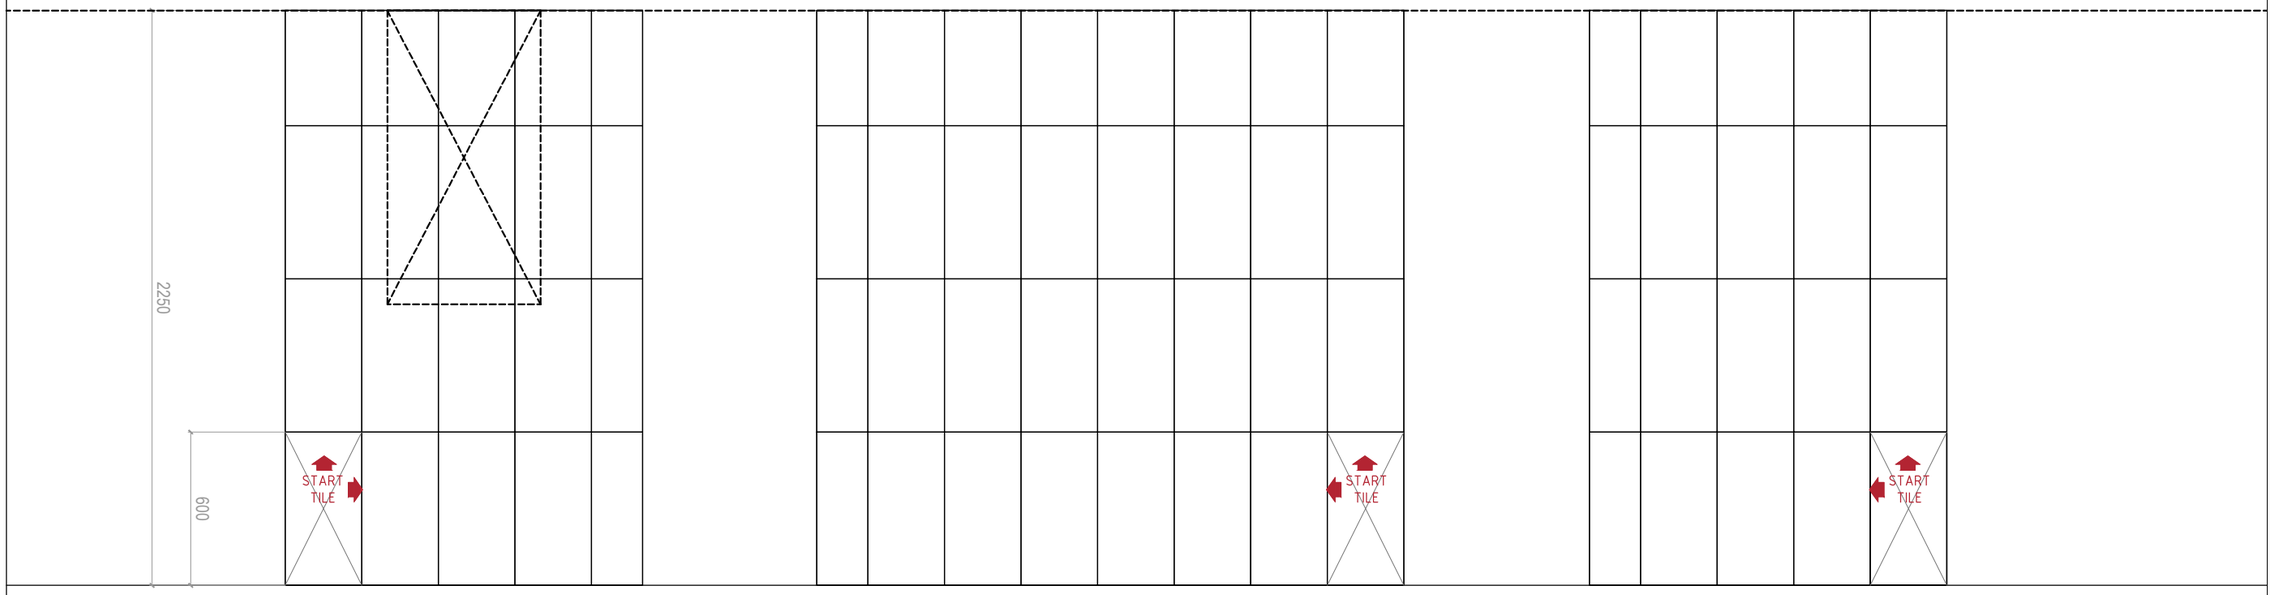

ELEVATION A

IVORY PISSARO LT (NITCO)

ELEVATION D

OSLO BRONZE POLISH (KAJARIA ETERNITY)


ELEVATION C

IVORY PISSARO LT (NITCO)



OPTION: **C2 OPT 1 & 2** (SINCE BOTH THE DADO TILES ARE SAME IN THE 2 OPTIONS FOG BRONCO TILE TO BE FIXED ON TO THE FLOOR & OSLO BROWN MATT TO HAVE 6 TILES KEPT LOOSE)
DADO TO BE DONE ON 3 WALLS AS SHOWN.

FOG BRONCO TILE TO BE FIXED ON TO THE FLOOR

OSLO BROWN MATT TO HAVE 6 TILES KEPT LOOSE)

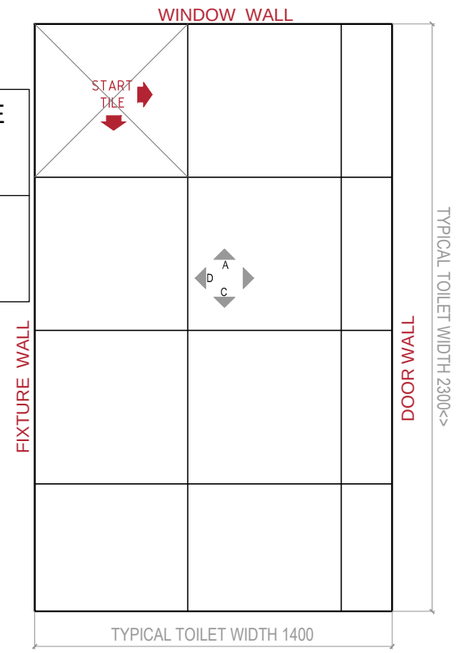

FLOORING PLAN

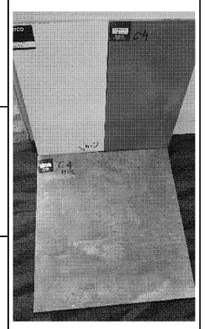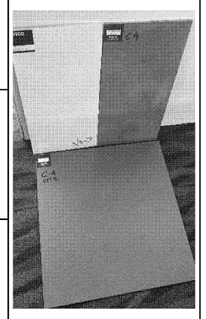C4 (OPT 1)	FLOORING TILE	KAJARIA ETERNITY	OSLO BROWN MATT	600 X 600	VITIRFIED	
	HIGHLIGHTER DADO	KAJARIA ETERNITY	OSLO BRONZE POLISH	300 X 600	VITIRFIED	
	DADO	NITCO	IVORY PISSARO LT	300 X 600	CERAMIC	
C4 (OPT 2)	FLOORING TILE	KAJARIA ETERNITY	FOG BRONCO	600 X 600	VITIRFIED	
	HIGHLIGHTER DADO	KAJARIA ETERNITY	OSLO BRONZE POLISH	300 X 600	VITIRFIED	
	DADO	NITCO	IVORY PISSARO LT	300 X 600	CERAMIC	