
OPTION: **C5**
(FOR MOCK UP)

LAKEFRONT (SECTOR 4)
24-6-19

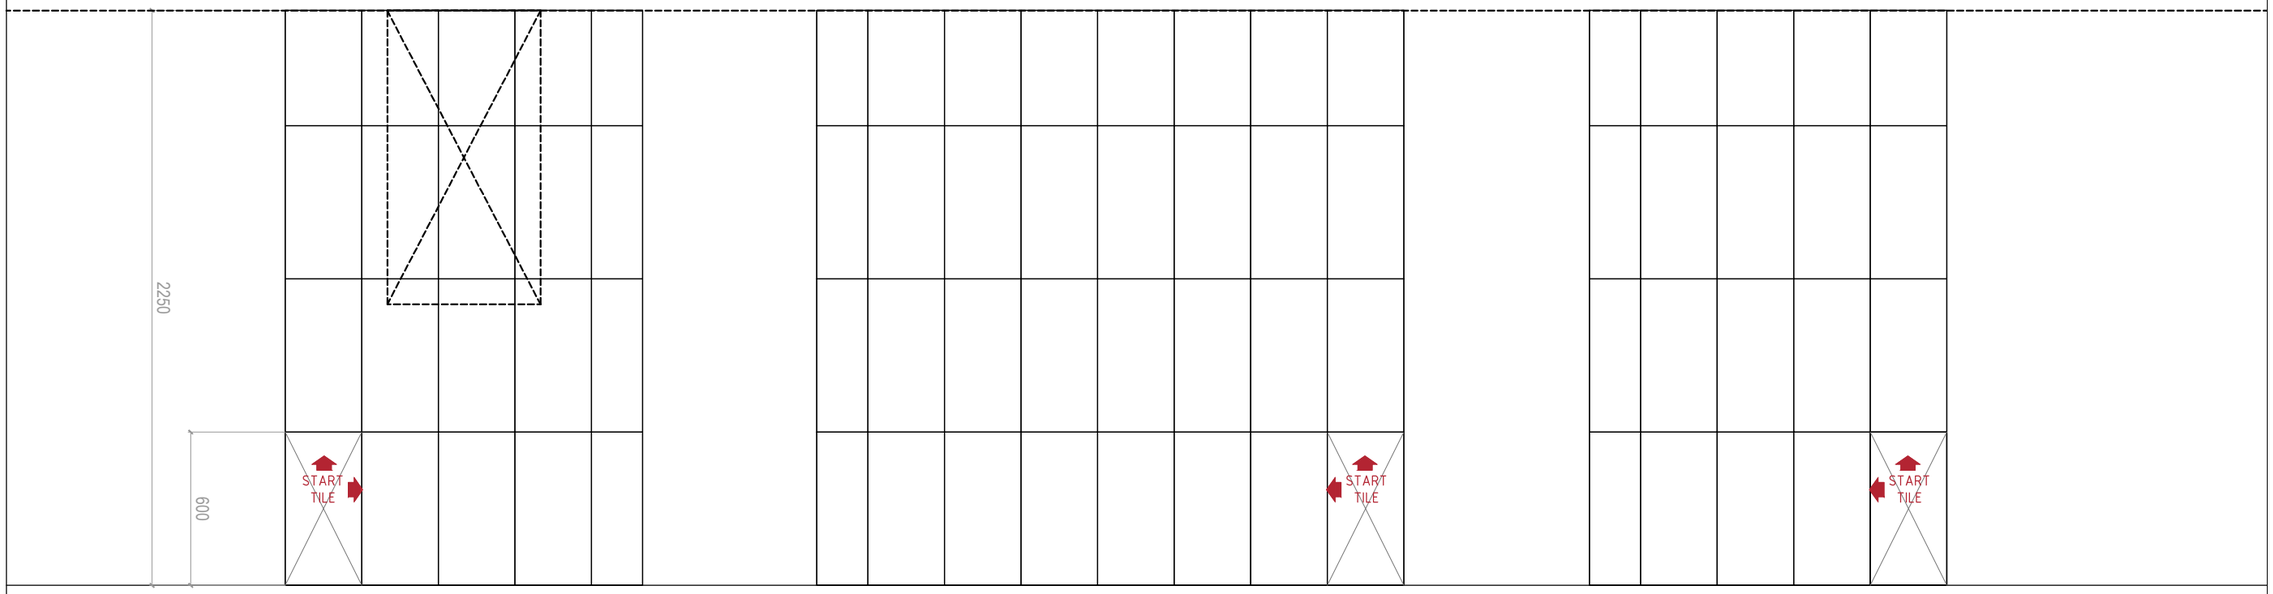

ELEVATION A

VIVO LAURENT BEIGE DARK (SOMANY)

ELEVATION D

GRILL GOLD (RAK)


ELEVATION C

VIVO LAURENT BEIGE DARK (SOMANY)



OPTION: **C5**

DADO TO BE DONE ON 3 WALLS AS SHOWN.

RANGER NERO TILE TO BE FIXED ON TO THE FLOOR

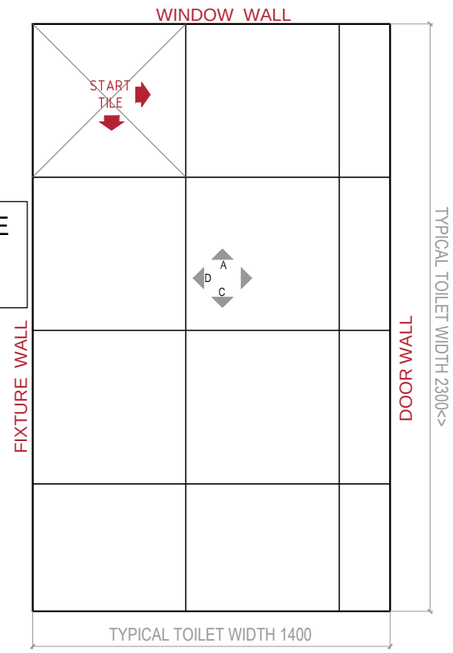

FLOORING PLAN

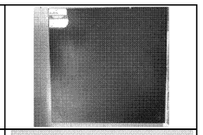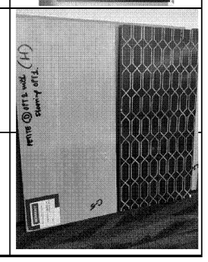C5	FLOORING TILE	SOMANY	RANGER NERO	600 X 600	VITIRFIED	
	HIGHLIGHTER DADO	RAK	GRILL GOLD	300 X 600	CERAMIC	
	DADO	SOMANY	VIVO LAURENT BEIGE DARK	300 X 600		