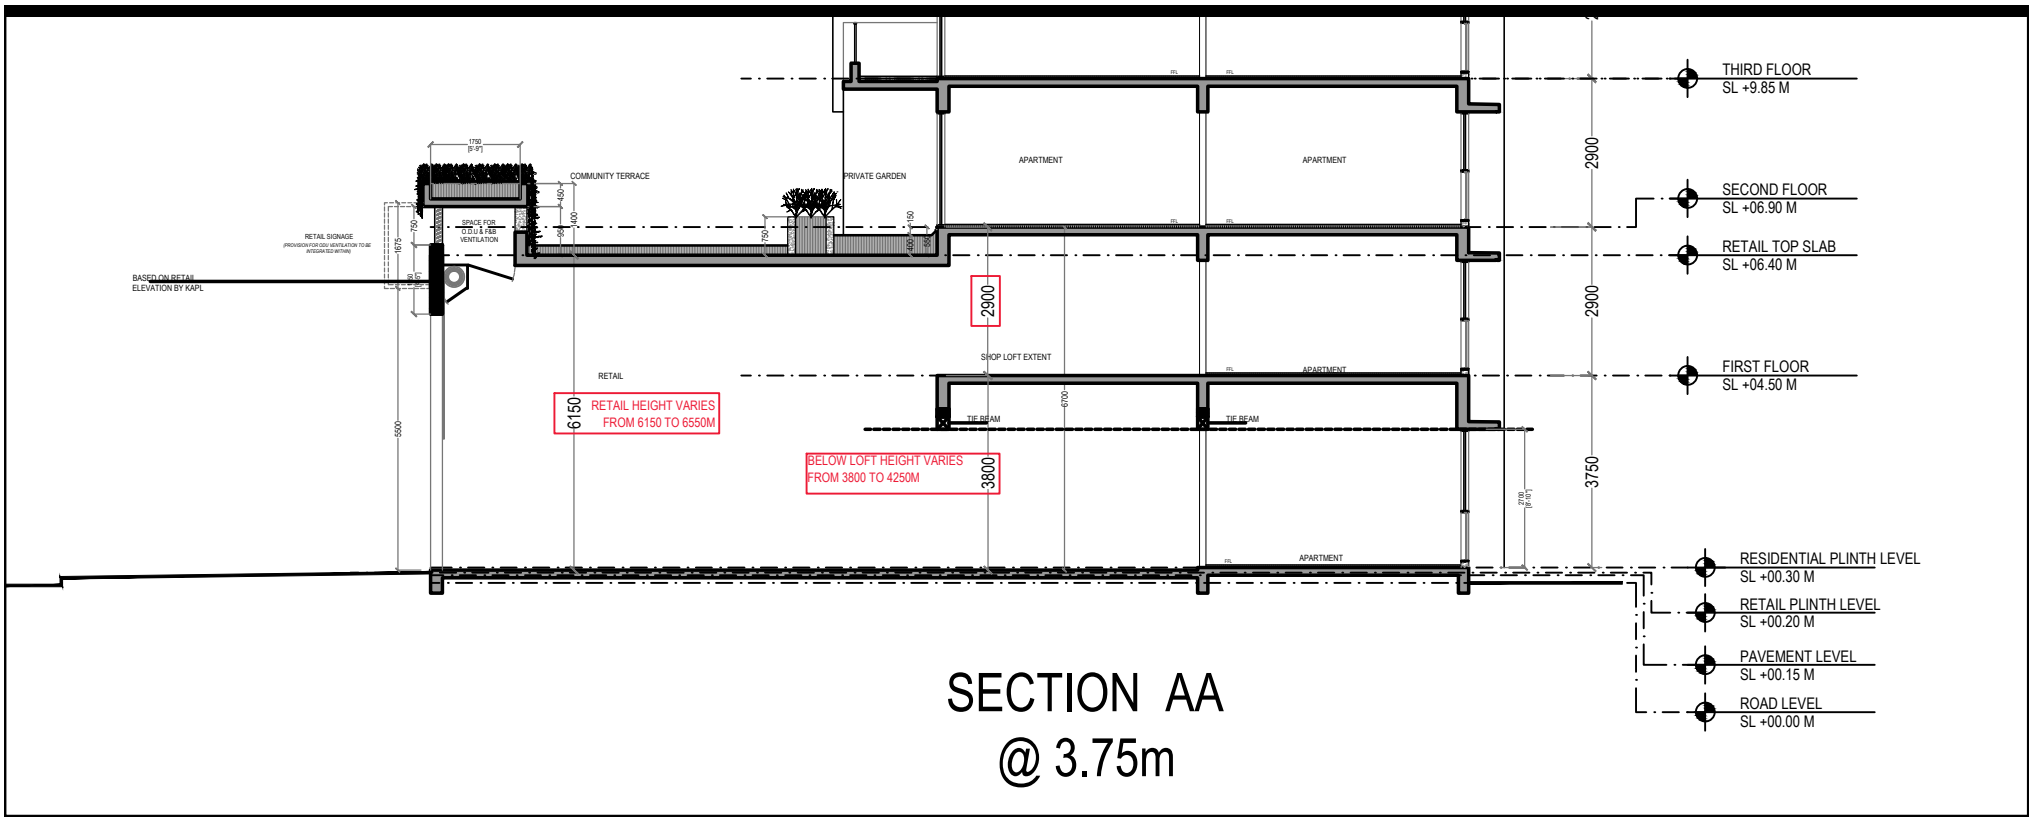


SECTION AA
@ 3.75m