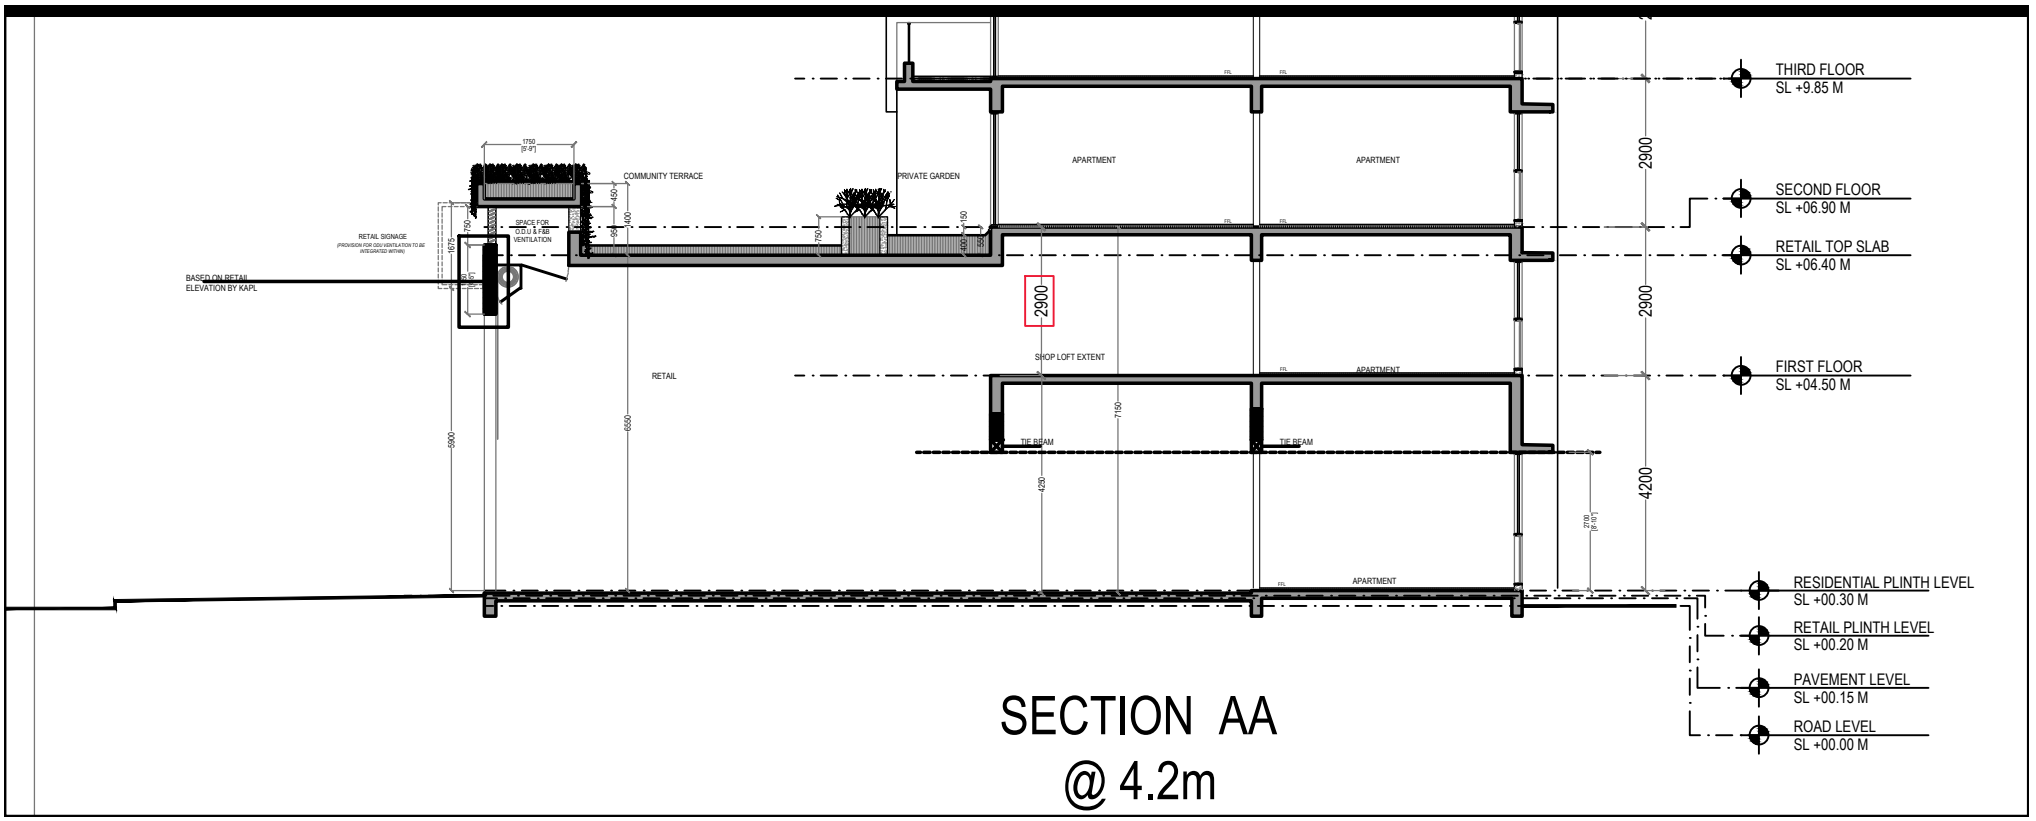


SECTION AA
@ 4.2m