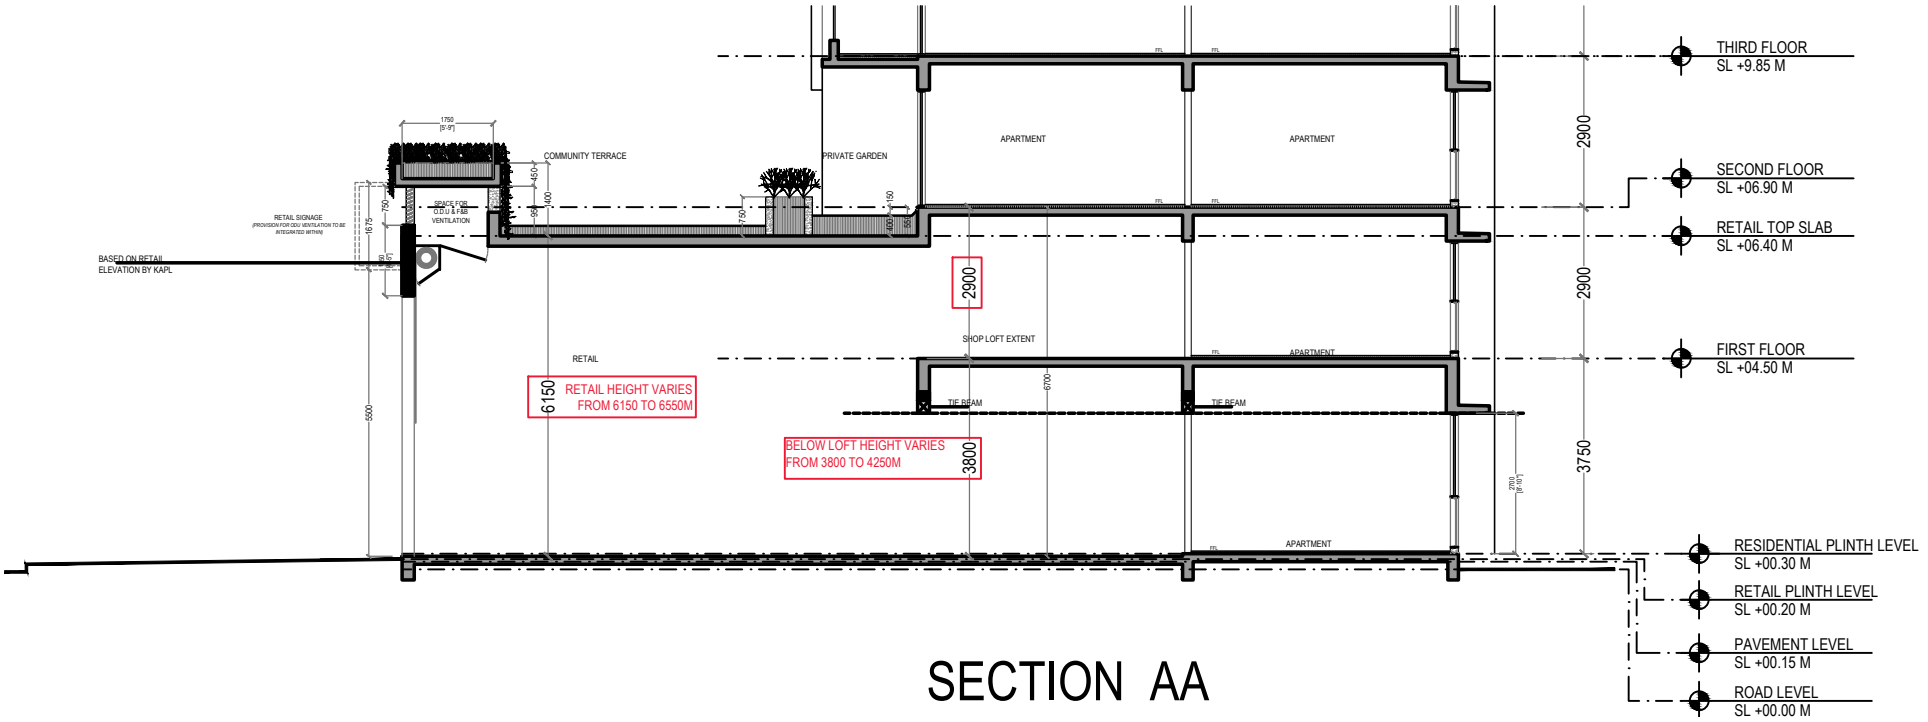

THIRD FLOOR
SL +9.85 M
SECOND FLOOR
SL +06.90 M
RETAIL TOP SLAB
SL +06.40 M
FIRST FLOOR
SL +04.50 M
RESIDENTIAL PLINTH LEVEL
SL +00.30 M
RETAIL PLINTH LEVEL
SL +00.20 M
PAVEMENT LEVEL
SL +00.15 M
ROAD LEVEL
SL +00.00 M
APARTMENT
APARTMENT
APARTMENT
APARTMENT
PRIVATE GARDEN
COMMUNITY TERRACE
SPACE FOR O.D.U & AIR VENTILATION
RETAIL SIGNAGE
(PROVISION FOR ODU VENTILATION TO BE INTEGRATED WITHIN)
BASED ON RETAIL ELEVATION BY KAPL
RETAIL
SHOP LOFT EXTENT
TIE BEAM
TIE BEAM
RETAIL HEIGHT VARIES FROM 6150 TO 6550M
BELOW LOFT HEIGHT VARIES FROM 3800 TO 4250M
2900
2900
2900
3750
6150
3800
6700
5500
1750 [5'-9"]
2700 [8'-10"]

SECTION AA