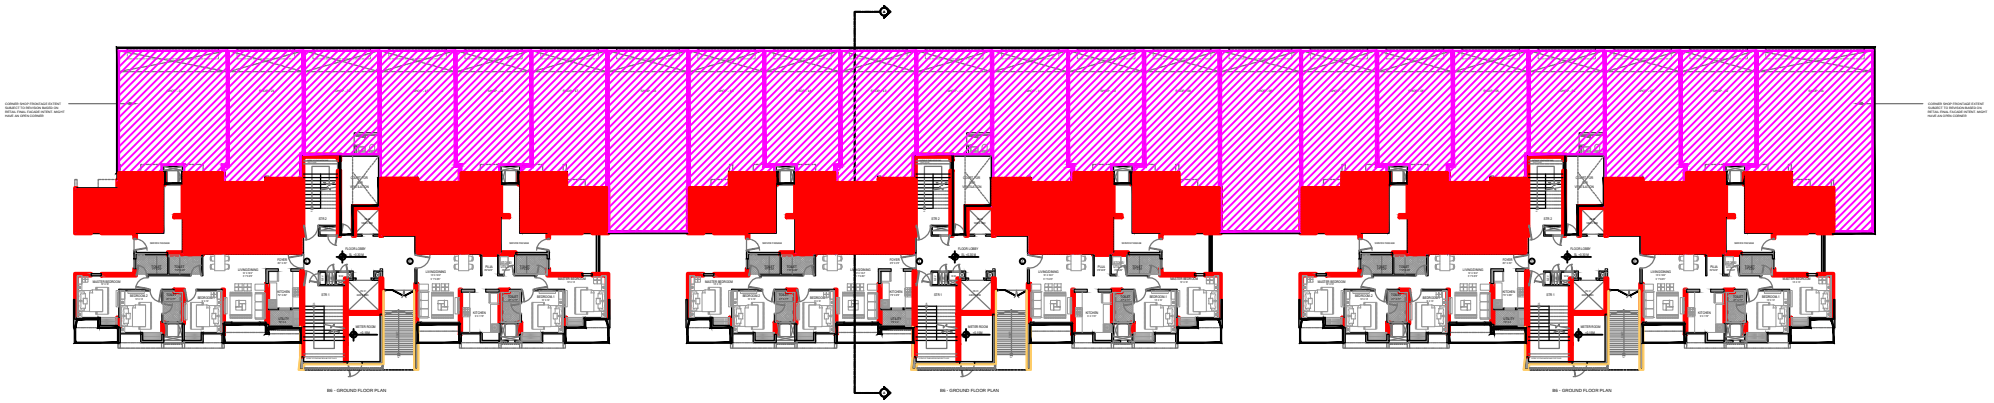

B6 - GROUND FLOOR PLAN
B6 - GROUND FLOOR PLAN
B6 - GROUND FLOOR PLAN