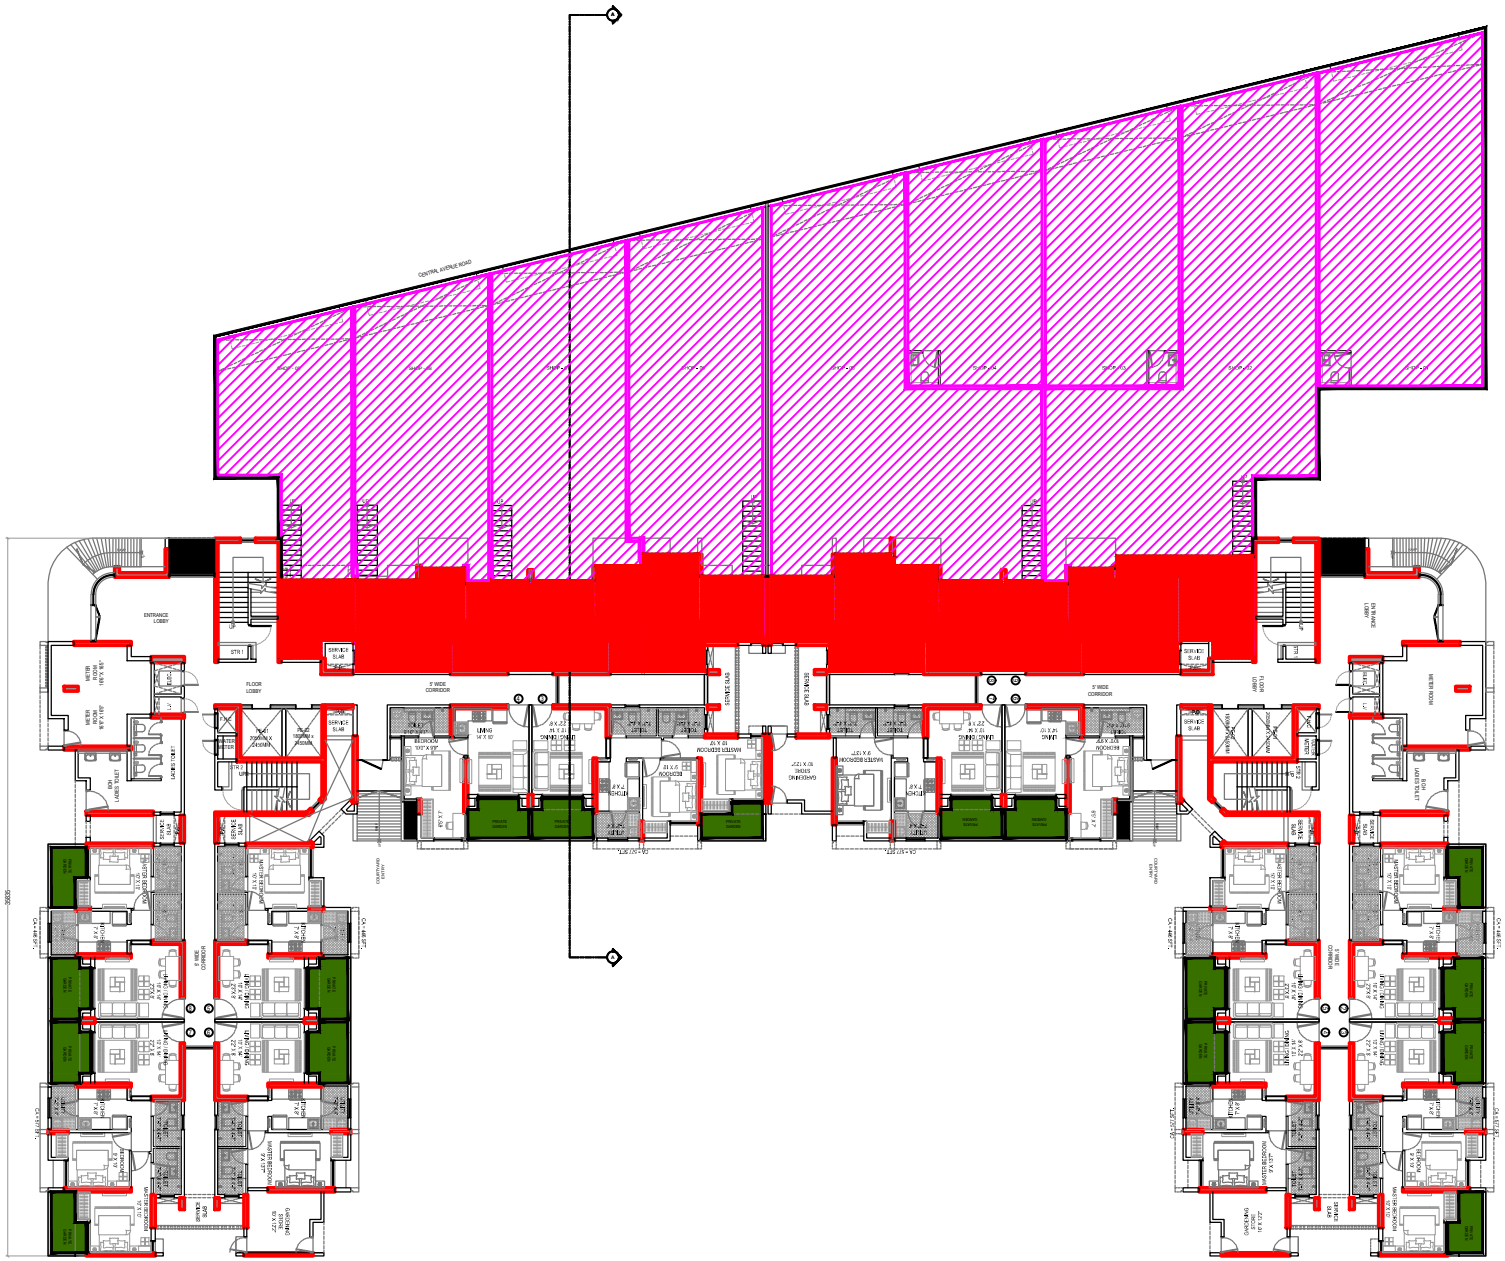


E1-M - GROUND FLOOR PLAN

E1-T2 - GROUND FLOOR PLAN