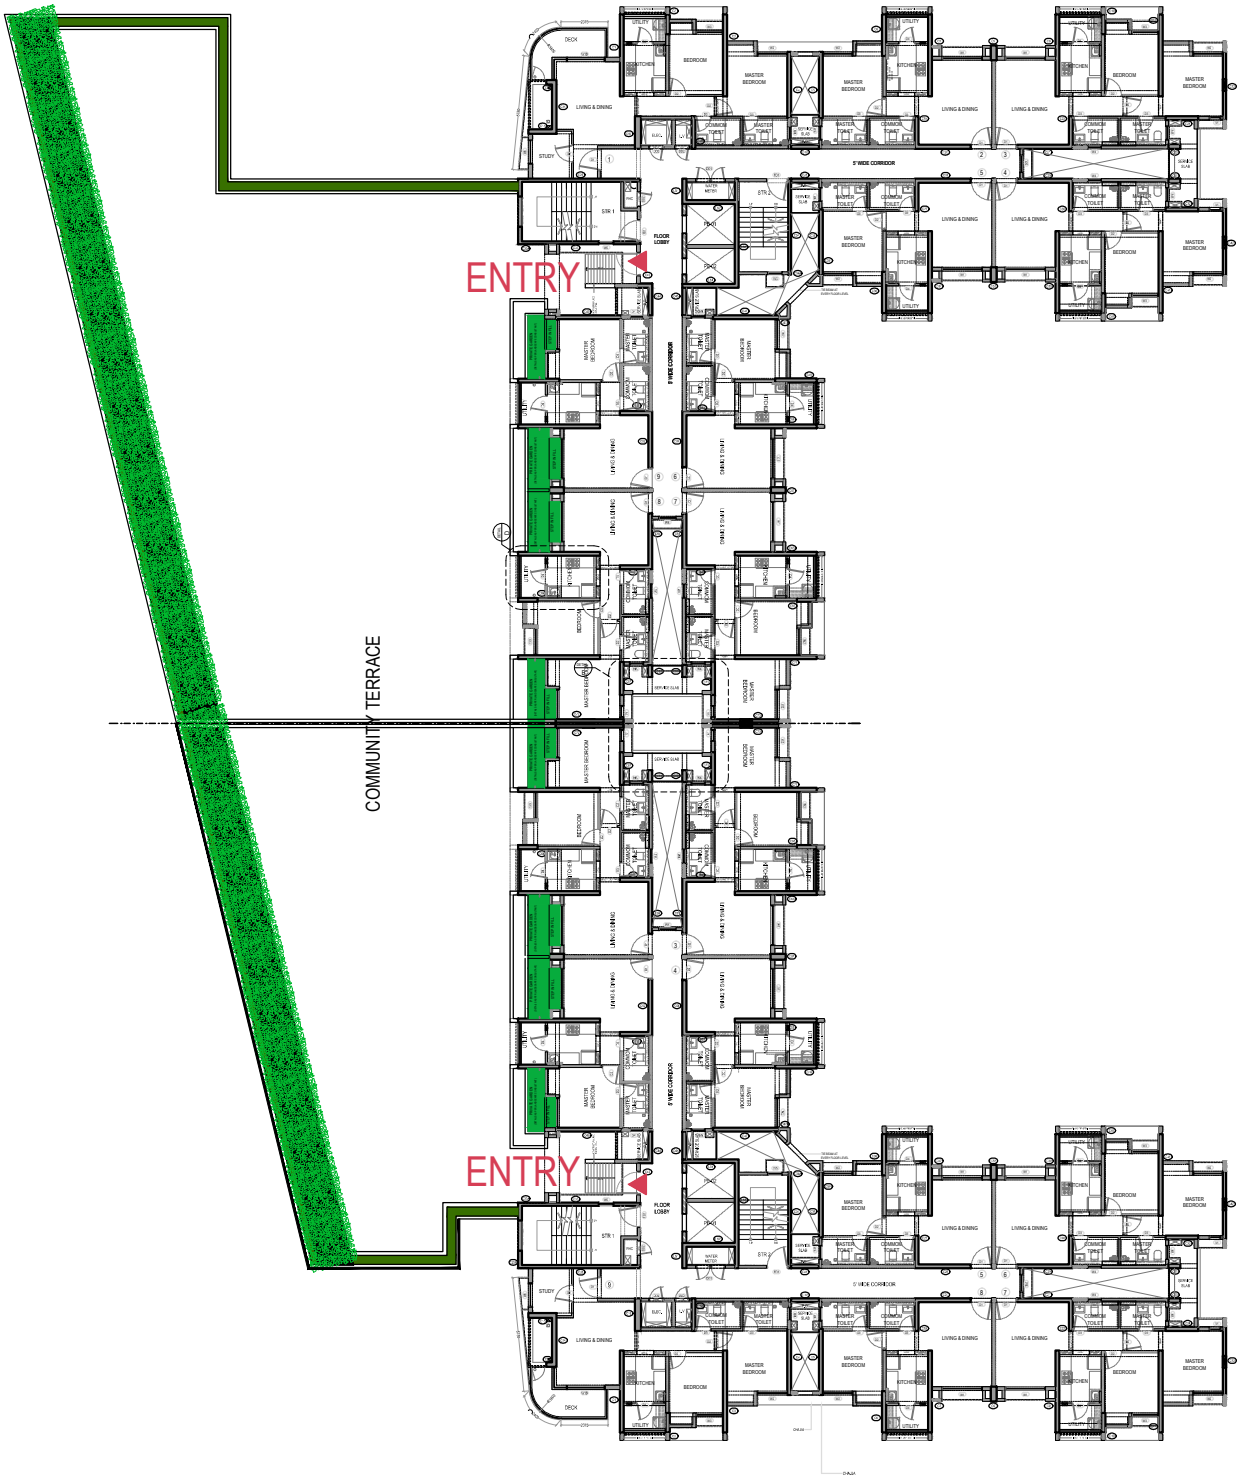


FLOREA A & D SECOND FLOOR PLAN