CASA PARCEL 01

OPTION 01

(MINIMUM ADJUSTMENT OF DP RAOD)


2 &2.5 = 32 buildings

1 &1.5 = 17 buildings

FSI= **3,79,007 SQ.MT**

RG = **26,500 SQ.MT**

PG/GARDEN =**12,300 SQ.MT**

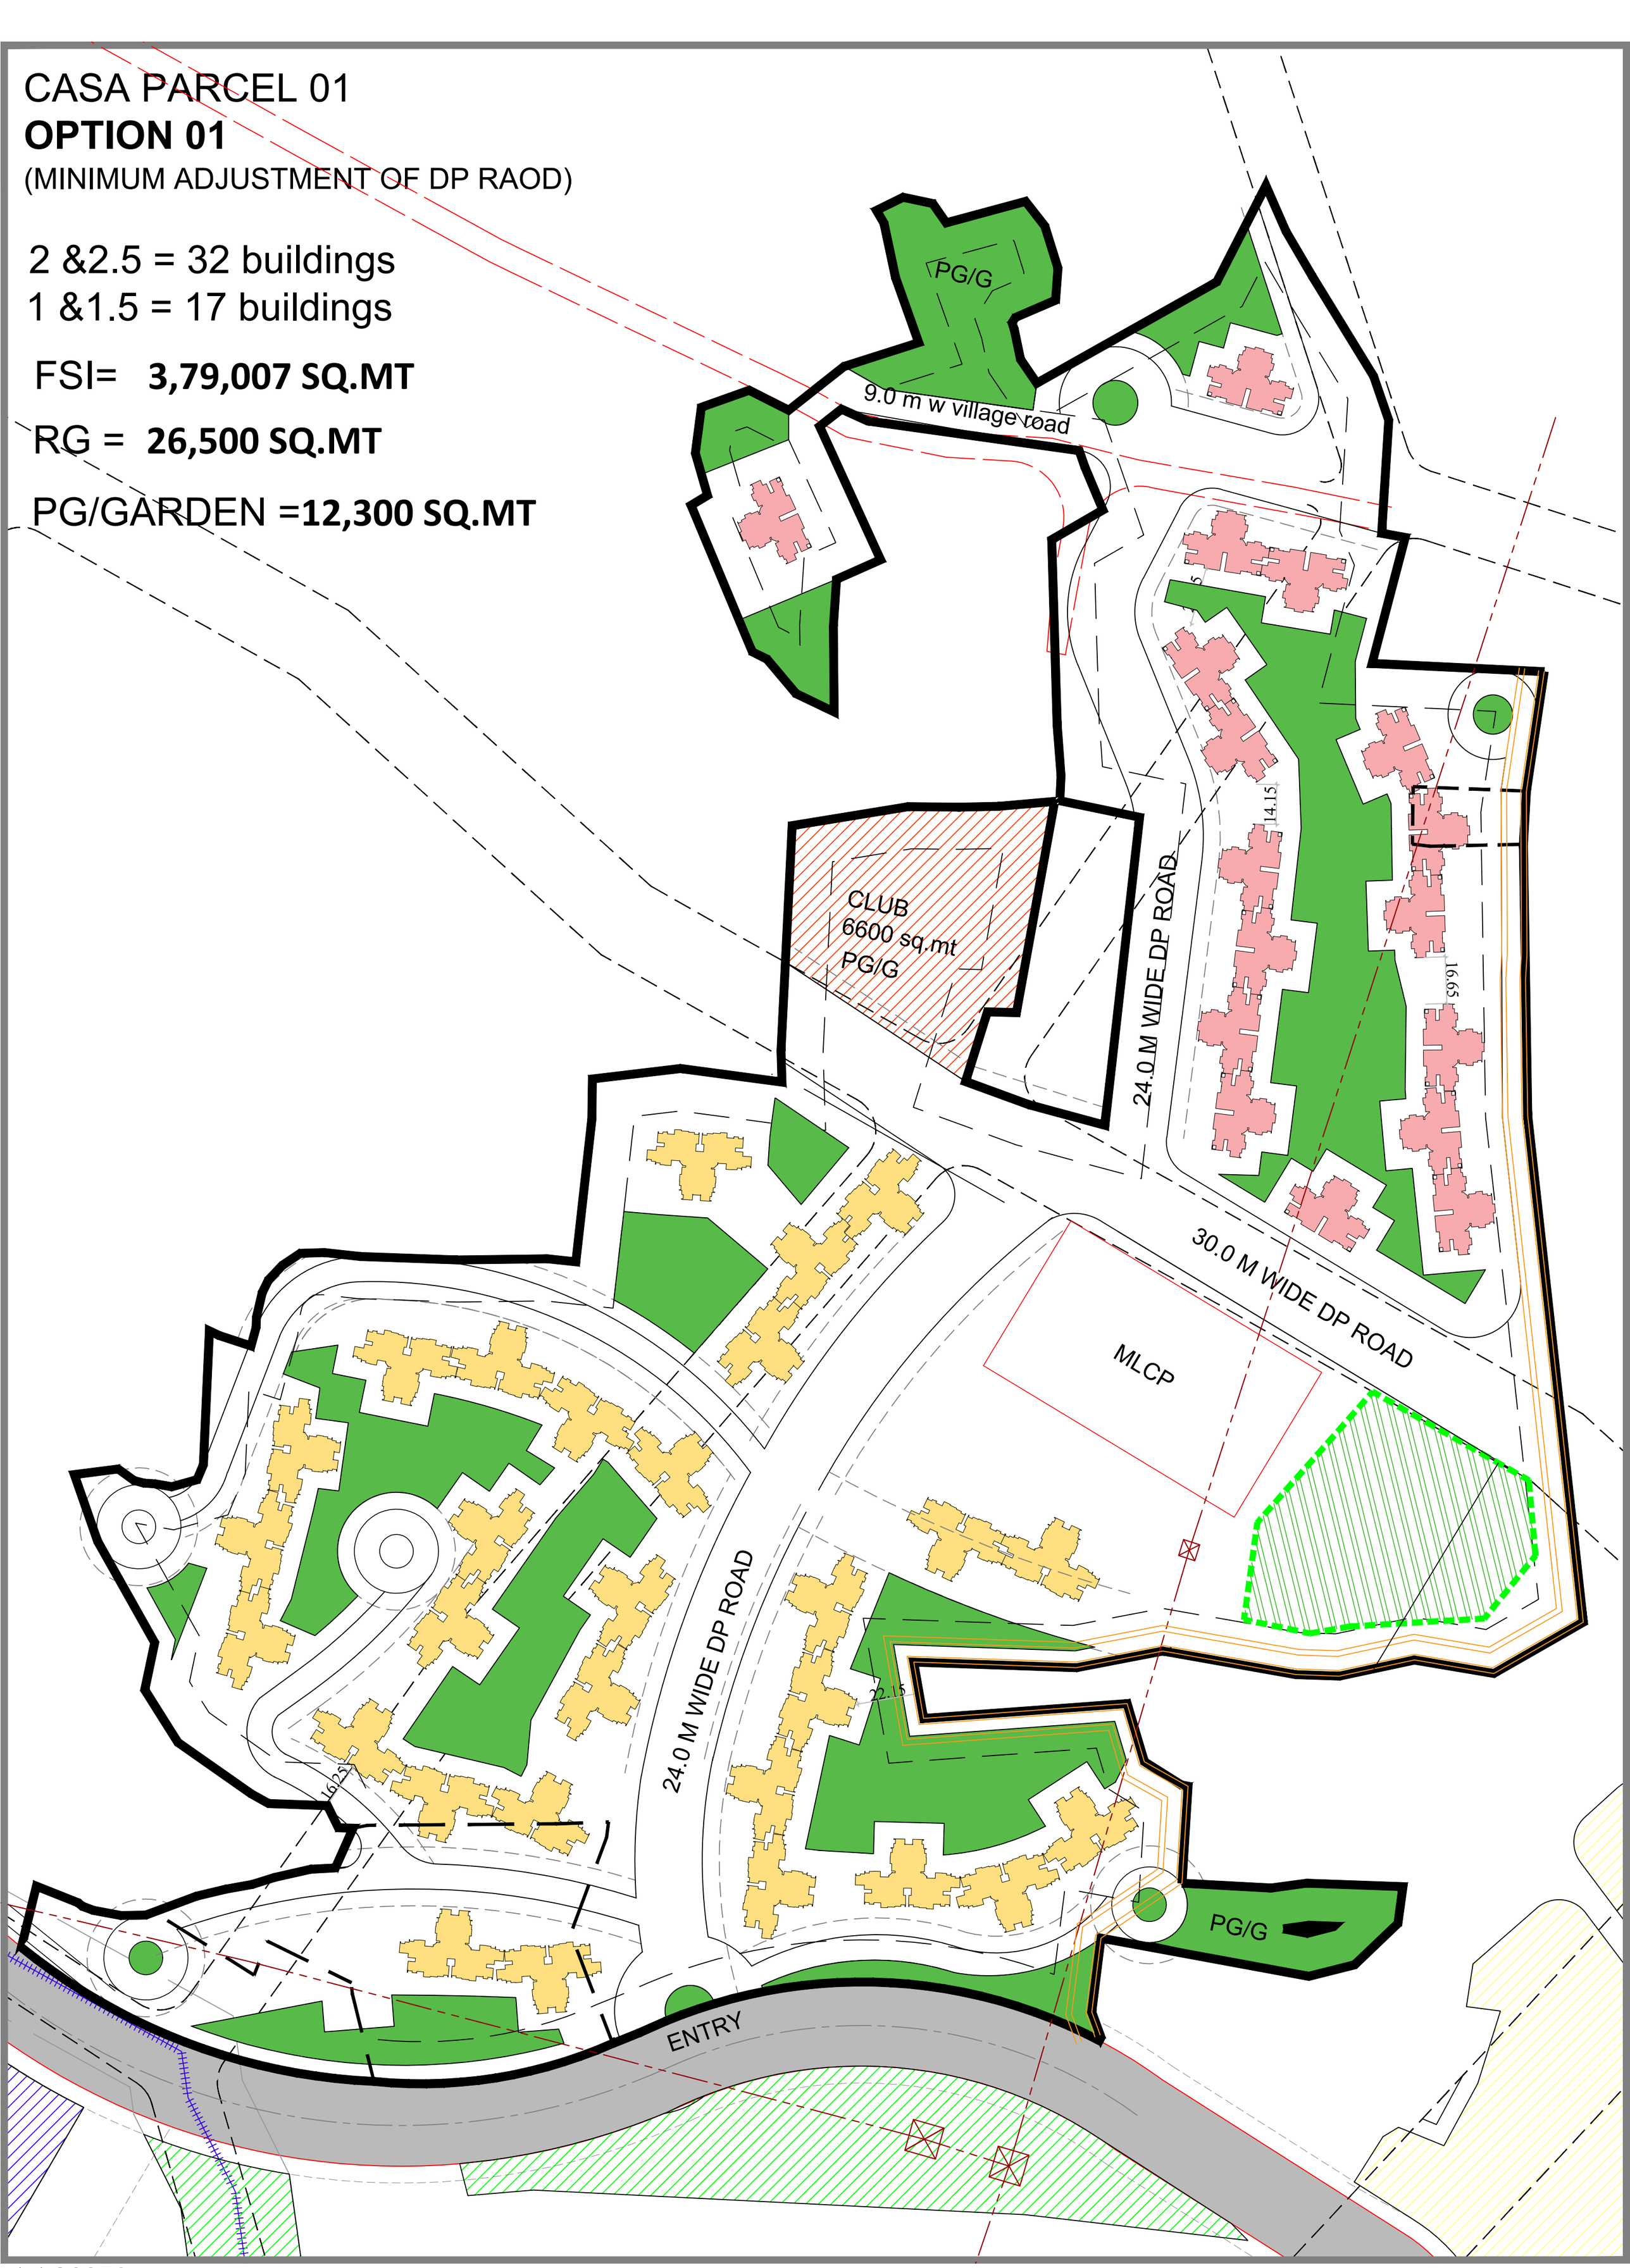

1:1.38272