
PRODUCED BY AN AUTODESK EDUCATIONAL PRODUCT

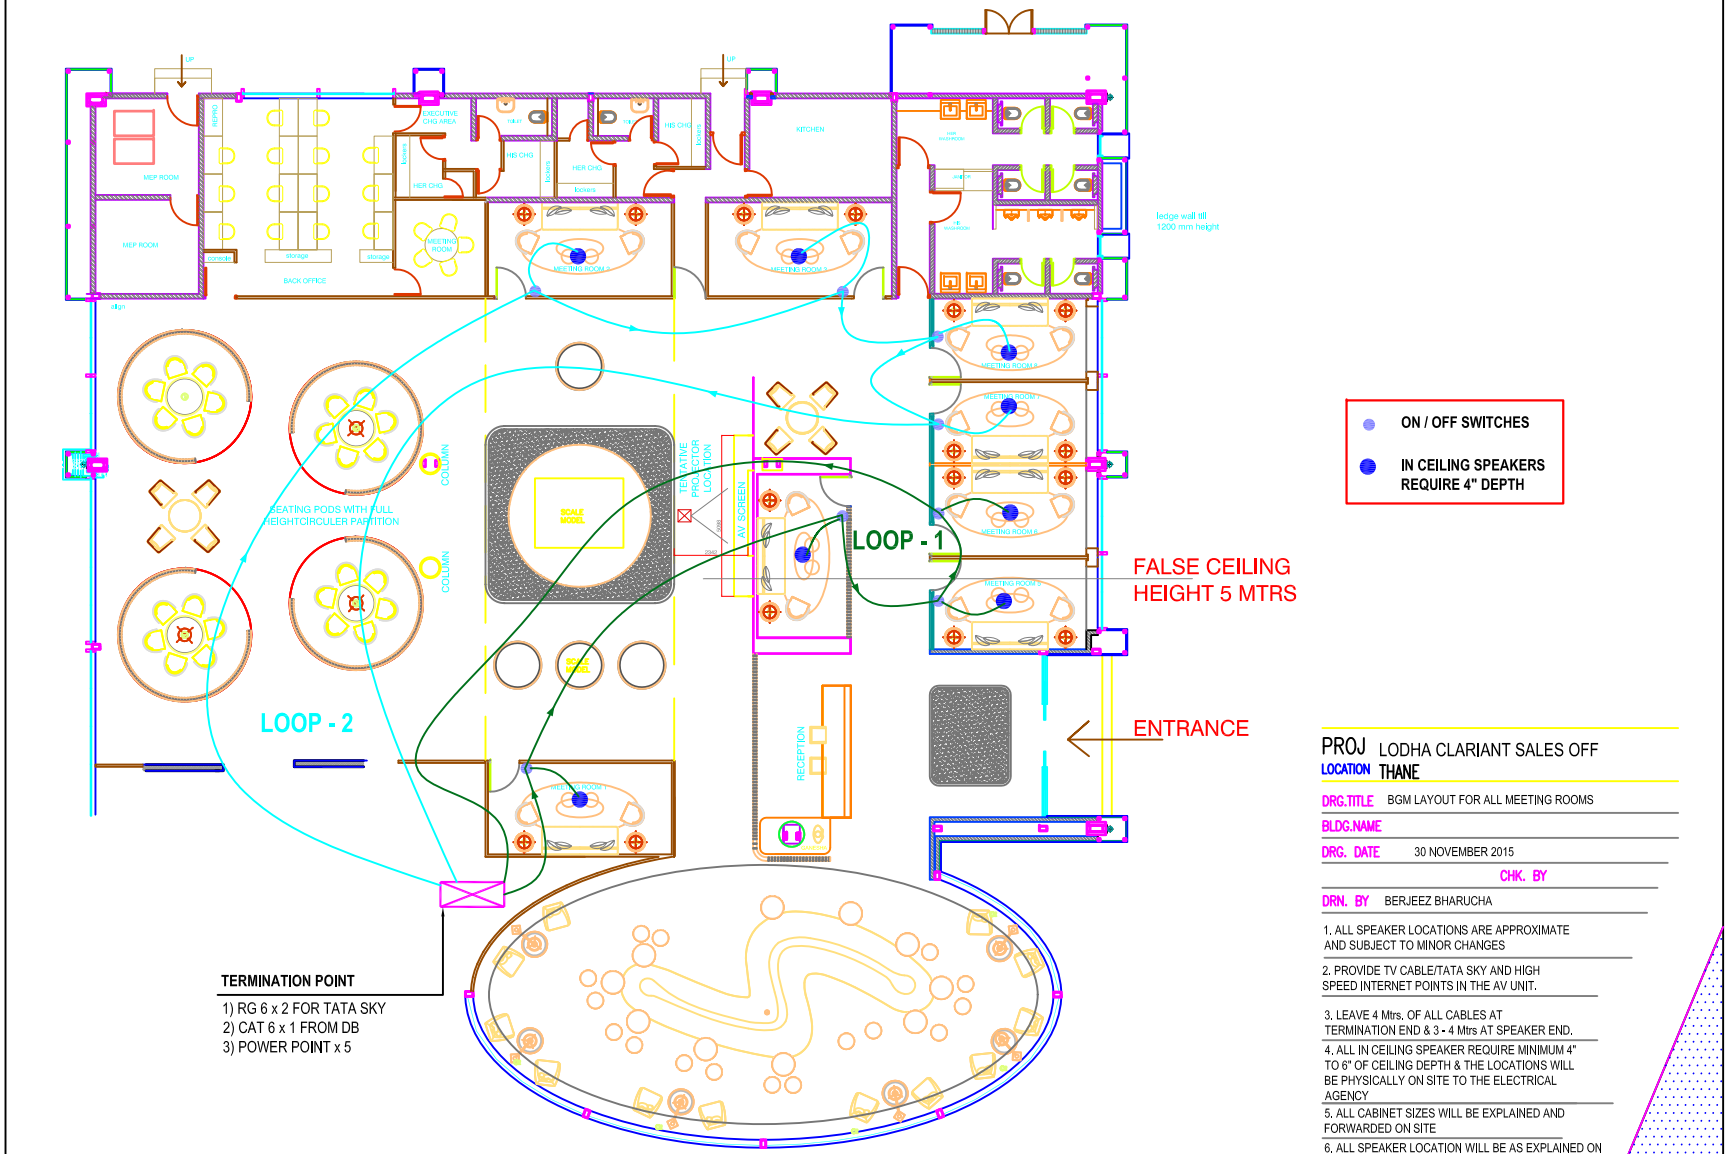


**TERMINATION POINT**

1) RG 6 x 2 FOR TATA SKY
2) CAT 6 x 1 FROM DB
3) POWER POINT x 5

BGM LAYOUT FOR AL MEETING ROOMS

PROJ LODHA CLARIANT SALES OFF
LOCATION THANE
DRG.TITLE BGM LAYOUT FOR ALL MEETING ROOMS
BLDG.NAME
DRG. DATE 30 NOVEMBER 2015
CHK. BY
DRN. BY BERJEEZ BHARUCHA

1. ALL SPEAKER LOCATIONS ARE APPROXIMATE AND SUBJECT TO MINOR CHANGES
2. PROVIDE TV CABLE/TATA SKY AND HIGH SPEED INTERNET POINTS IN THE AV UNIT.
3. LEAVE 4 Mtrs. OF ALL CABLES AT TERMINATION END & 3 - 4 Mtrs AT SPEAKER END.
4. ALL IN CEILING SPEAKER REQUIRE MINIMUM 4" TO 6" OF CEILING DEPTH & THE LOCATIONS WILL BE PHYSICALLY ON SITE TO THE ELECTRICAL AGENCY
5. ALL CABINET SIZES WILL BE EXPLAINED AND FORWARDED ON SITE
6. ALL SPEAKER LOCATION WILL BE AS EXPLAINED ON SITE
7. FOR ANY CLARIFICATION ON THE A/V LAYOUT CALL MEHERNOSH ON 9820059191

SOUND DECISIONS
CONSULTANCY & SERVICES
4, Palash Tower, Prathmesh Complex, Veera Desai Road, Andheri (West), Mumbai 400 053.
Tel.: 2677 2339 / 2677 2340, Cell : 98200 59191, Email : mh@sounddecisionsindia.com
www.sounddecisionsindia.com

ALL DRAWINGS & WRITTEN MATERIAL APPEARING HEREIN CONSTITUTE THE ORIGINAL AND UNPUBLISHED WORK OF THE SOUND CONSULTANT AND THE SAME MAY NOT BE DUPLICATED, USED OR DISCLOSED WITHOUT THE WRITTEN CONSENT OF THE SOUND CONSULTANT.

ONLY WRITTEN DIMENSIONS SHOULD BE FOLLOWED; DRAWING MUST NOT BE SCALED; SOUND CONSULTANT MUST BE INFORMED FOR ANY ADDITIONAL INFORMATION REQUIRED; OR IN CASE OF ANY DISCREPANCY BEFORE COMMENCEMENT OF WORK ON SITE

PRODUCED BY AN AUTODESK EDUCATIONAL PRODUCT

PRODUCED BY AN AUTODESK EDUCATIONAL PRODUCT

PRODUCED BY AN AUTODESK EDUCATIONAL PRODUCT