
CASA PARCEL 01

(OPTION 03 - DP ROAD AS PER SUGGESTED PBB)

1 &1.5 = 17 buildings
2 &2.5 = 29 buildings

FSI= **3,74,731 SQ.MT**

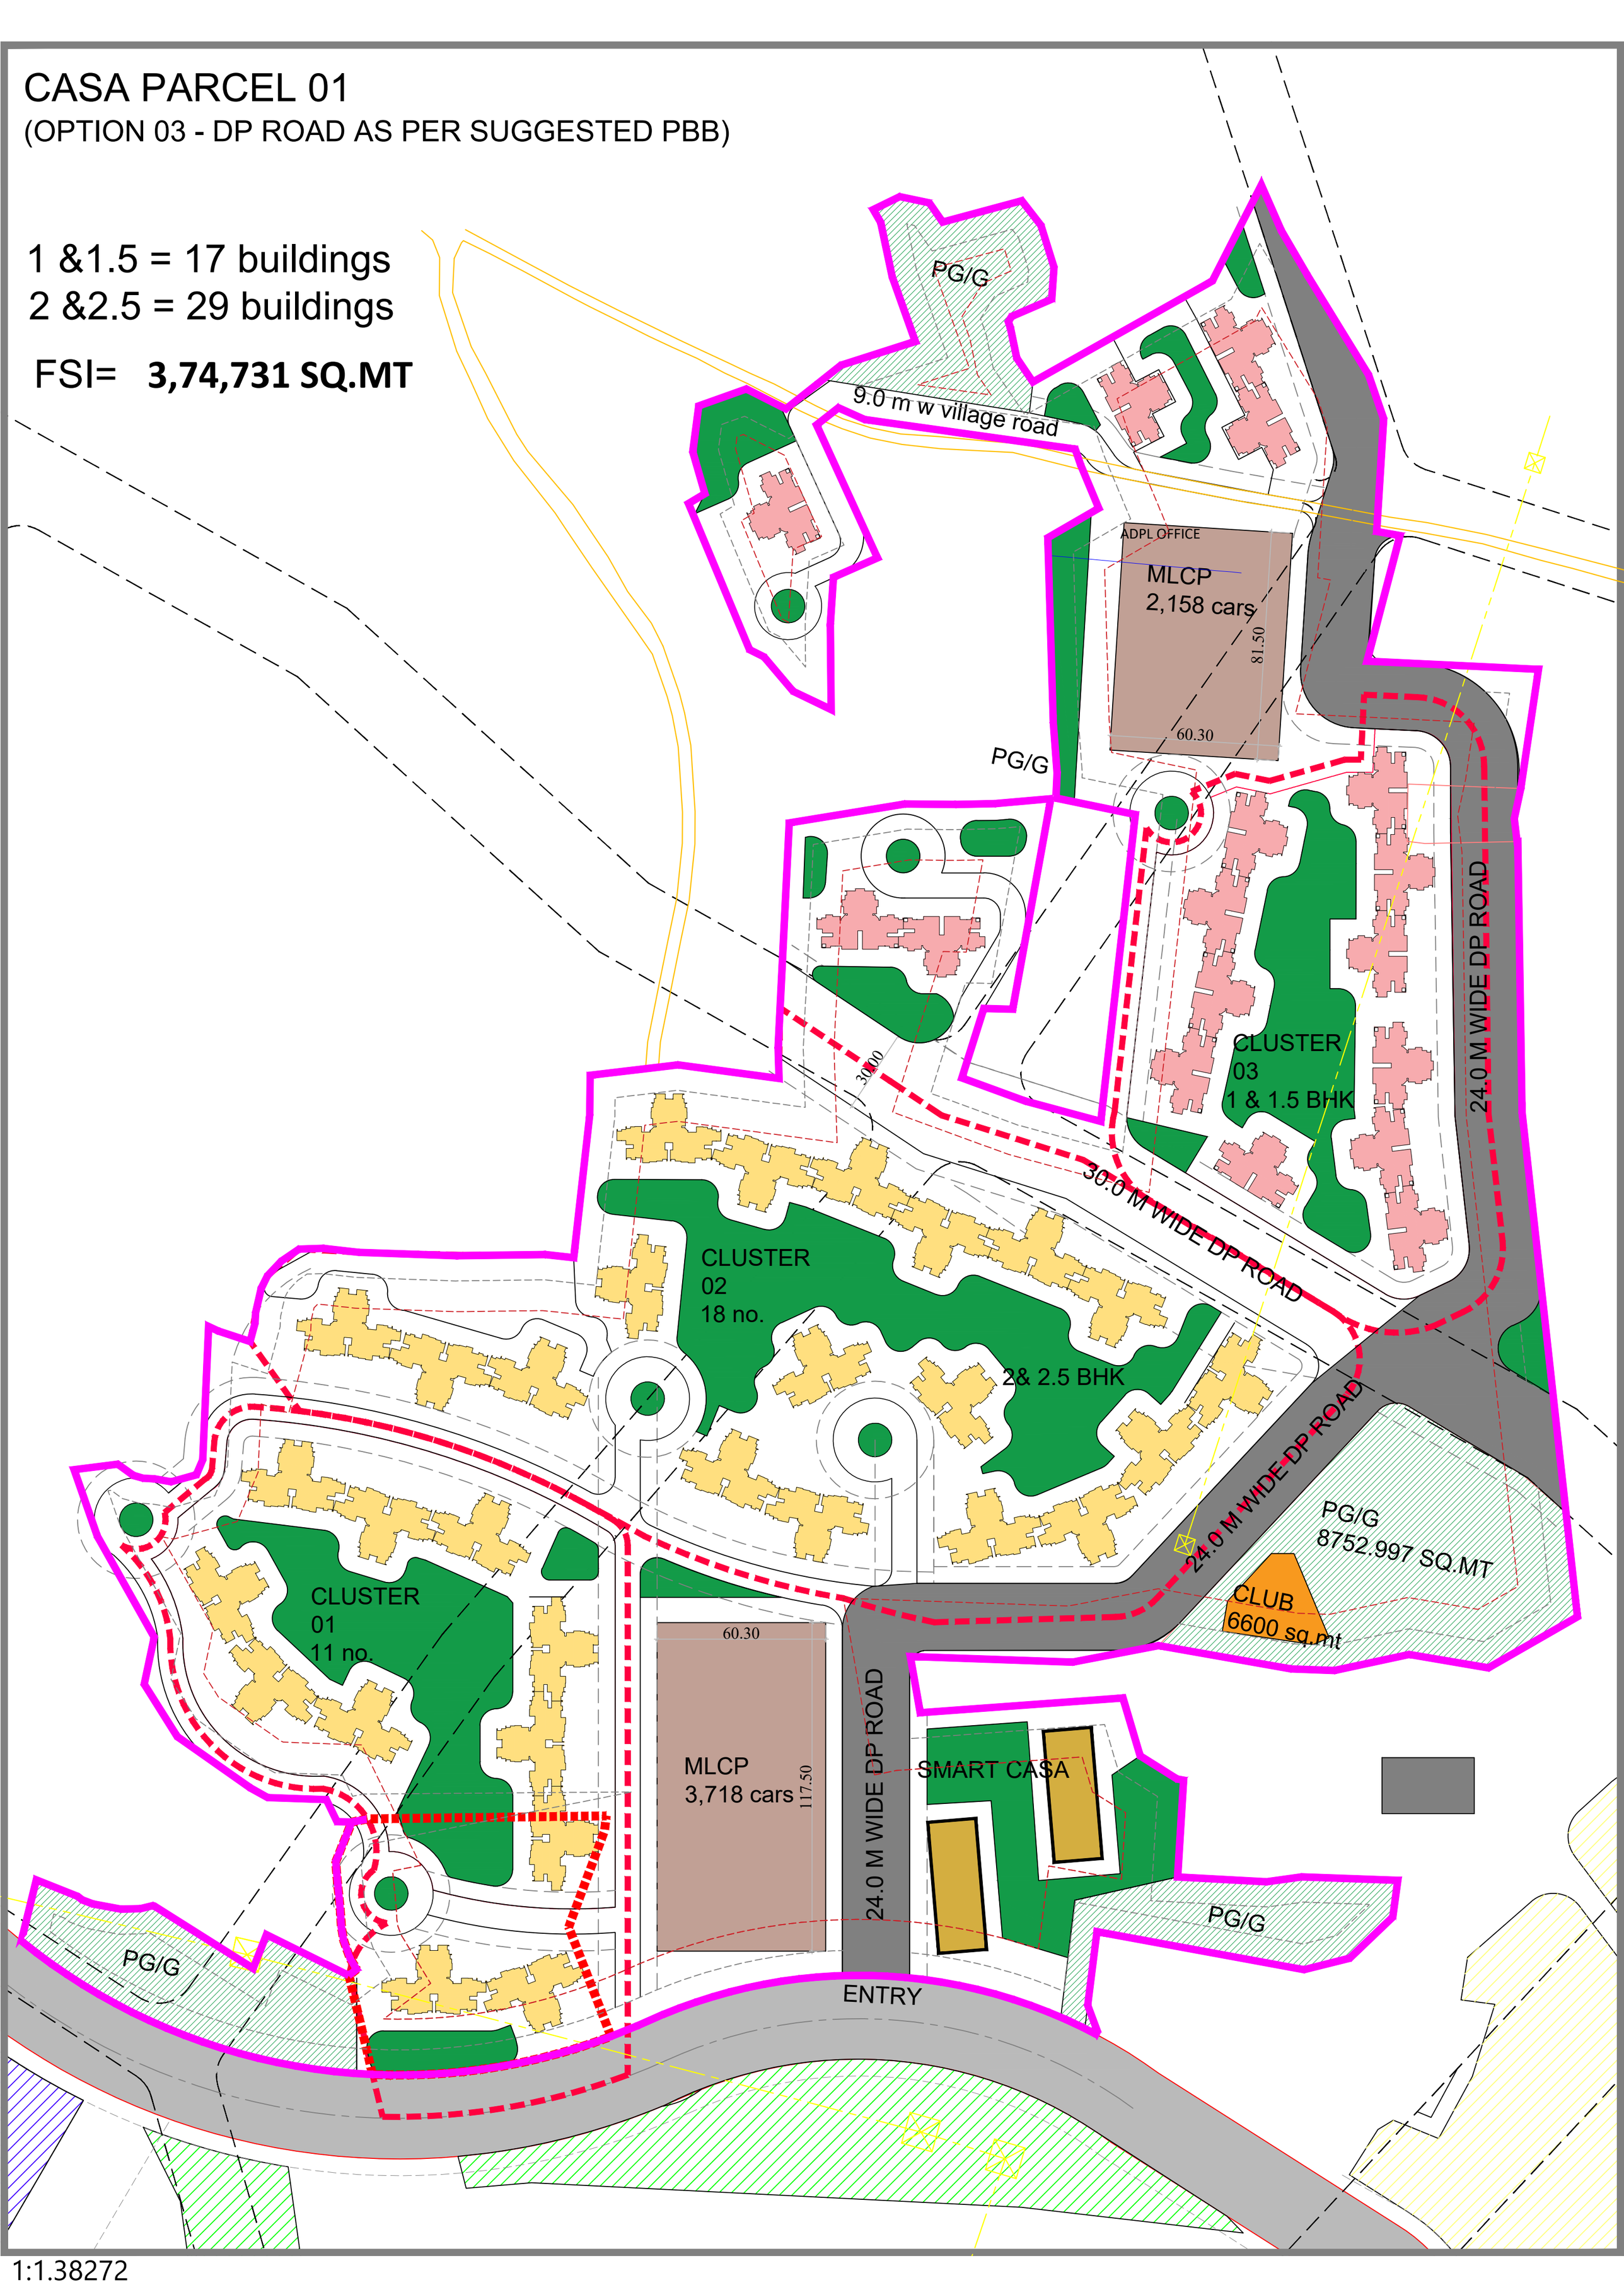

1:1.38272