

SITE PLANNING & CIRCULATION

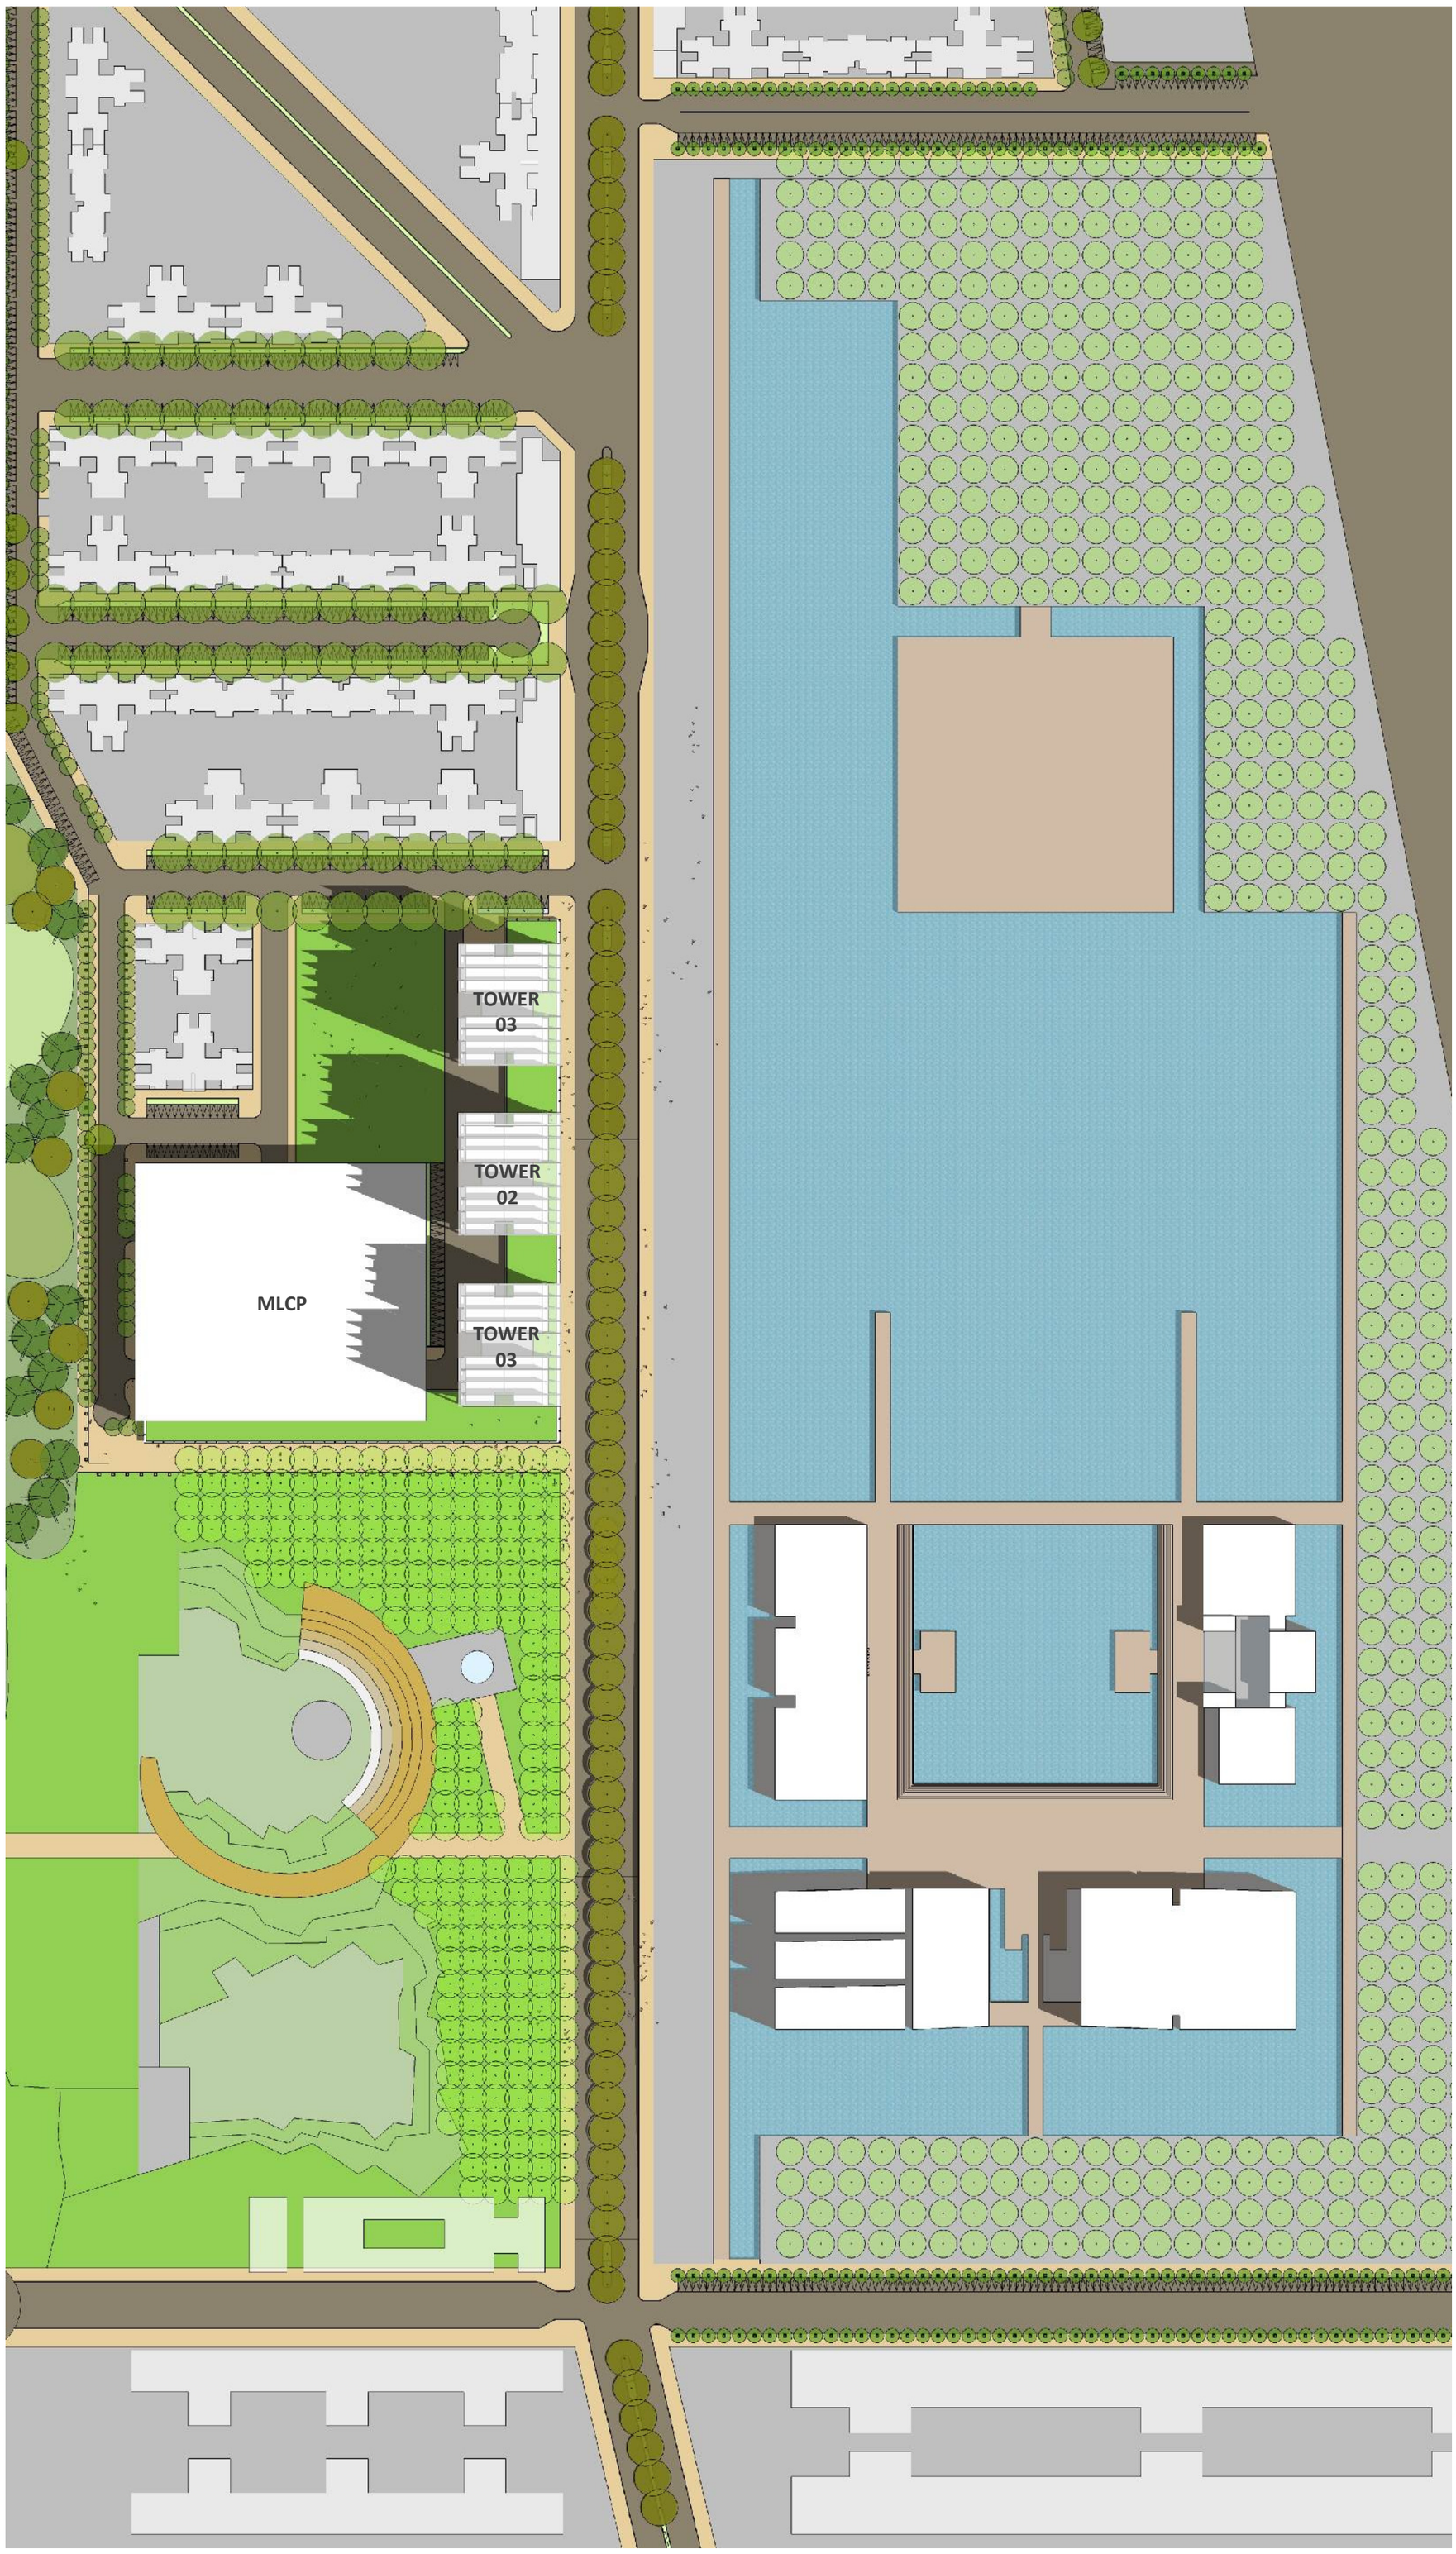

SITE PLANNING & CIRCULATION – OPTION 01

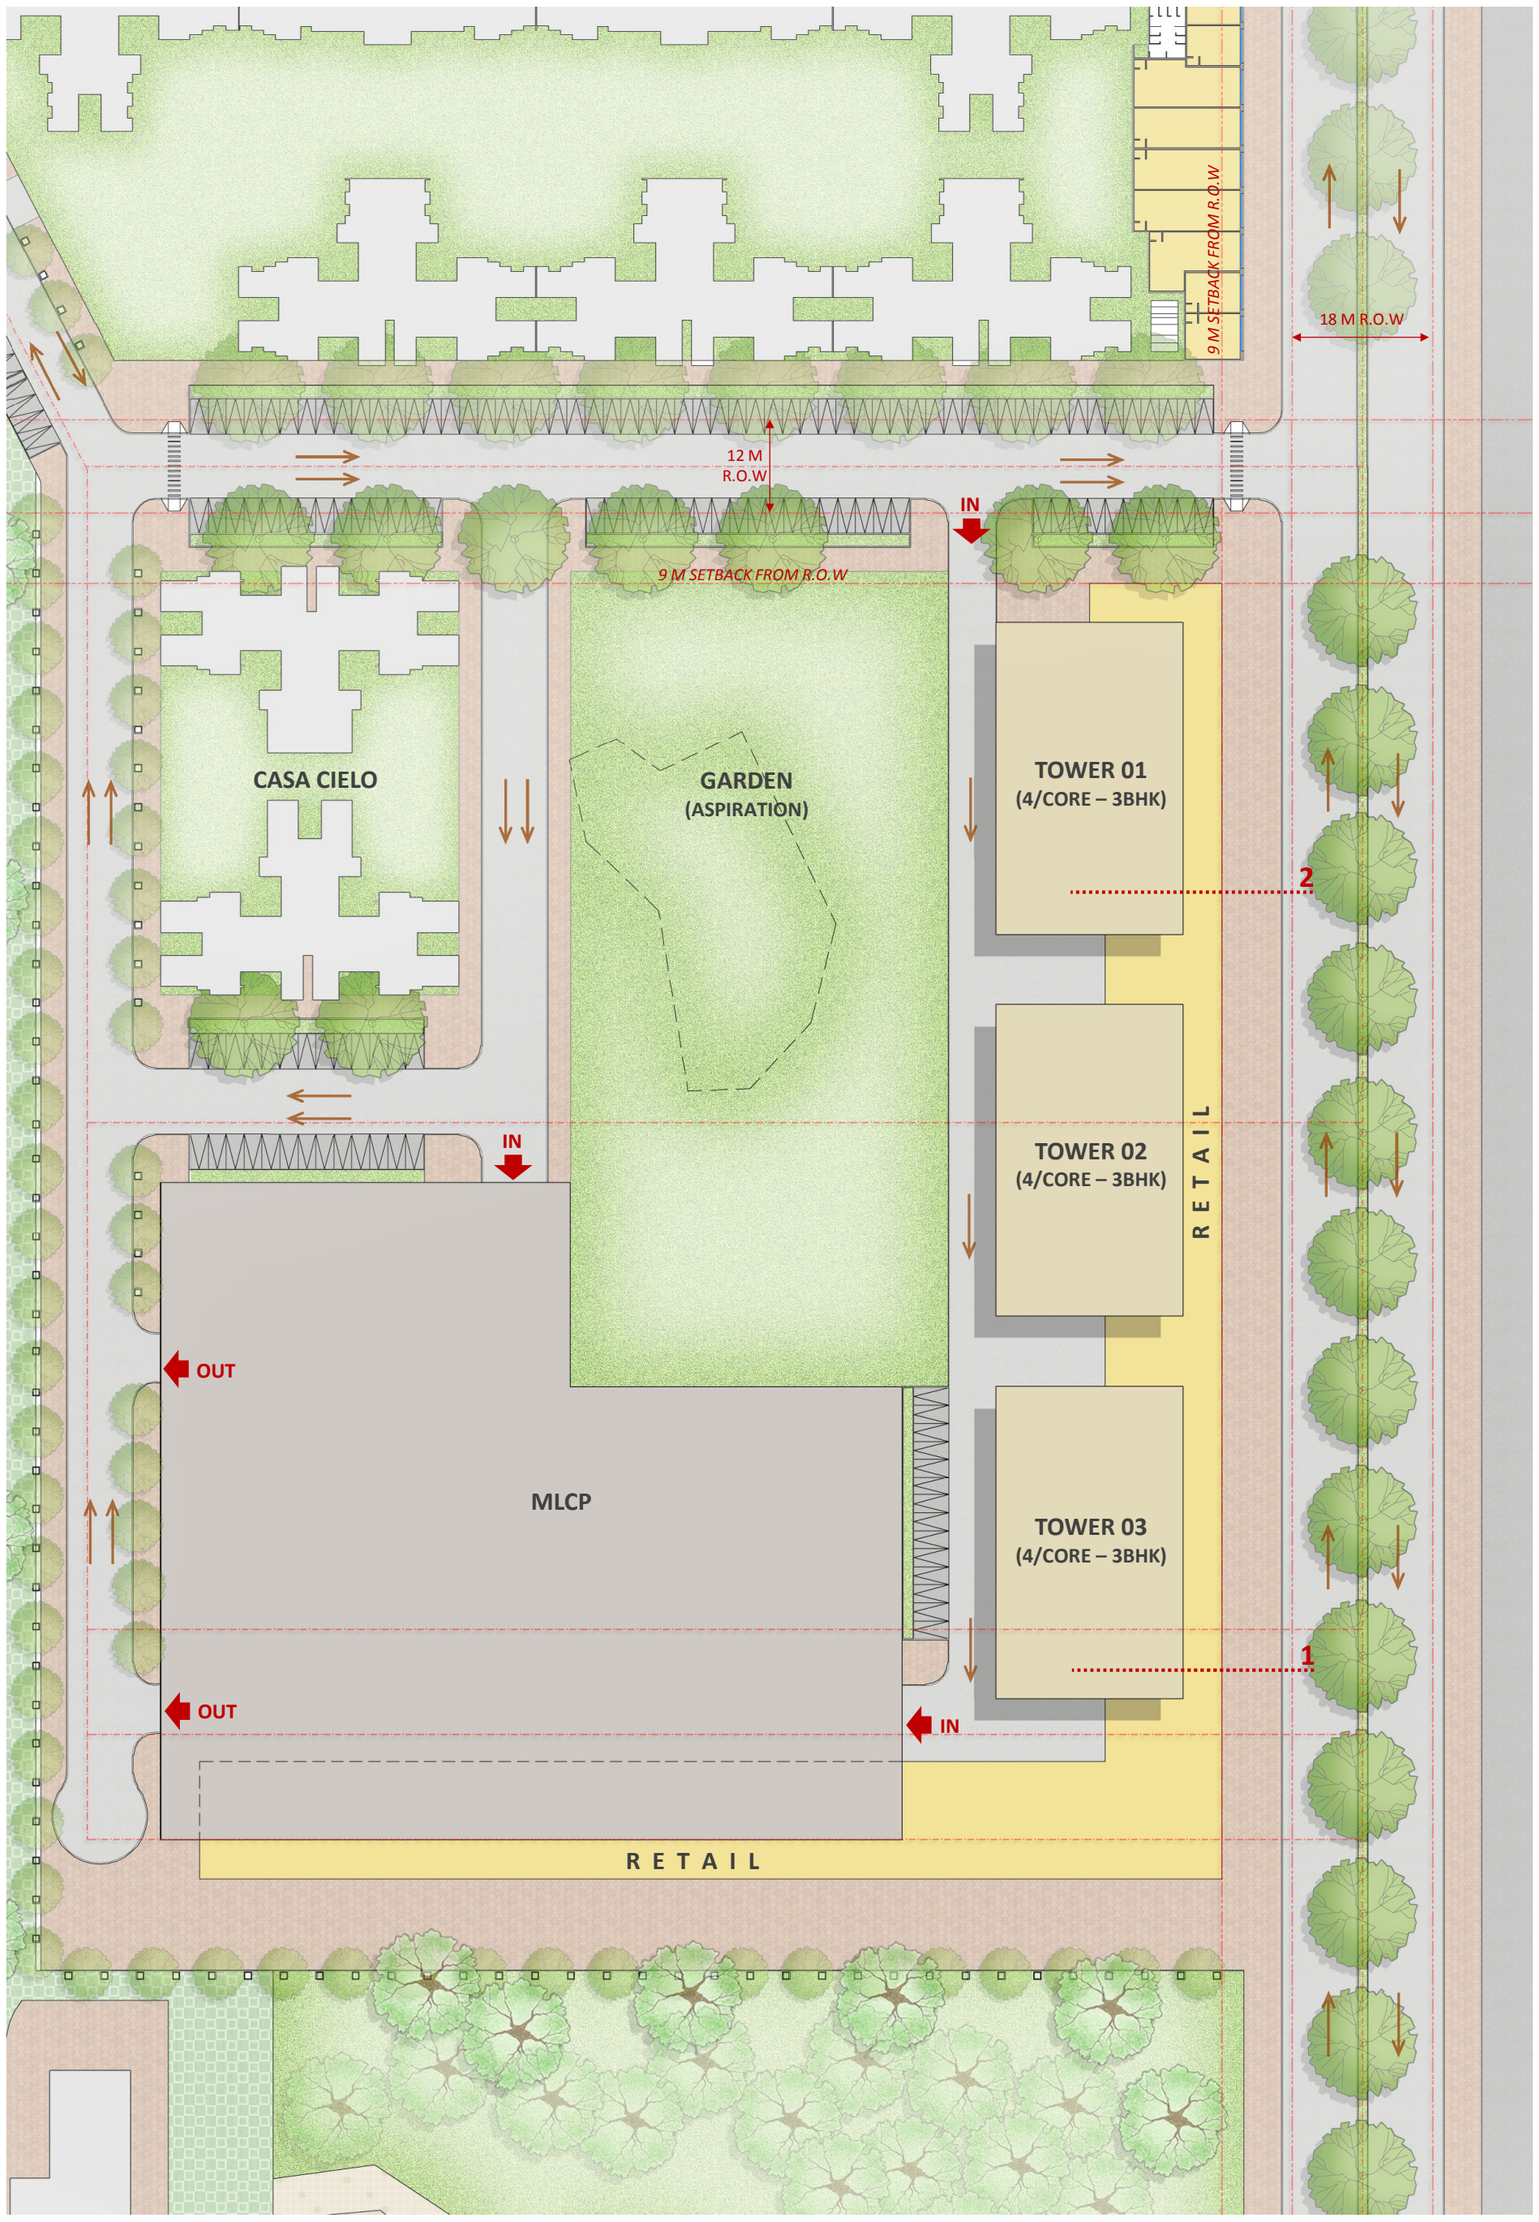

SITE PLAN

PARKING STATEMENT

PARKING REQUIREMENT FOR SECTOR 03

FOR CASA APARTMENTS	– 9169 CARS
FOR VISITOR PARKING	- 200 CARS
FOR ASPIRATION APARTMENTS	– 528 CARS
TOTAL REQUIREMENT	**- 9897 CARS**
PARKING ON ROAD	- 1830 CARS
PARKING IN NORTH MLCP	- 3200 CARS
SOUTH MLCP REQUIREMENT	**- 4867 CARS**

PARKING ACHIEVED IN CURENT SCHEME

MLCP FOOTPRINT	- **6,900 sq mts.**
NUMBER OF LEVELS	- **13**
EFFICIENCY	- **24 M/ CAR**
CAR PARKING ACHIEVED	**- 3740 CARS**
DEFICIT	**- 1127 CARS**


SUMMARY OF APARTMENTS - ASPIRATION

3 BHK	– 264 UNITS
TOTAL	**– 264 UNITS**





SITE PLANNING & CIRCULATION – OPTION 02

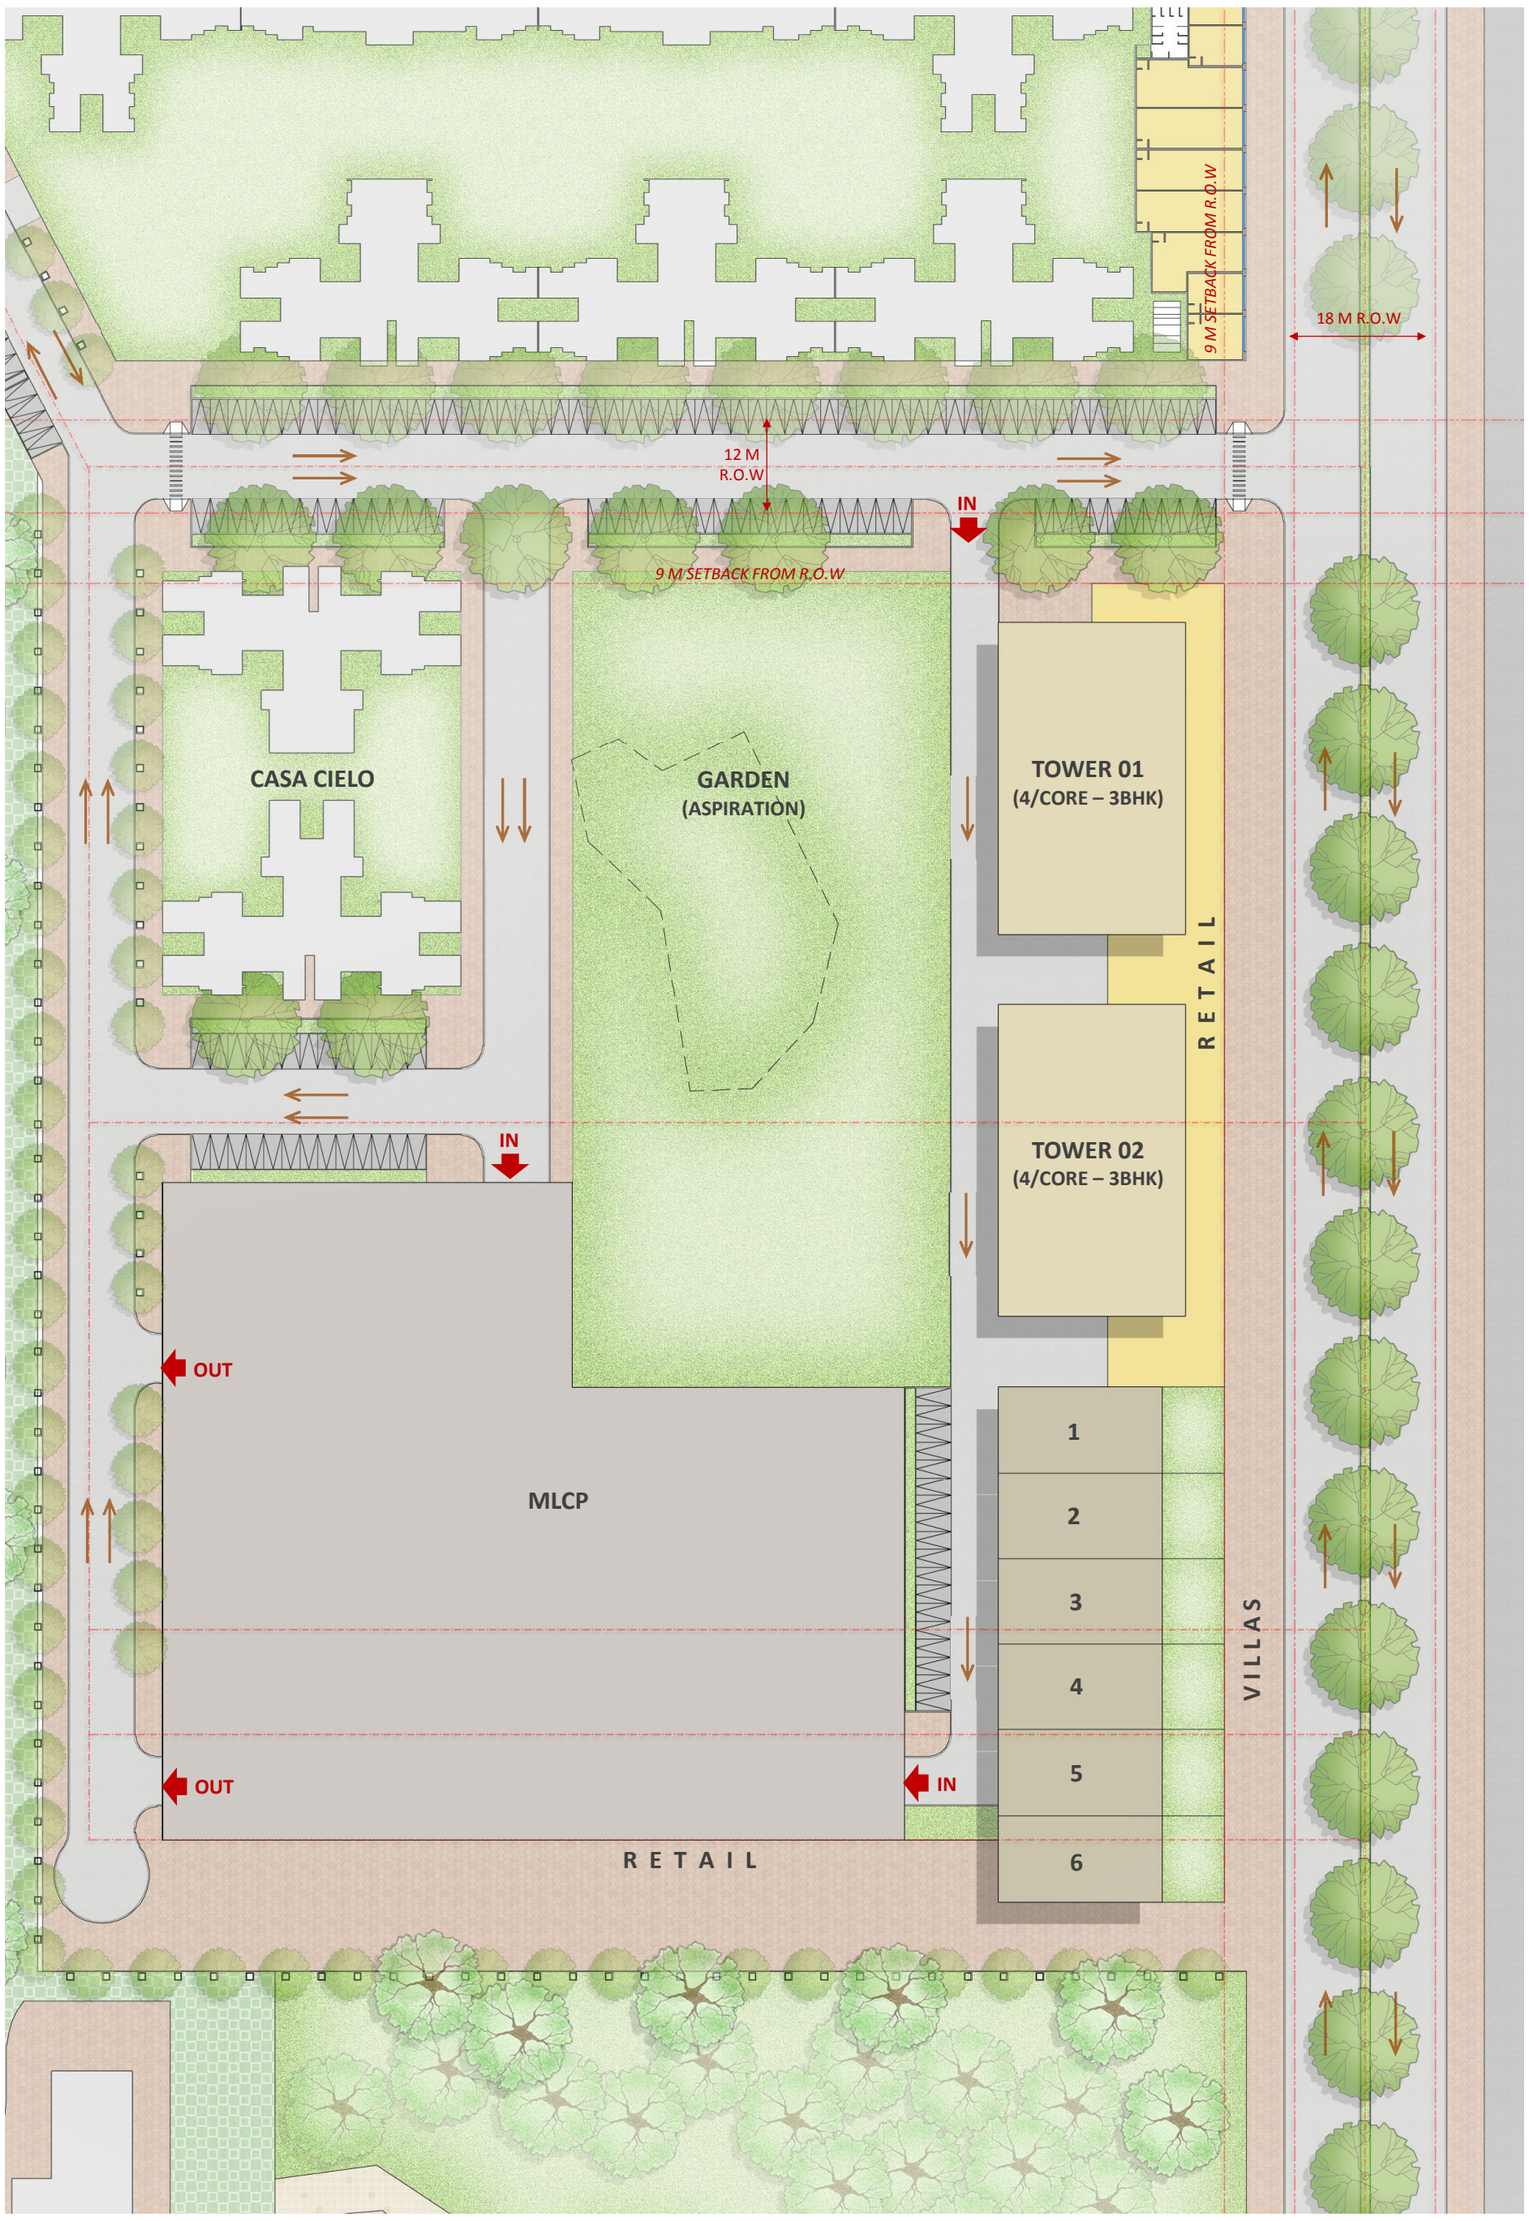

SITE PLAN

PARKING STATEMENT

PARKING REQUIREMENT FOR SECTOR 03

FOR CASA APARTMENTS	– 9169 CARS
FOR VISITOR PARKING	- 200 CARS
FOR ASPIRATION APARTMENTS	– 376 CARS
TOTAL REQUIREMENT	**- 9745 CARS**
PARKING ON ROAD	- 1830 CARS
PARKING IN NORTH MLCP	- 3200 CARS
SOUTH MLCP REQUIREMENT	**- 4715 CARS**


PARKING ACHIEVED IN CURENT SCHEME

MLCP FOOTPRINT	- **6,900 sq mts.**
NUMBER OF LEVELS	- **13**
EFFICIENCY	- **24 M/ CAR**
CAR PARKING ACHIEVED	**- 3740 CARS**
DEFICIT	**- 977 CARS**


SUMMARY OF APARTMENTS - ASPIRATION


3 BHK	– 176 UNITS
VILLAS	- 6 UNITS
TOTAL	**– 182 UNITS**

SECTIONS

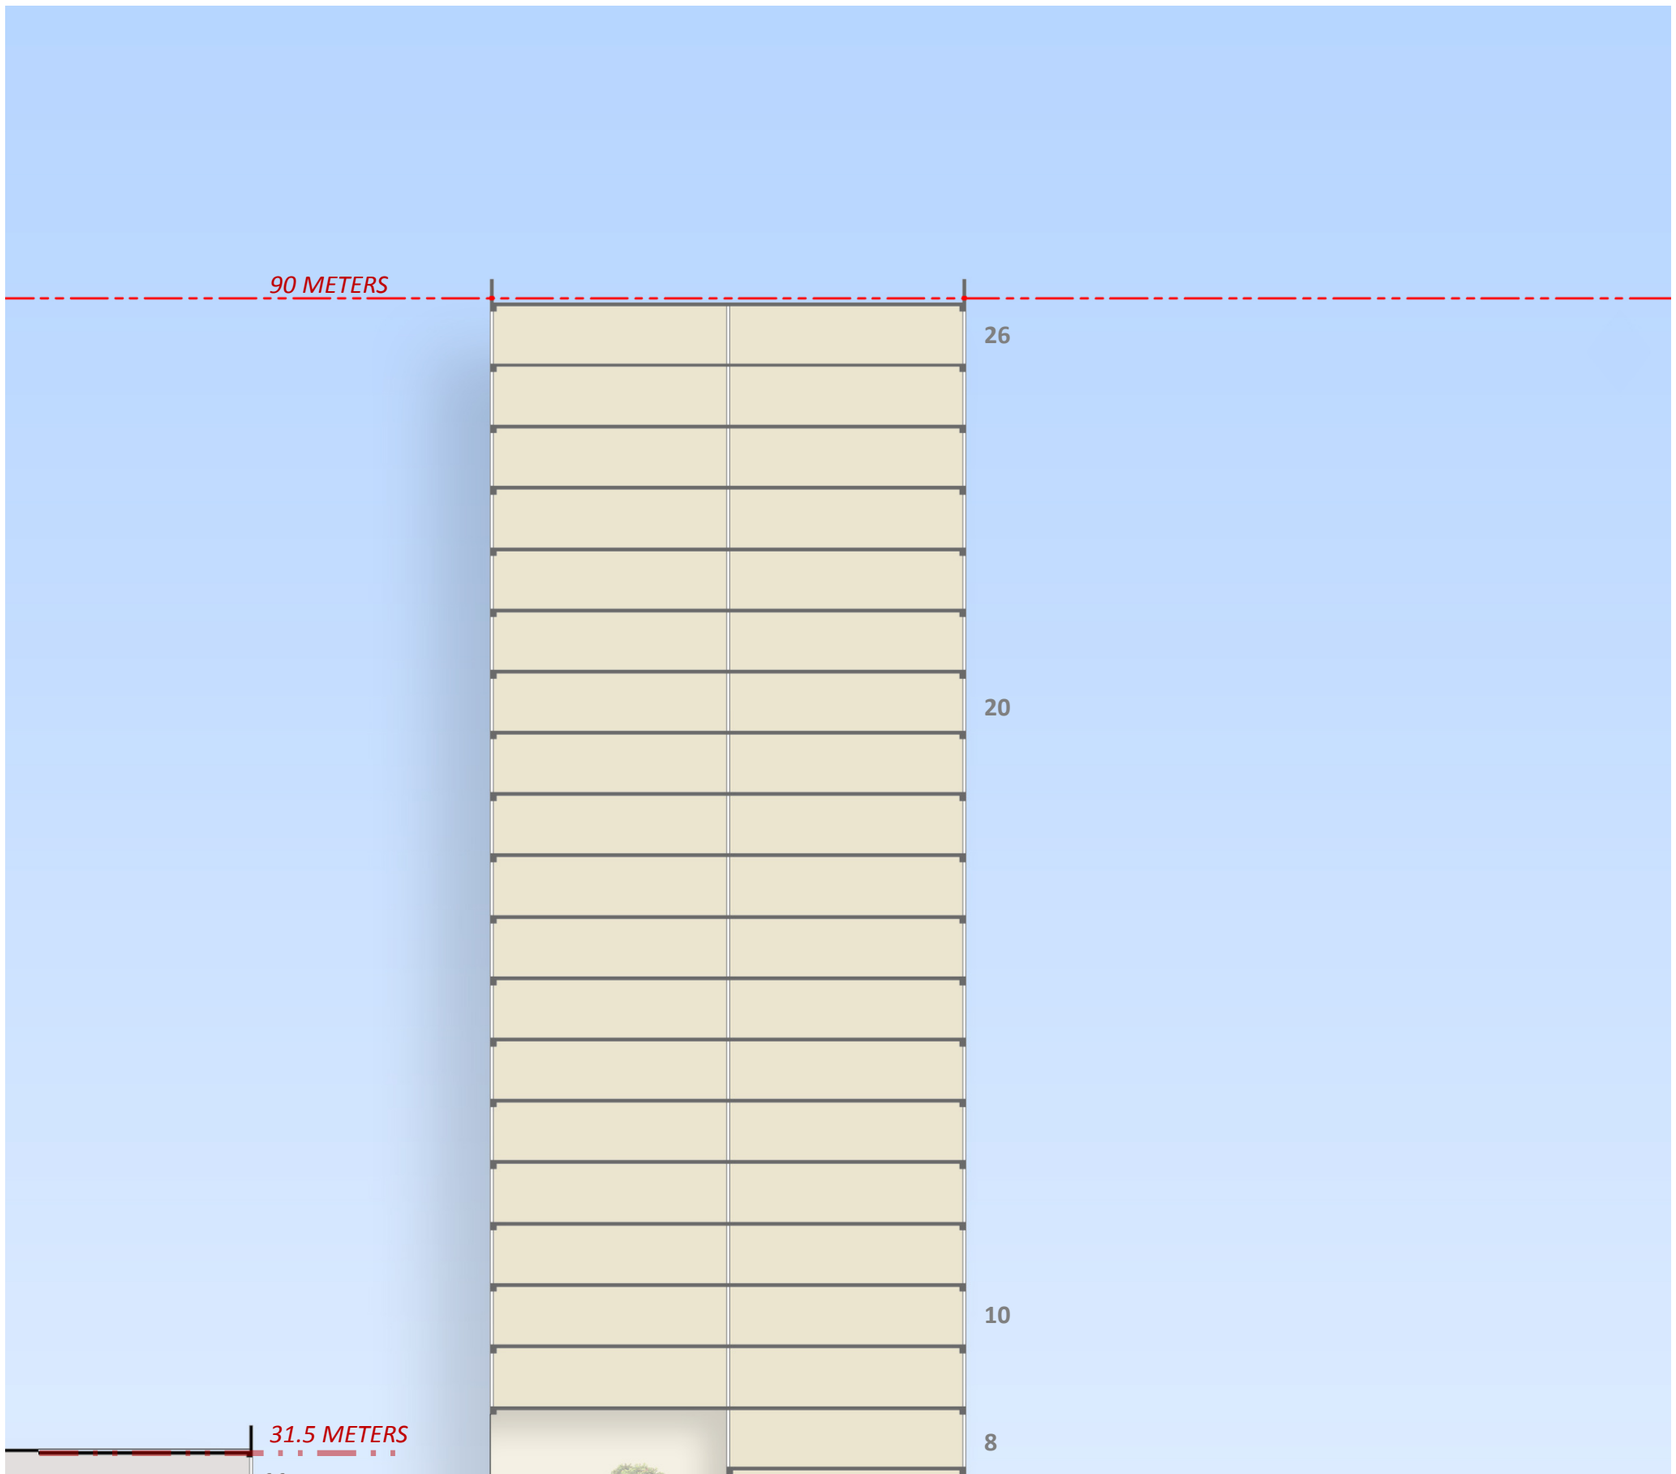


SECTION_01

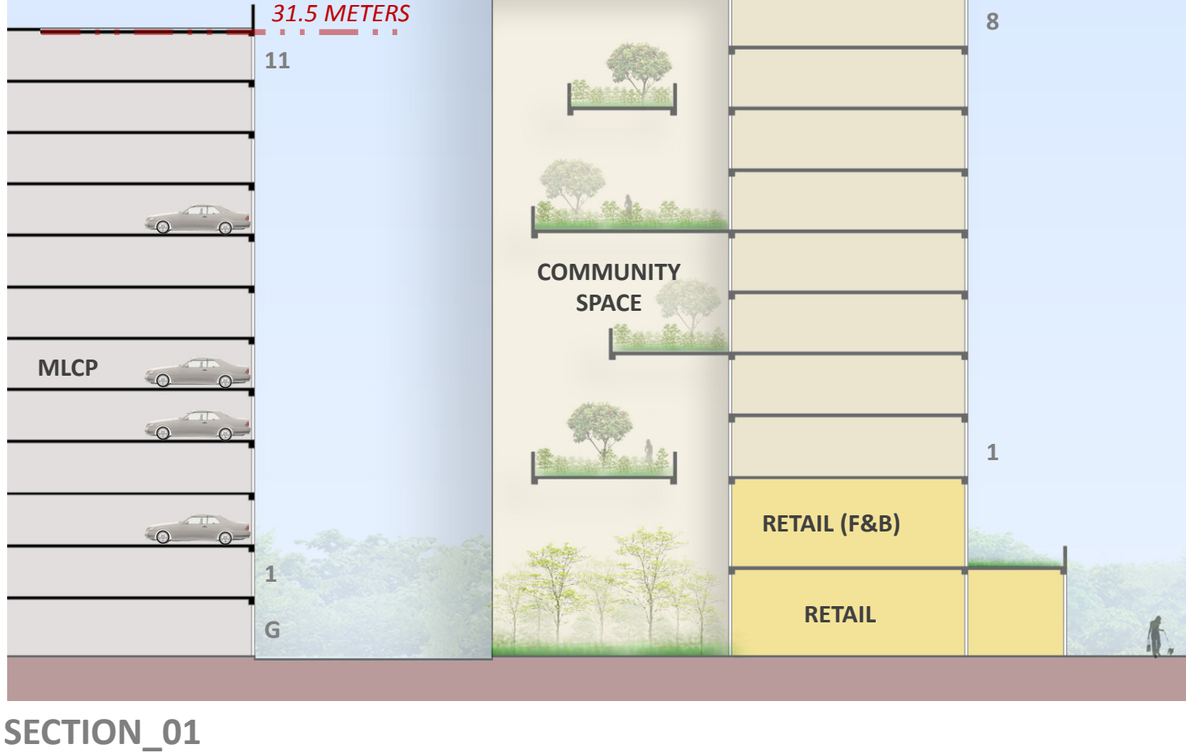

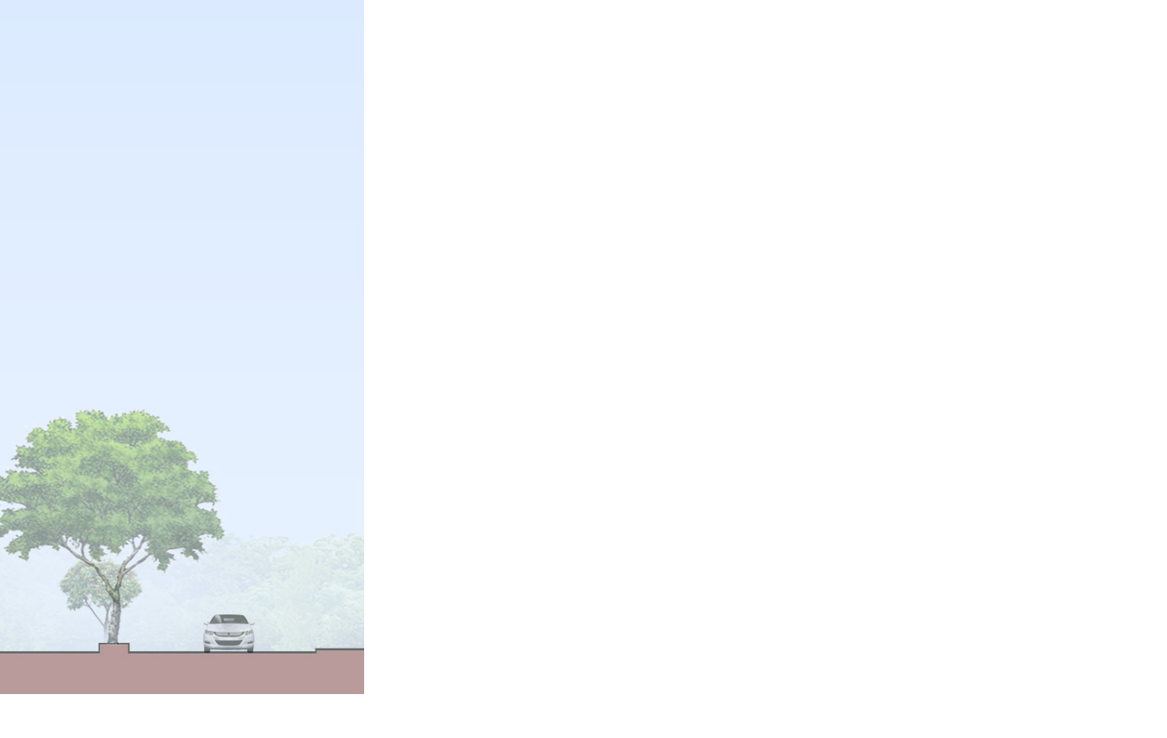

SECTIONS

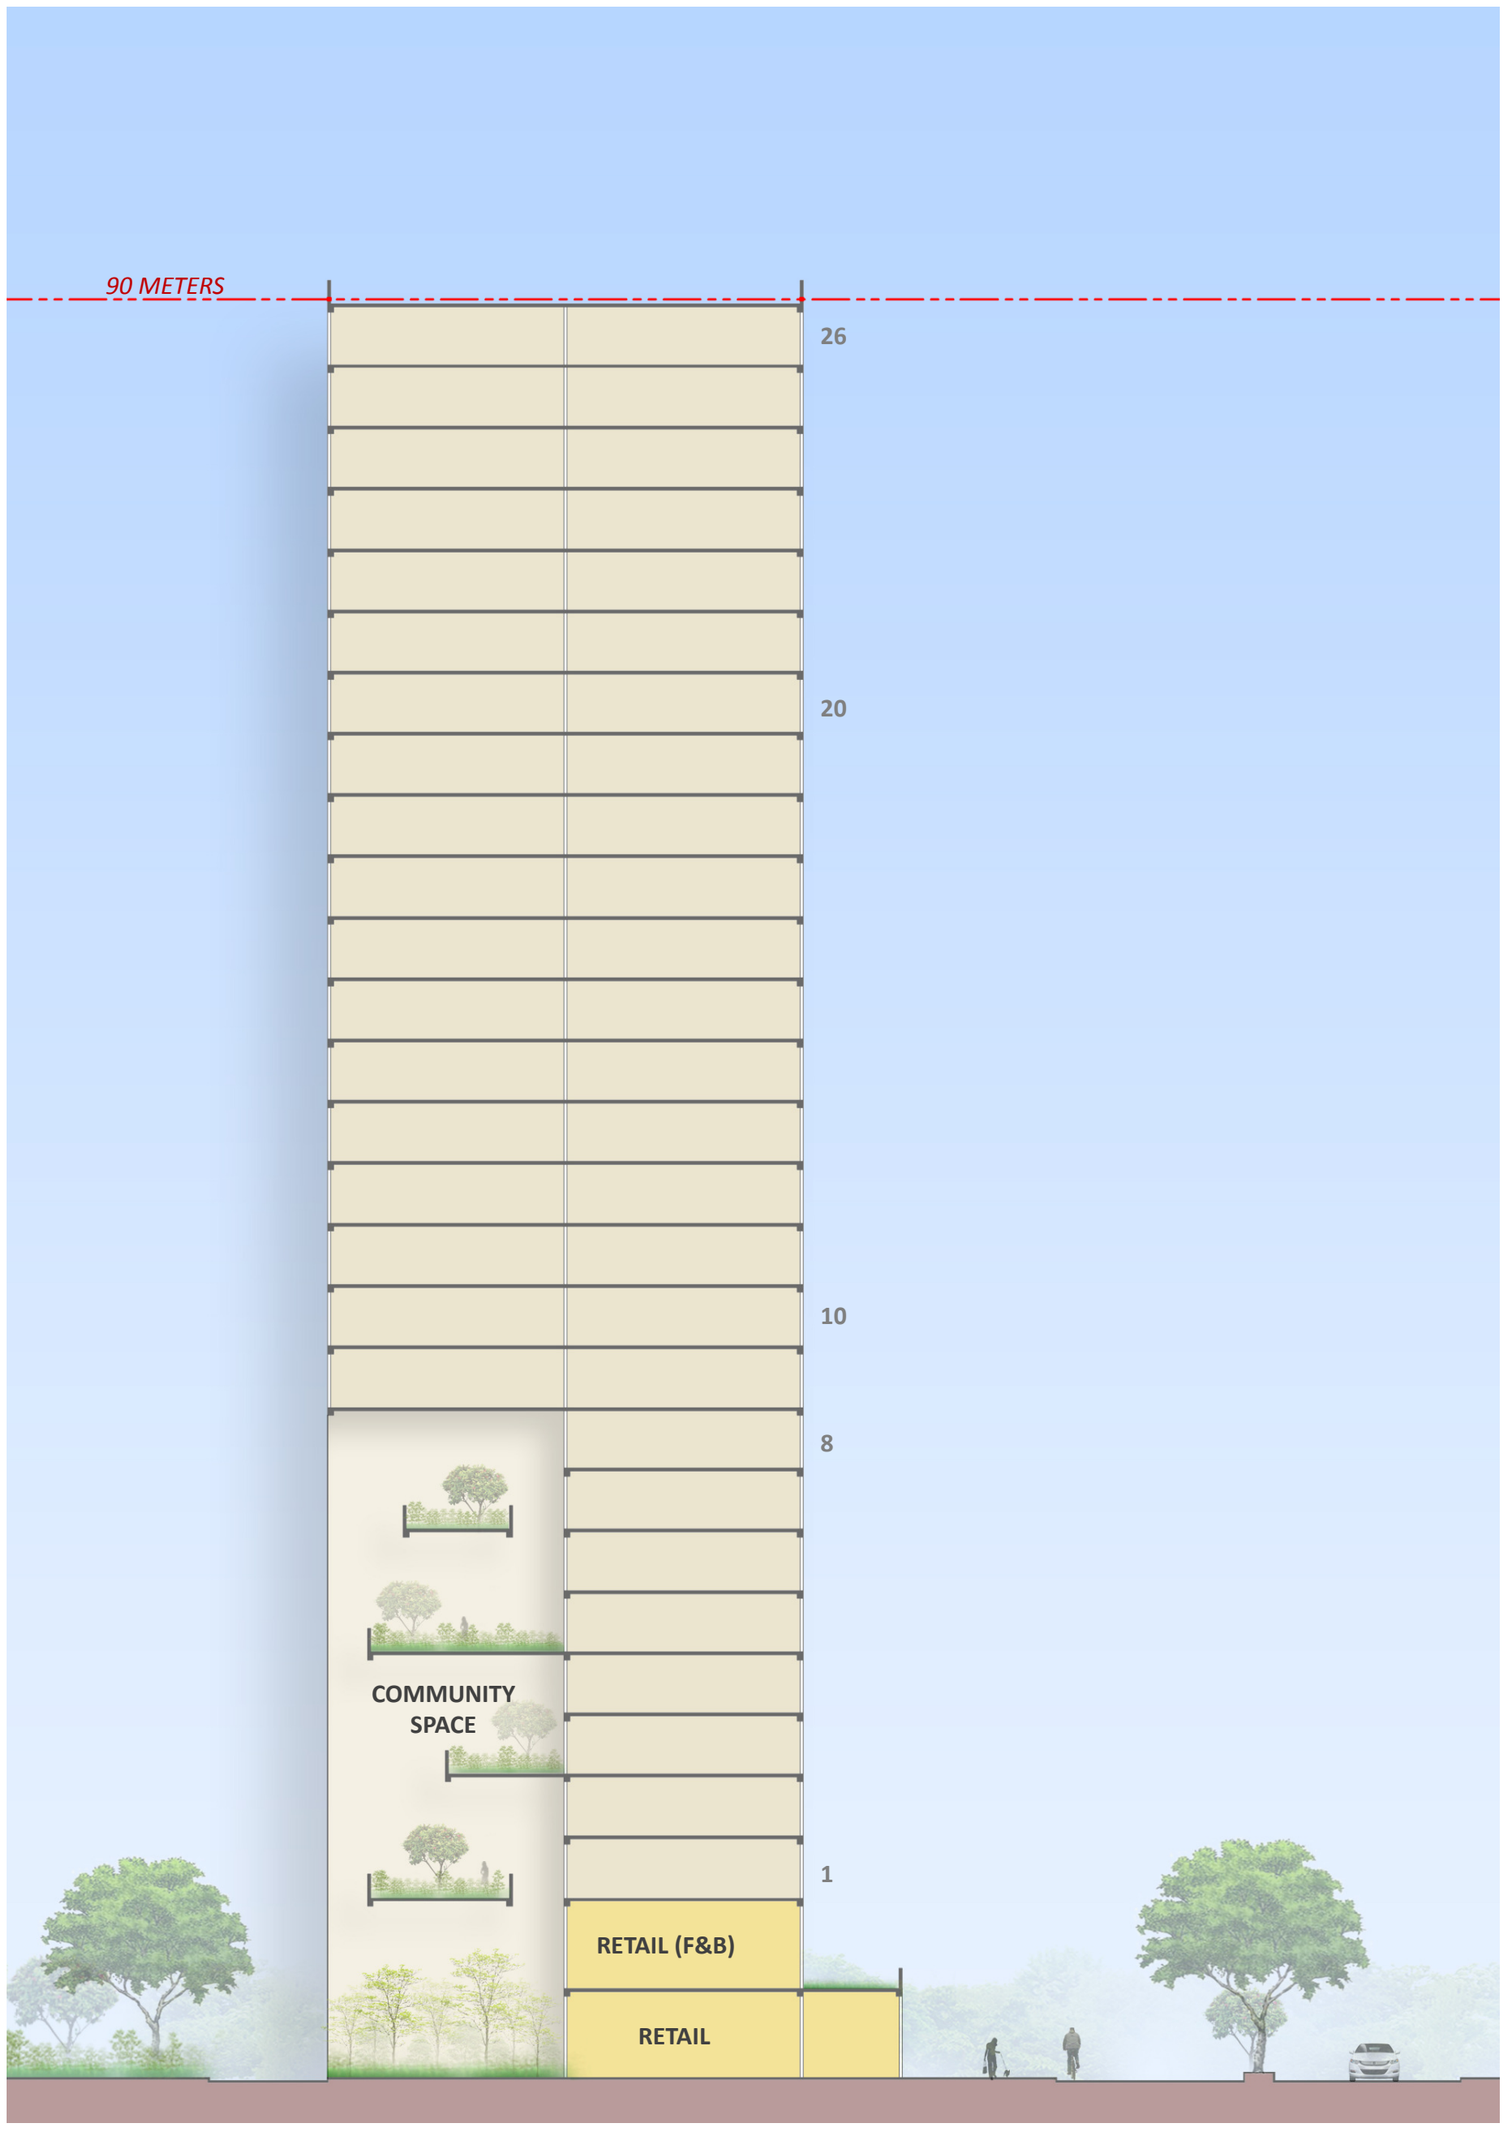

SECTION_02

