
AS DISCUSSED WITH AML
03/10/17

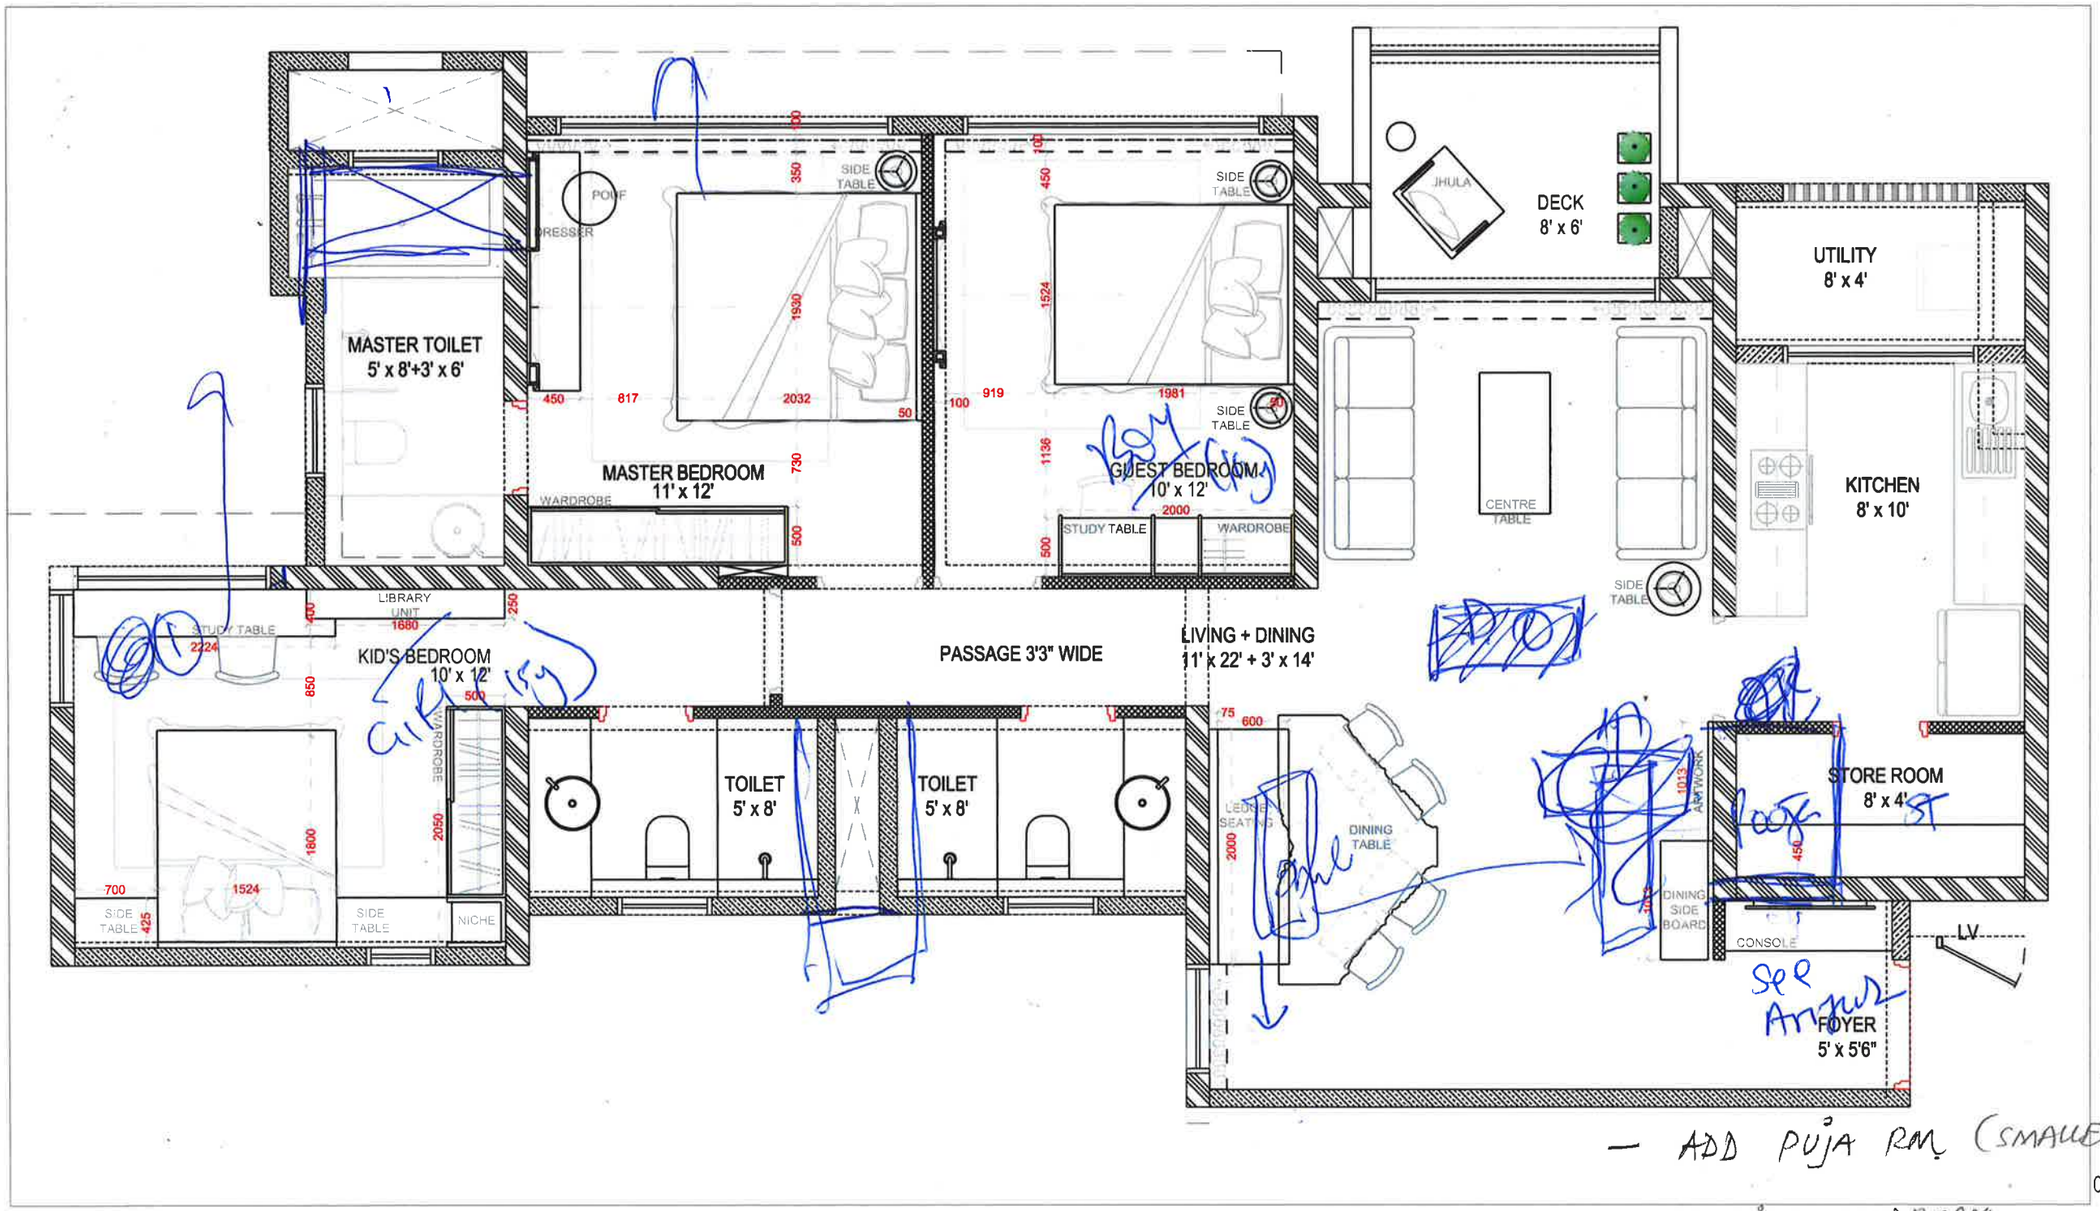

— ADD PUJA RM (SMALLER STORE)

— 2 KIDS BEDROOM — GIRL (15YRS)
BOY (11YRS)

— ✱ MASTER BEDROOM INSTEAD OF KIDS

OPTION 1

— TV IN ALL ROOMS.

SAMPLE FLAT FOR SECTOR 3, PALAVA AT DOMBIVALI

N

FURNITURE LAYOUT

DWG. NO - PA-SF-FL-01	REV. NO -
DATE - 12.09.17	DRN BY - MEGHA
SCALE - 1:50	CHK BY - POOJA

LODHA