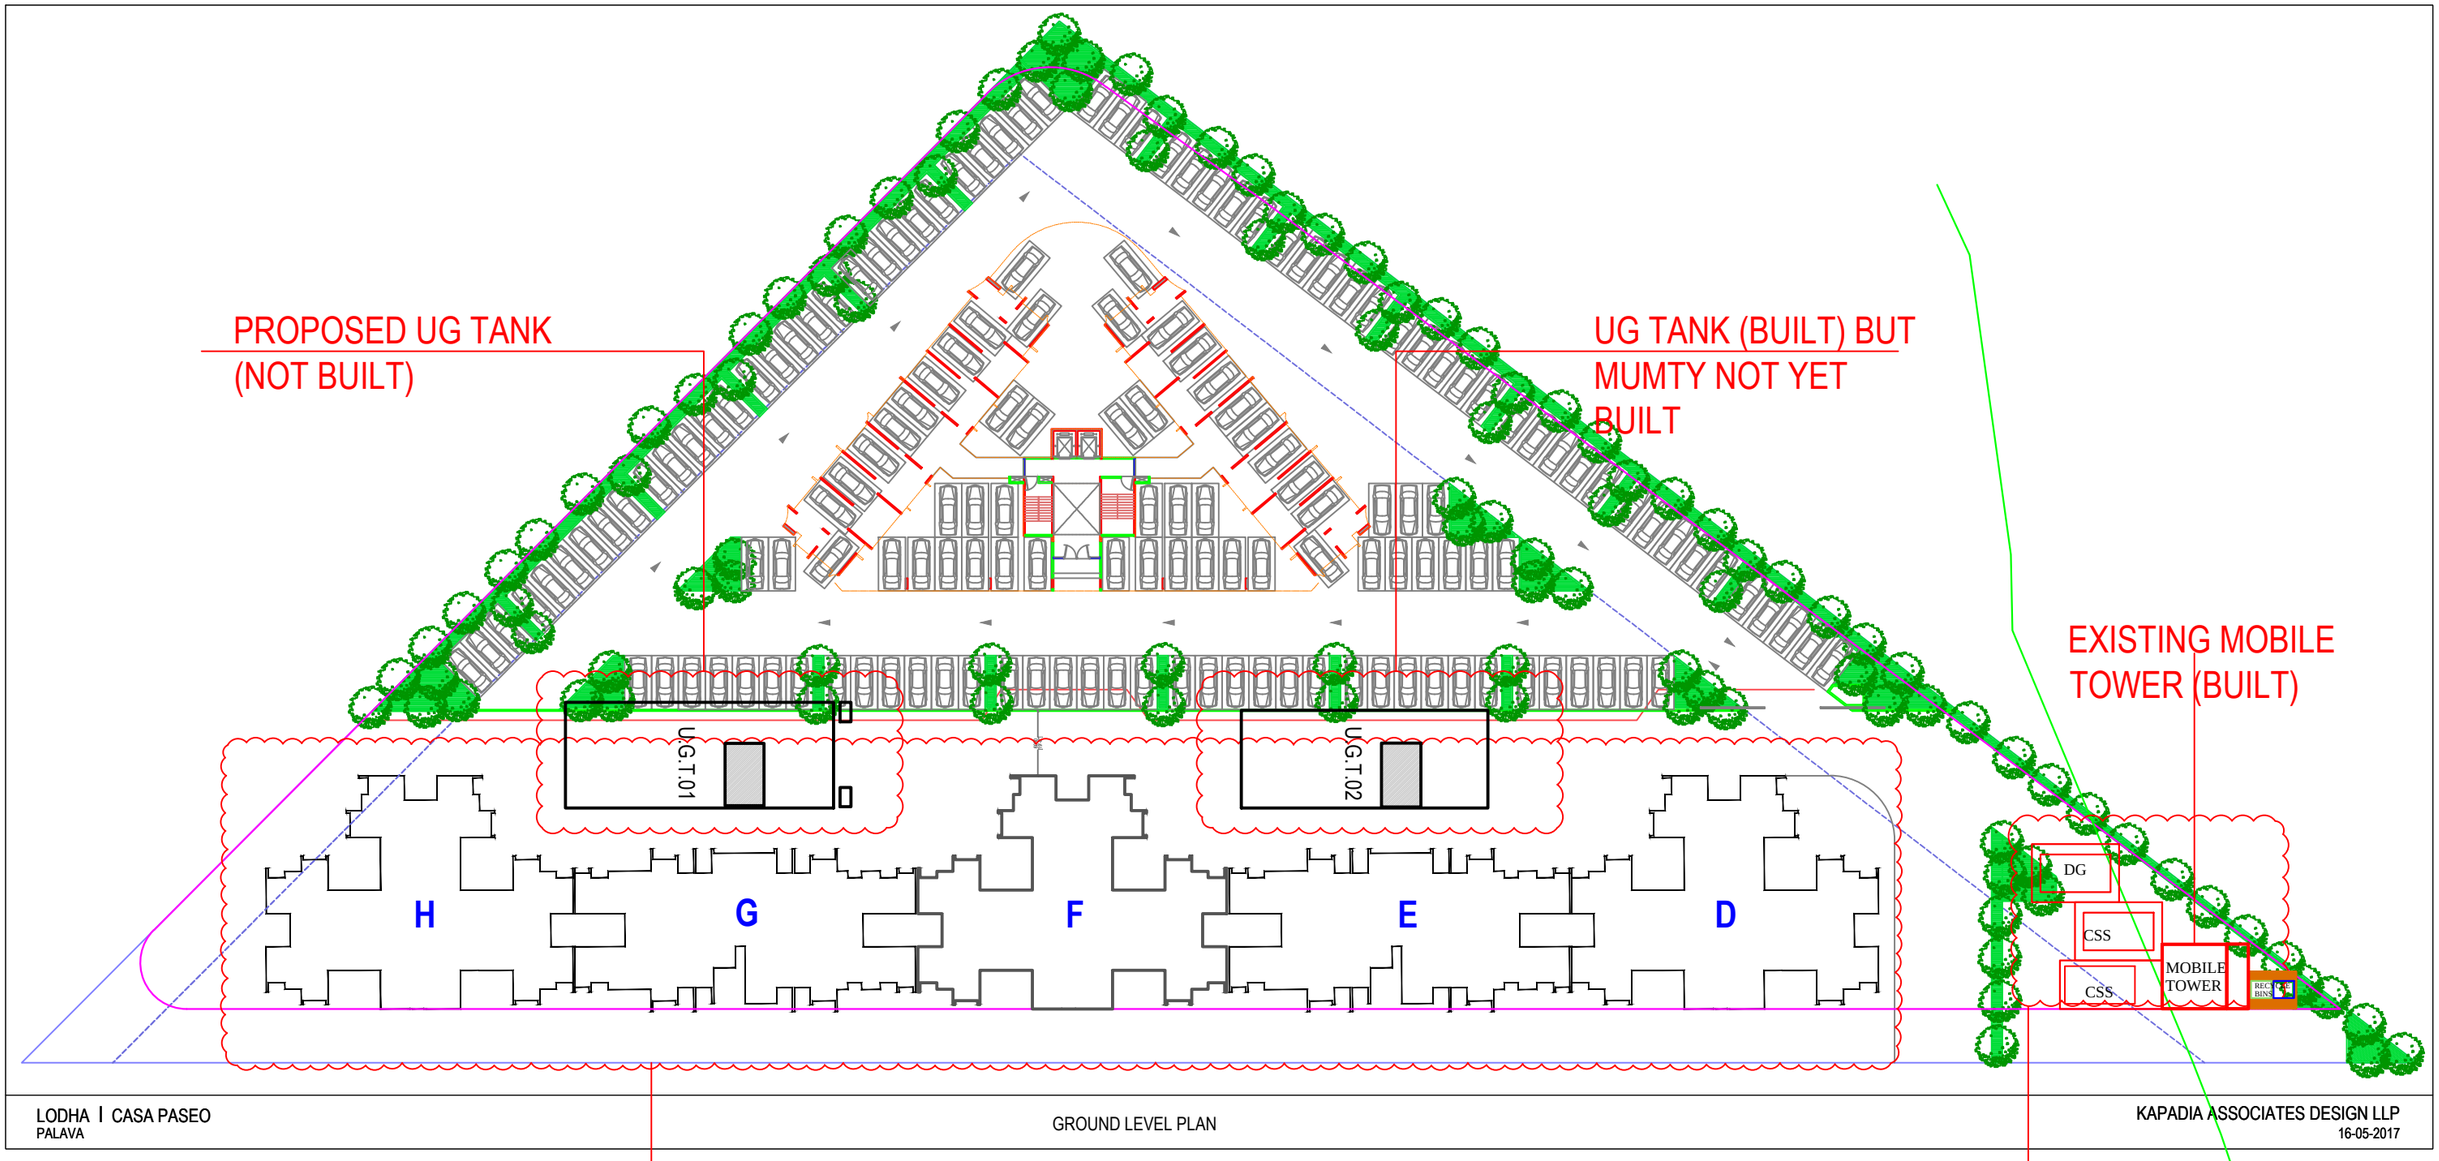


LODHA I CASA PASEO
PALAVA

GROUND LEVEL PLAN

KAPADIA ASSOCIATES DESIGN LLP
16-05-2017

EXISTING 5 CASA PASEO BLDGS

PROPOSED UTILITIES FOR
THE WHOLE CLUSTER.
THE ARRANGEMENT TO BE
REVIEWED BASED ON THE
NEW ASPIRATION BLDG
REQUIREMENT