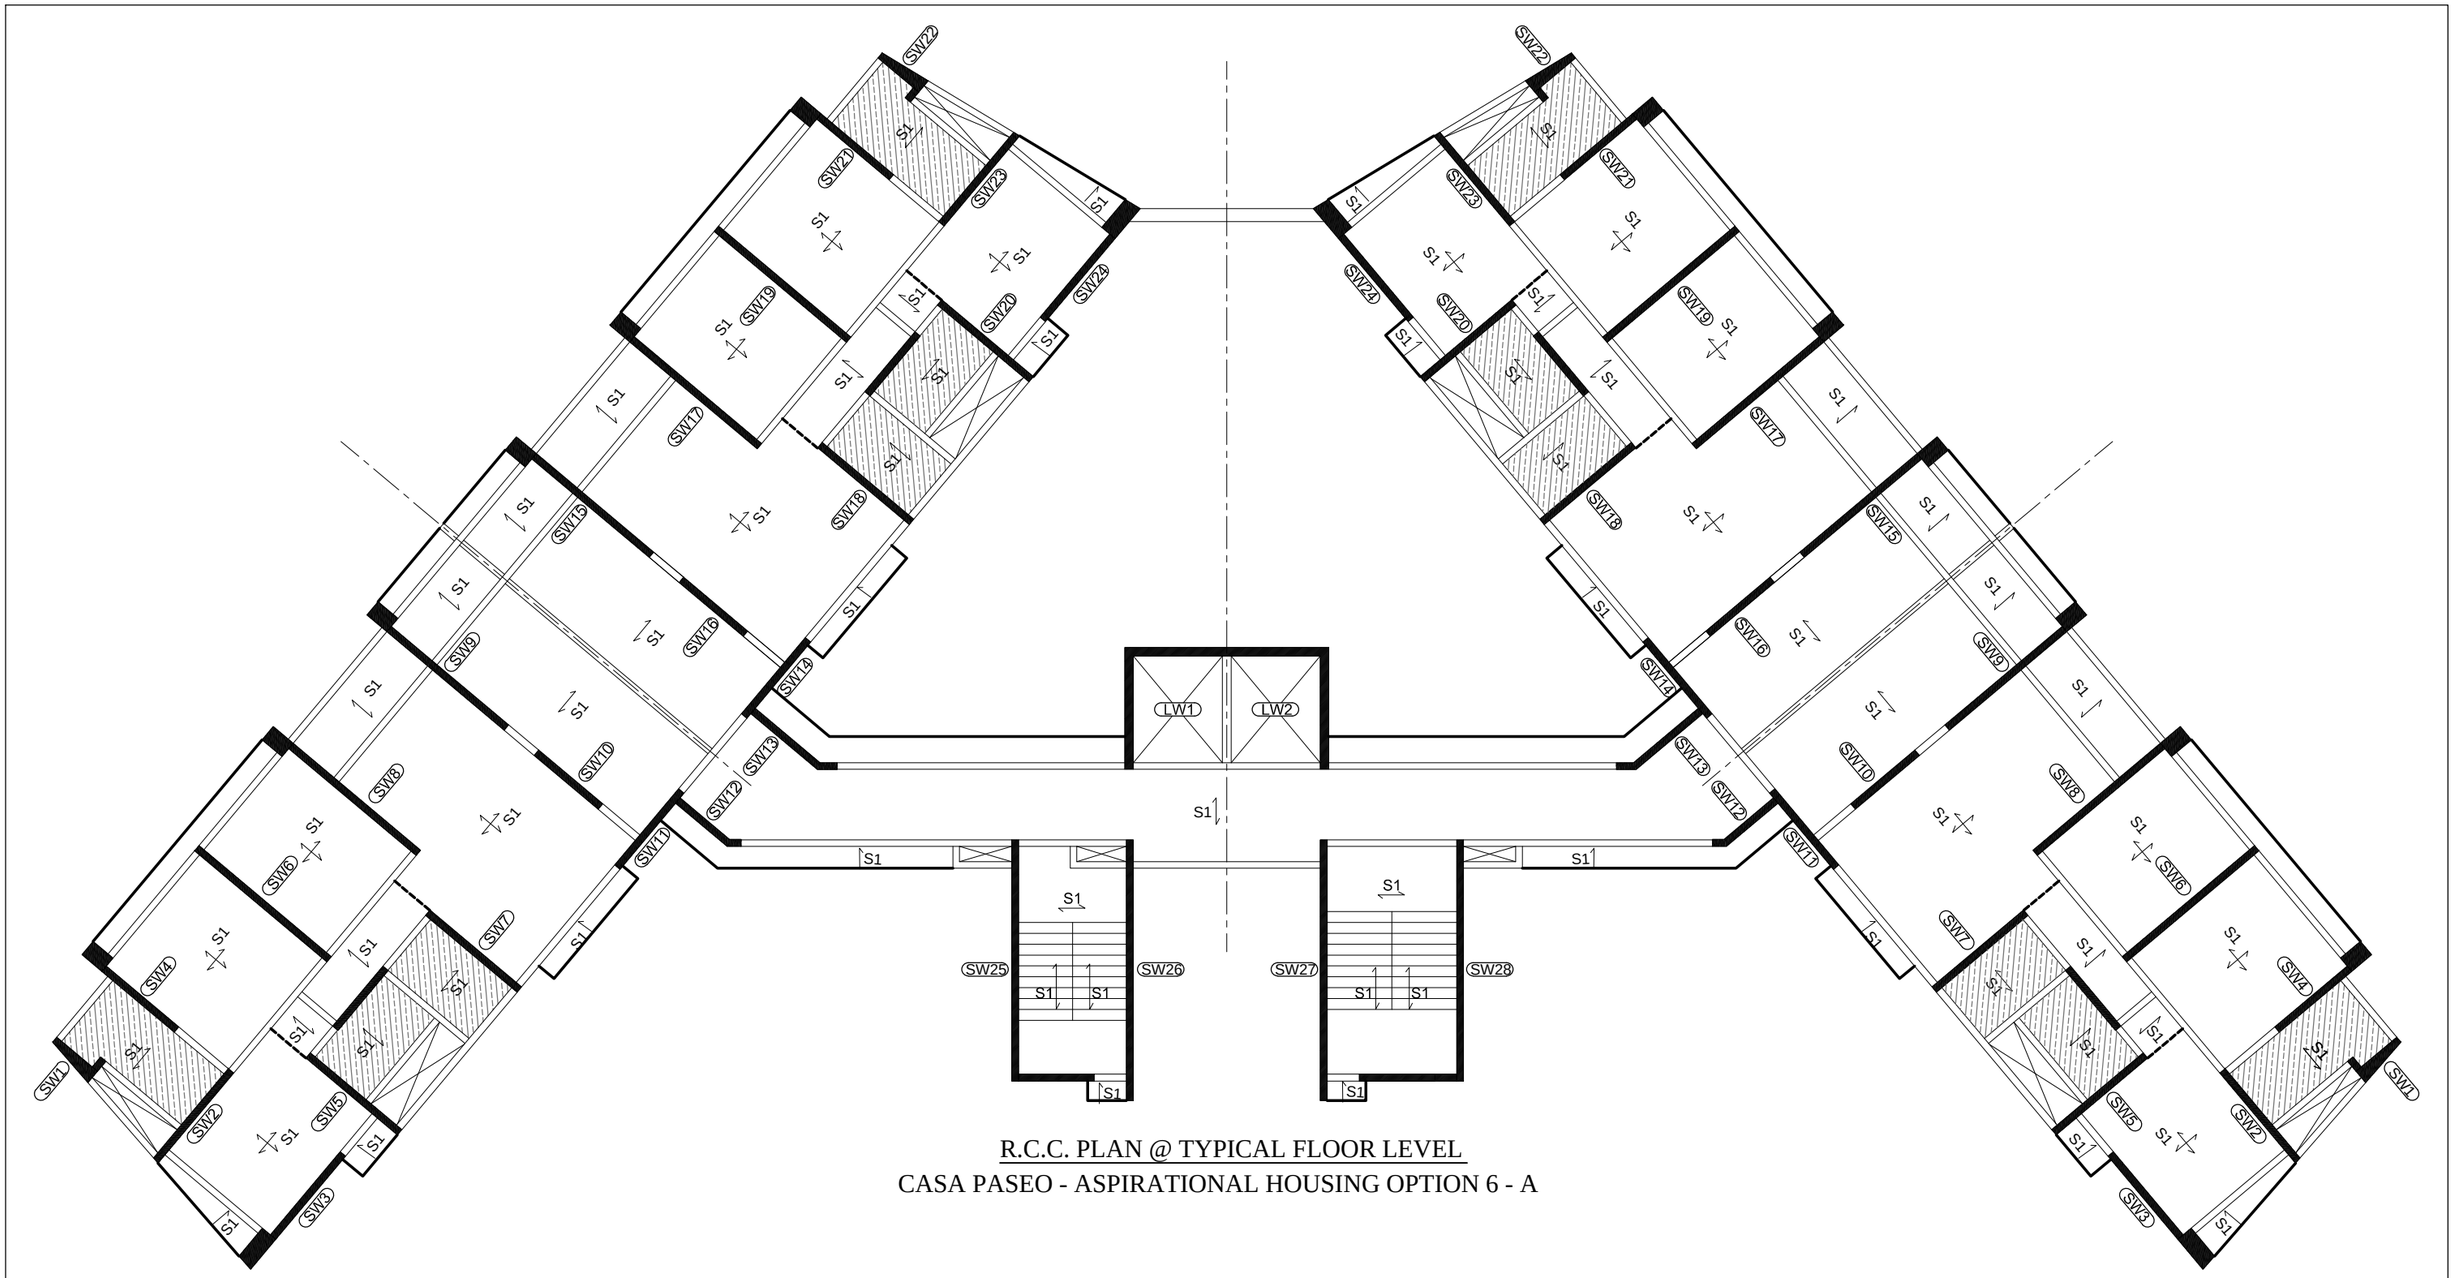


R.C.C. PLAN @ TYPICAL FLOOR LEVEL

CASA PASEO - ASPIRATIONAL HOUSING OPTION 6 - A