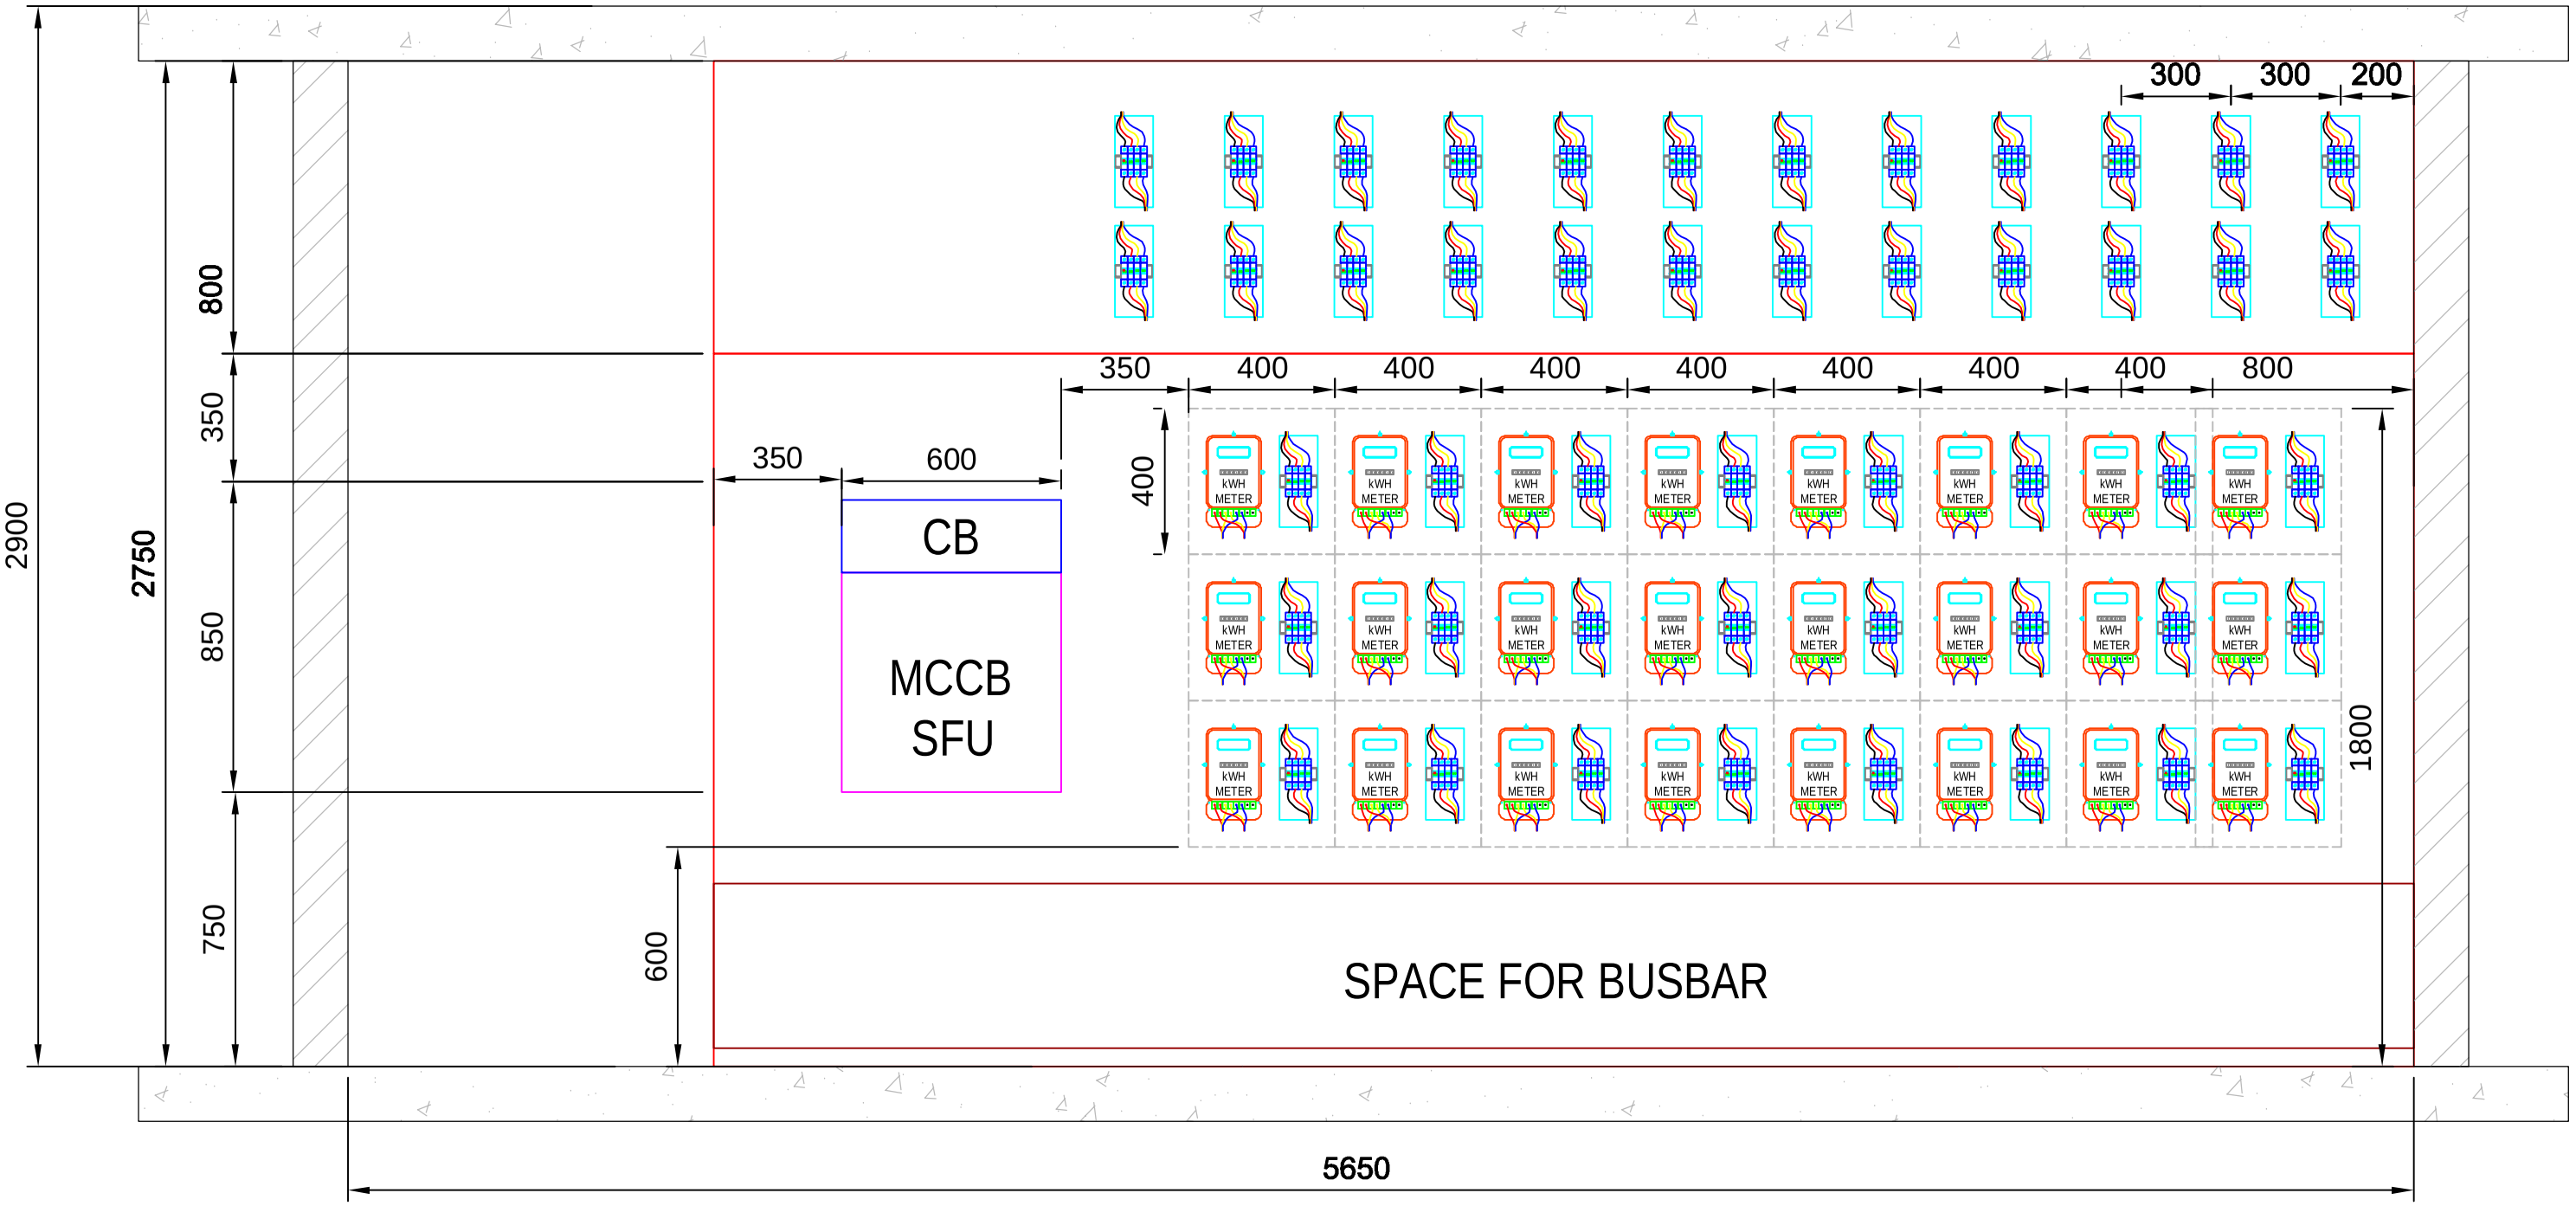


3Ø TYPICAL METER BOARD ARRANGEMENT
24 Nos. METERS

(NOTE:-3ROWS OF METERS CONSIDERED AS PER CLIENTS REQUIREMENT VIA MAIL DTD. 05.07.2017)